


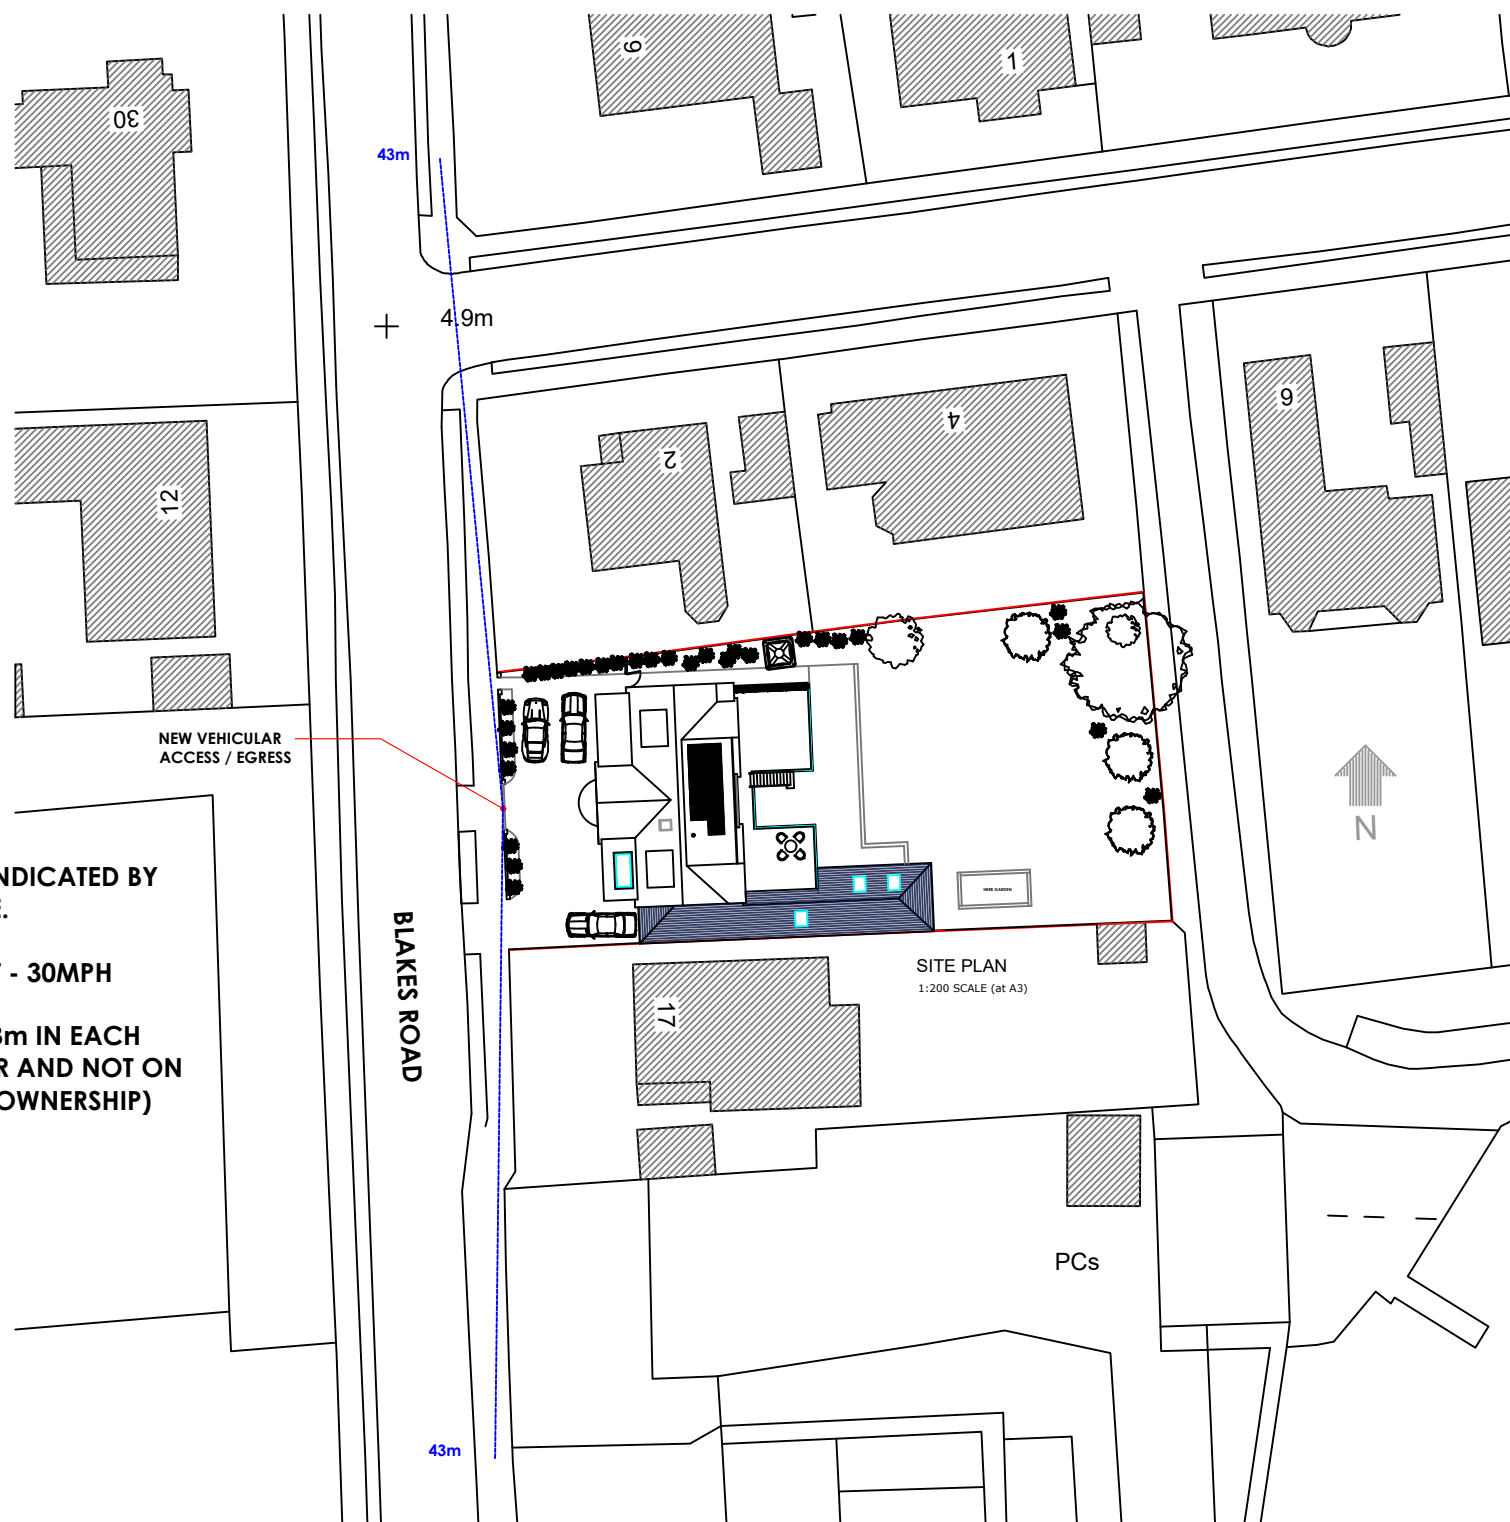

VISIBILITY SPLAY INDICATED BY
DASHED BLUE LINE.

ROAD SPEED LIMIT - 30MPH

VISIBLE SPLAY - 43m IN EACH
DIRECTION (CLEAR AND NOT ON
LAND IN PRIVATE OWNERSHIP)

NEW VEHICULAR
ACCESS / EGRESS


BLAKES ROAD

SITE PLAN
1:200 SCALE (at A3)

PCs

ACCESS PLAN (SHOWING SPLAY)

1:500 SCALE @ A3

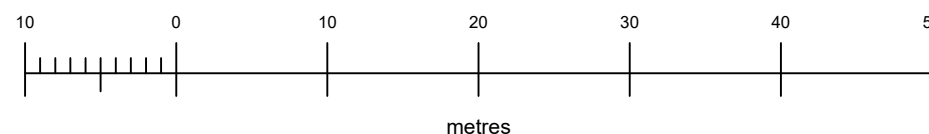

Serial number: 194472
Crown copyright and database right 2020
Ordnance Survey licence 100048957

PROPOSED ALTERATIONS & REFURBISHMENT For Mr and Mrs Charon 15 BLAKES ROAD, FELPHAM, SUSSEX. PO22 7EE

Broomfield Studio
Birdham
West Sussex
PO20 7BA

Phone: 01243 512 327
Email: richardmeynell@gmail.com



Drawing No. C.1063 - 12
Date: 20-10-20

Rev. Date: