


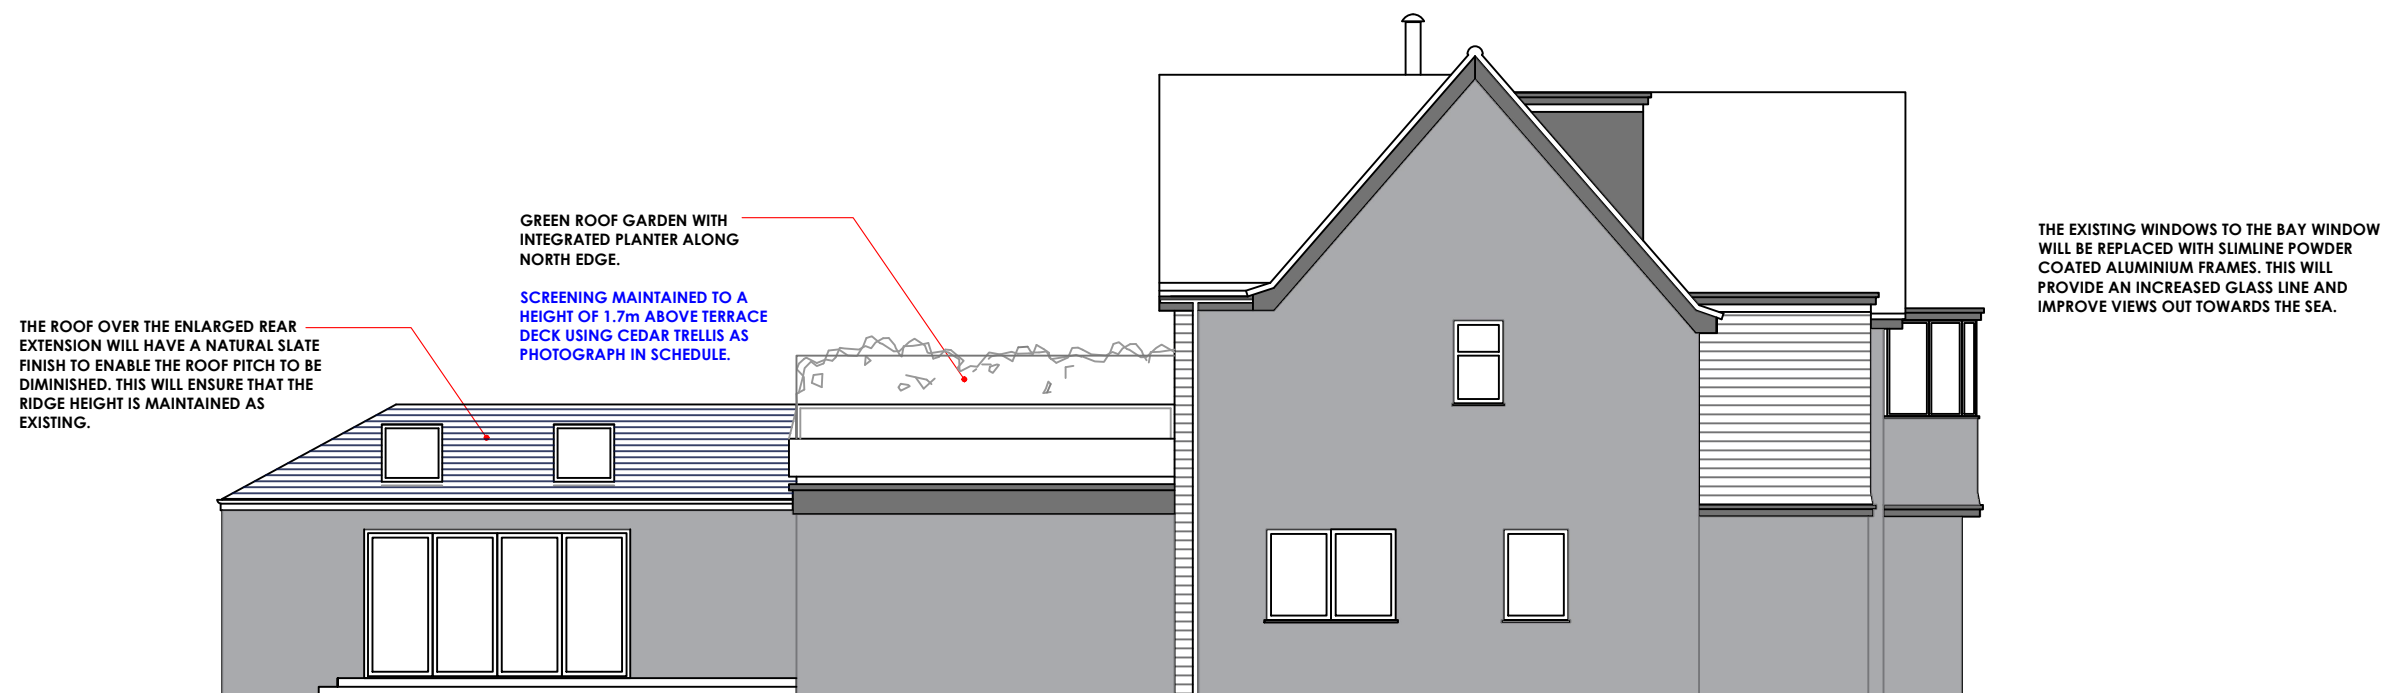


PROPOSED NORTH ELEVATION

0 1 2 3 4 5m
1:100 SCALE (at A3)

THE PROPOSED WINDOWS AT GROUND FLOOR LEVEL WILL LOOK OUT OVER THE APPLICANT'S GARDEN. WINDOW TO BEDROOM 2 ENLARGED.
NEW FIRST FLOOR WINDOW ON THE SIDE ELEVATION TO HAVE OBSCURED GLASS AND NON OPENING TO 1.7m ABOVE FLOOR LEVEL.

THE WINDOWS AT FIRST FLOOR LEVEL ON THE SOUTH ELEVATION ARE DESIGNED TO TAKE ADVANTAGE OF THE SEA VIEWS. THEY WILL ALL FALL BEYOND THE BUILDING LINE OF No. 17 BLAKES ROAD AND WILL NOT THEREFORE HAVE ANY DIRECT VIEWS INTO THE PRIVATE GARDEN OF THE NEIGHBOURING PROPERTY.

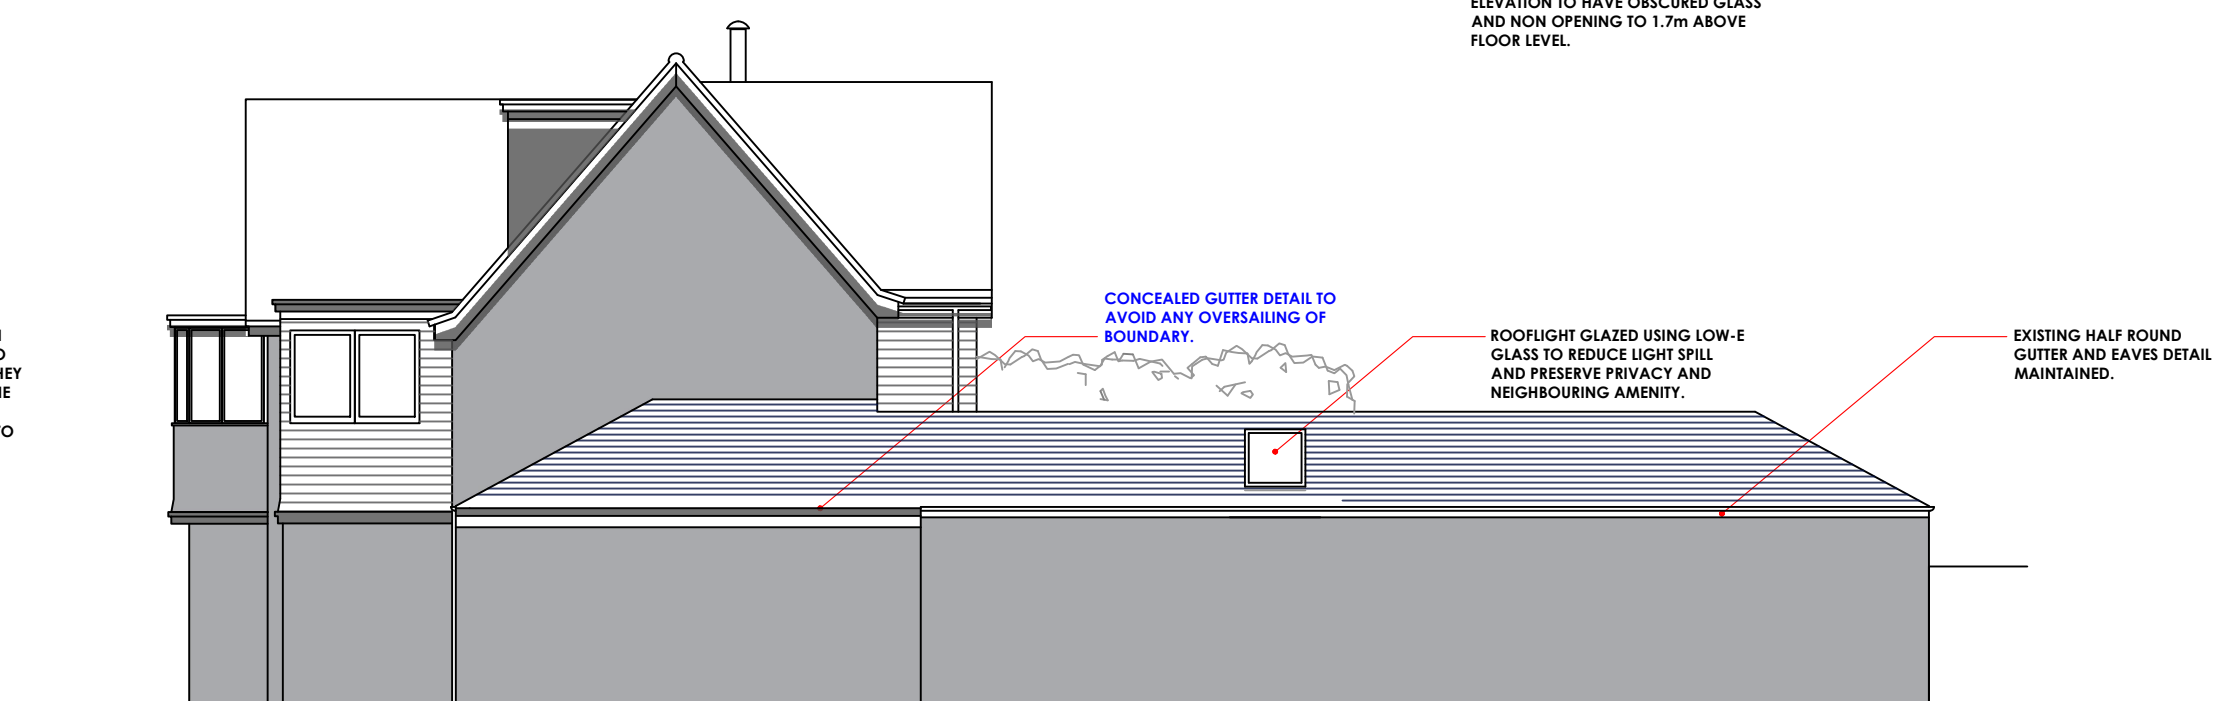

PROPOSED SOUTH ELEVATION

PROPOSED ALTERATIONS & REFURBISHMENT For Mr and Mrs Charon 15 BLAKES ROAD, FELPHAM, SUSSEX. PO22 7EE

Broomfield Studio
Birdham
West Sussex
PO20 7BA
Phone: 01243 512 327
Email: richardmeynell@gmail.com



Drawing No.	Date:
C.1063 - 08	20-09-20
Rev.	Date:
H.D	30-11-20