


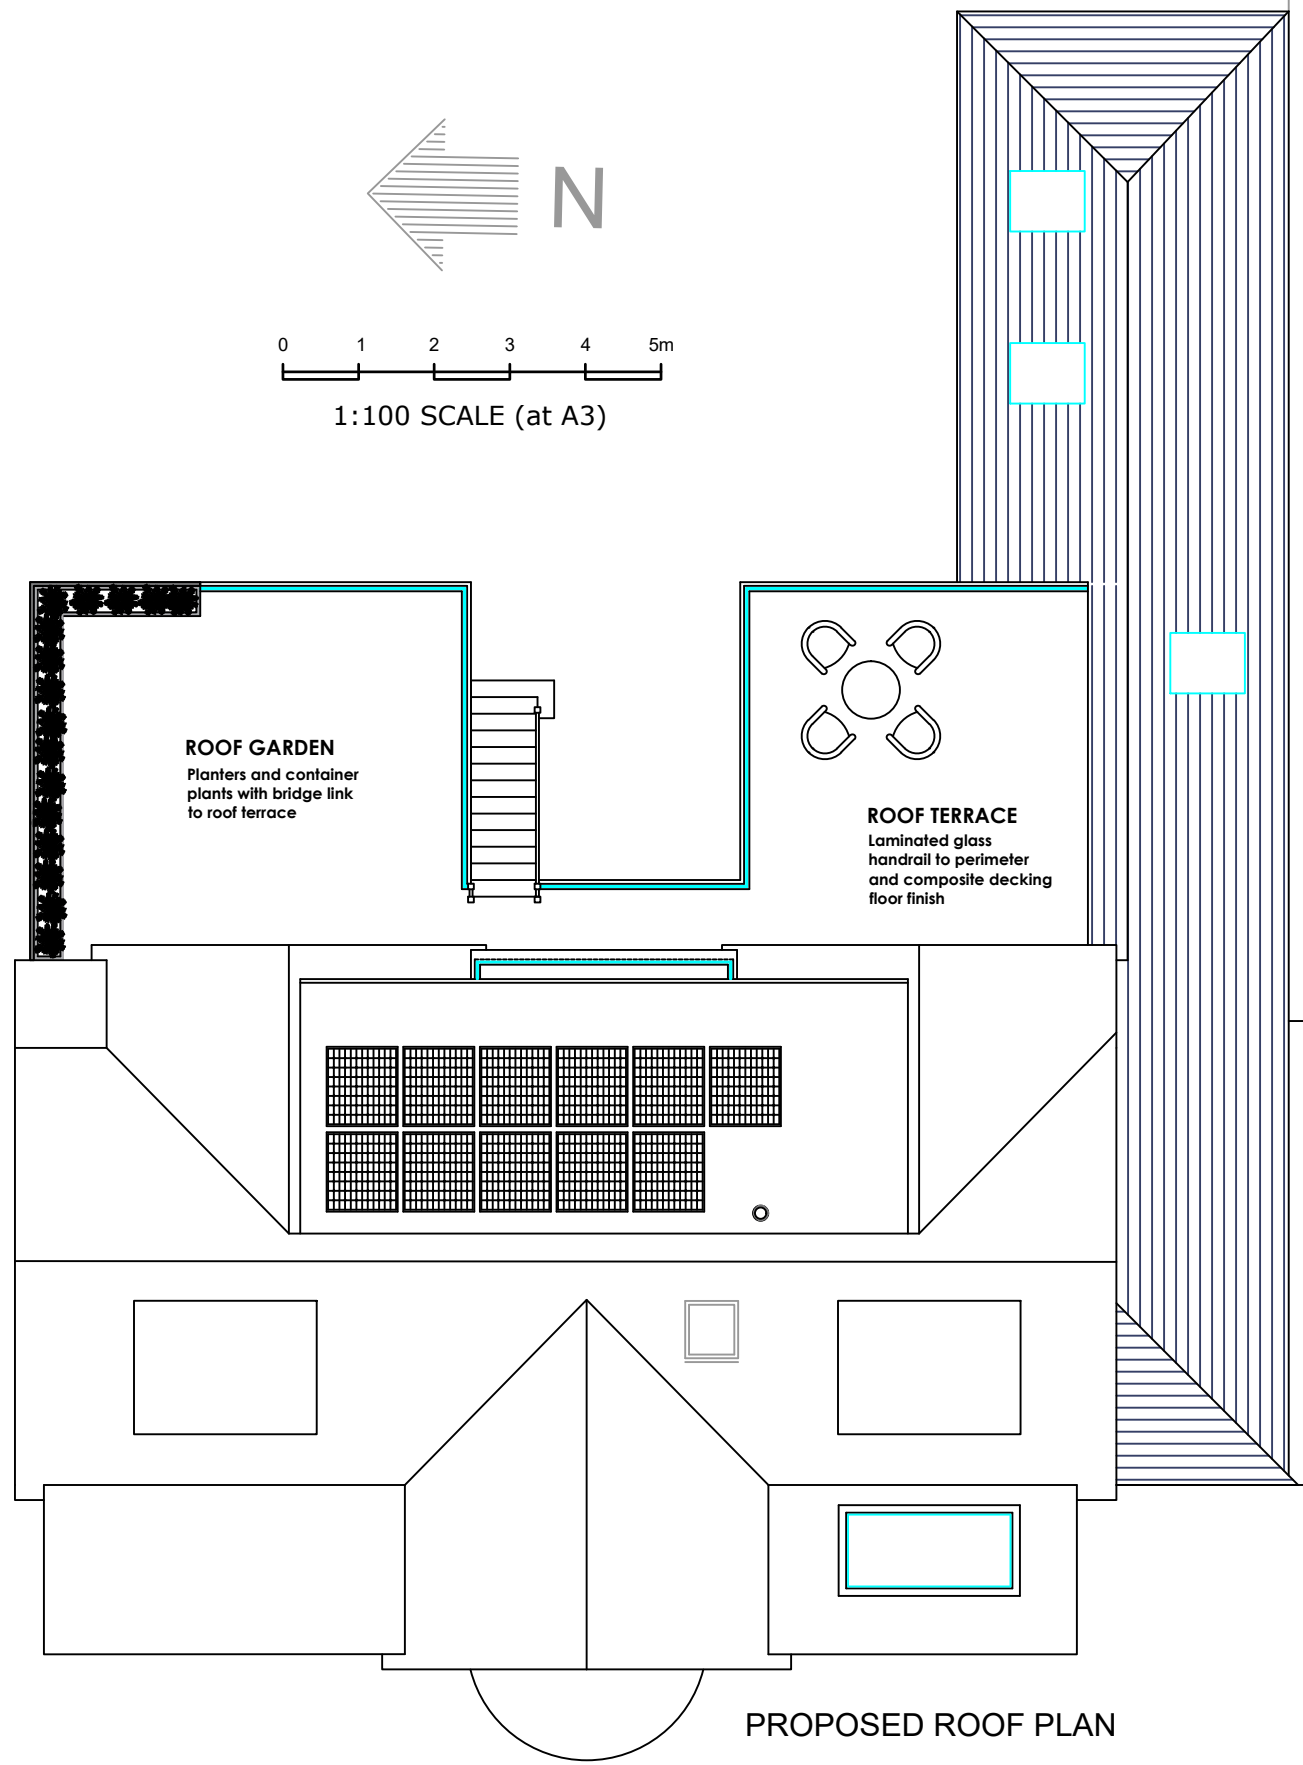


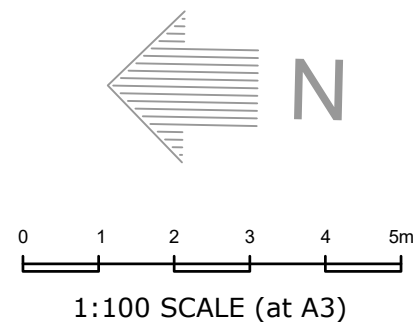

PROPOSED ROOF PLAN

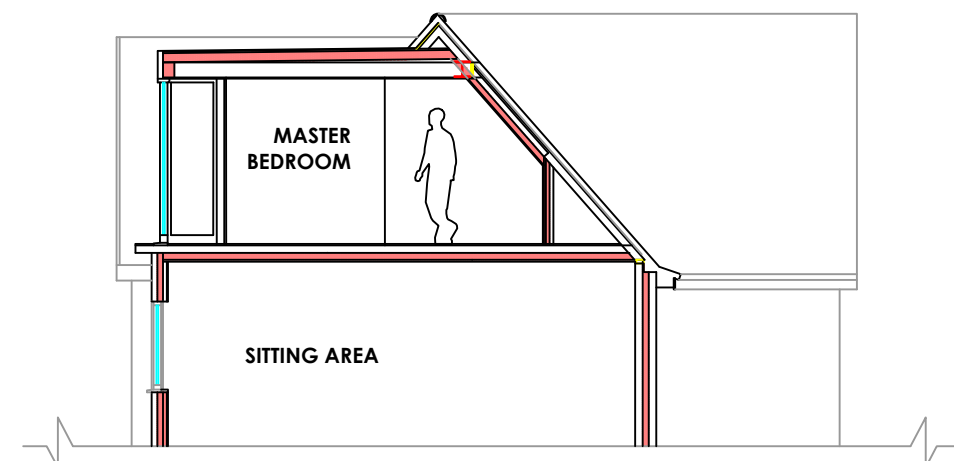

PROPOSED SECTION A-A

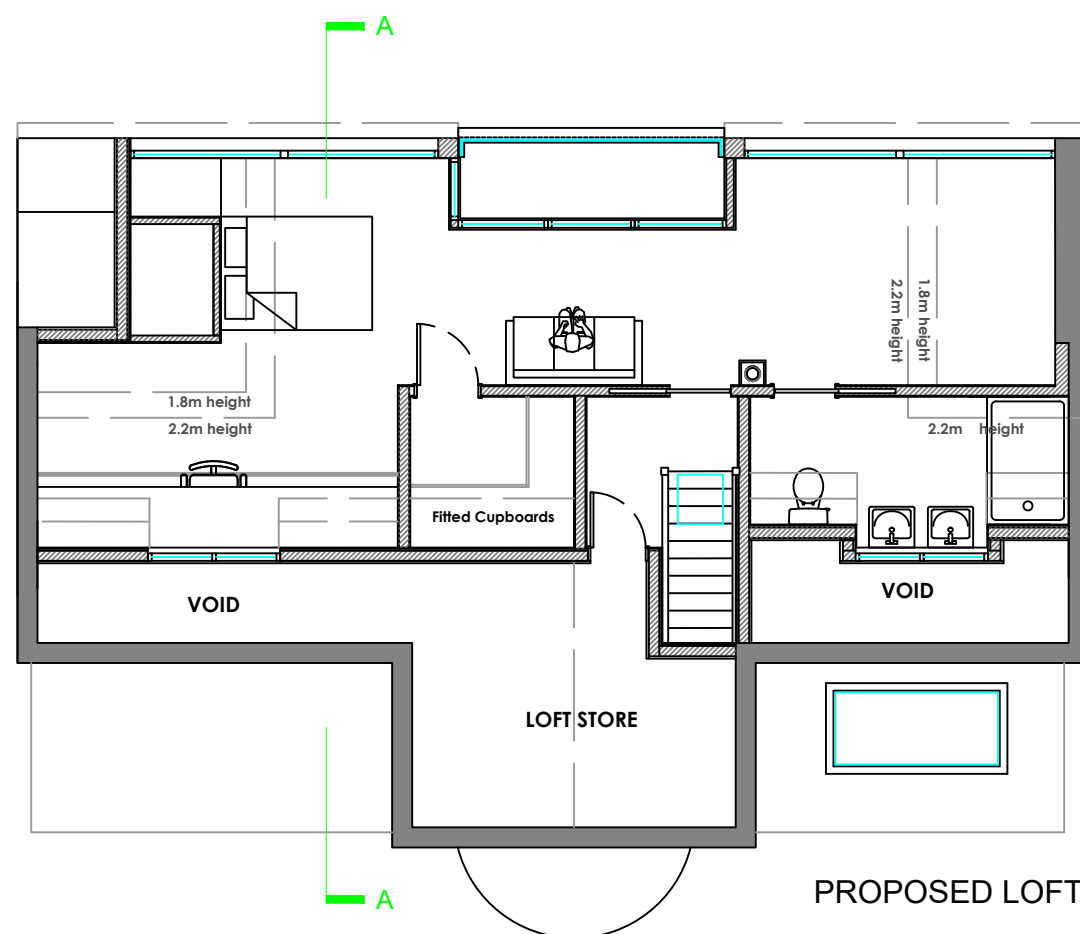

PROPOSED LOFT CONVERSION

PROPOSED ALTERATIONS & REFURBISHMENT

For Mr and Mrs Charon
15 BLAKES ROAD, FELPHAM, SUSSEX. PO22 7EE

Broomfield Studio
Birdham
West Sussex
PO20 7BA

Phone: 01243 512 327
Email: richardmeynell@gmail.com



Drawing No.	Date:
C.1063 - 06	20-09-20
Rev.	Date:
H.G	09-12-20