




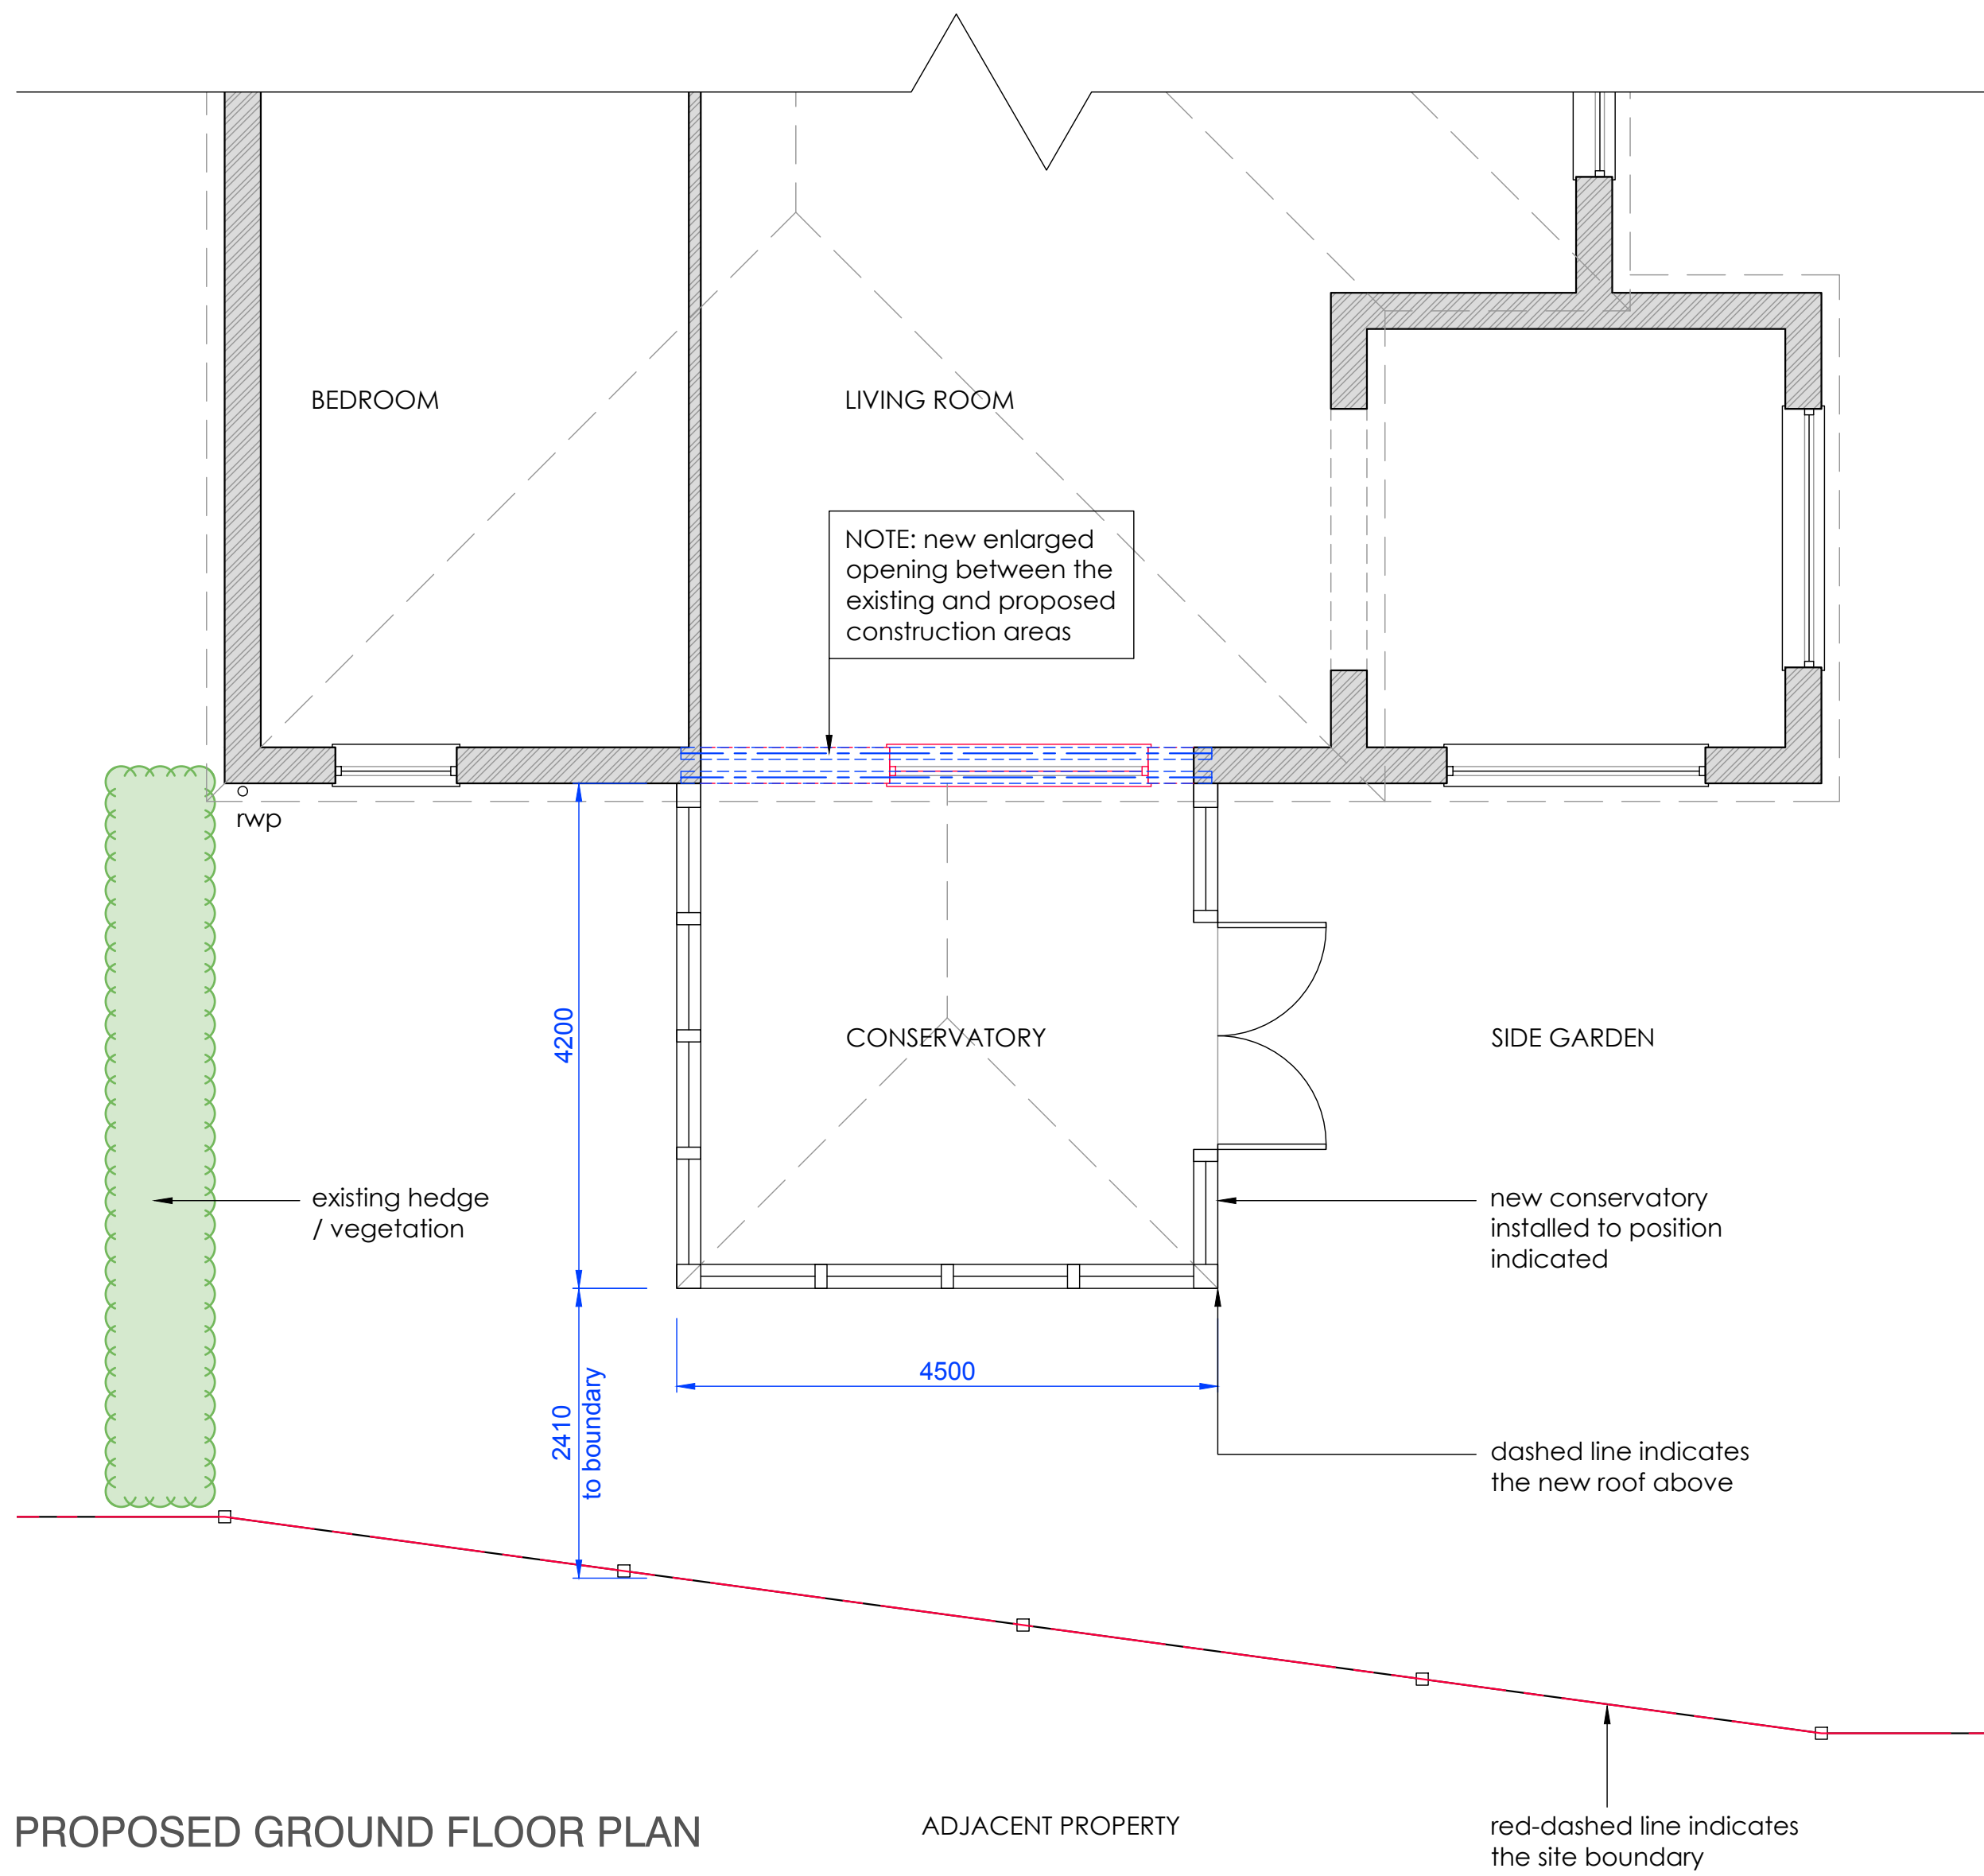

PROPOSED GROUND FLOOR PLAN

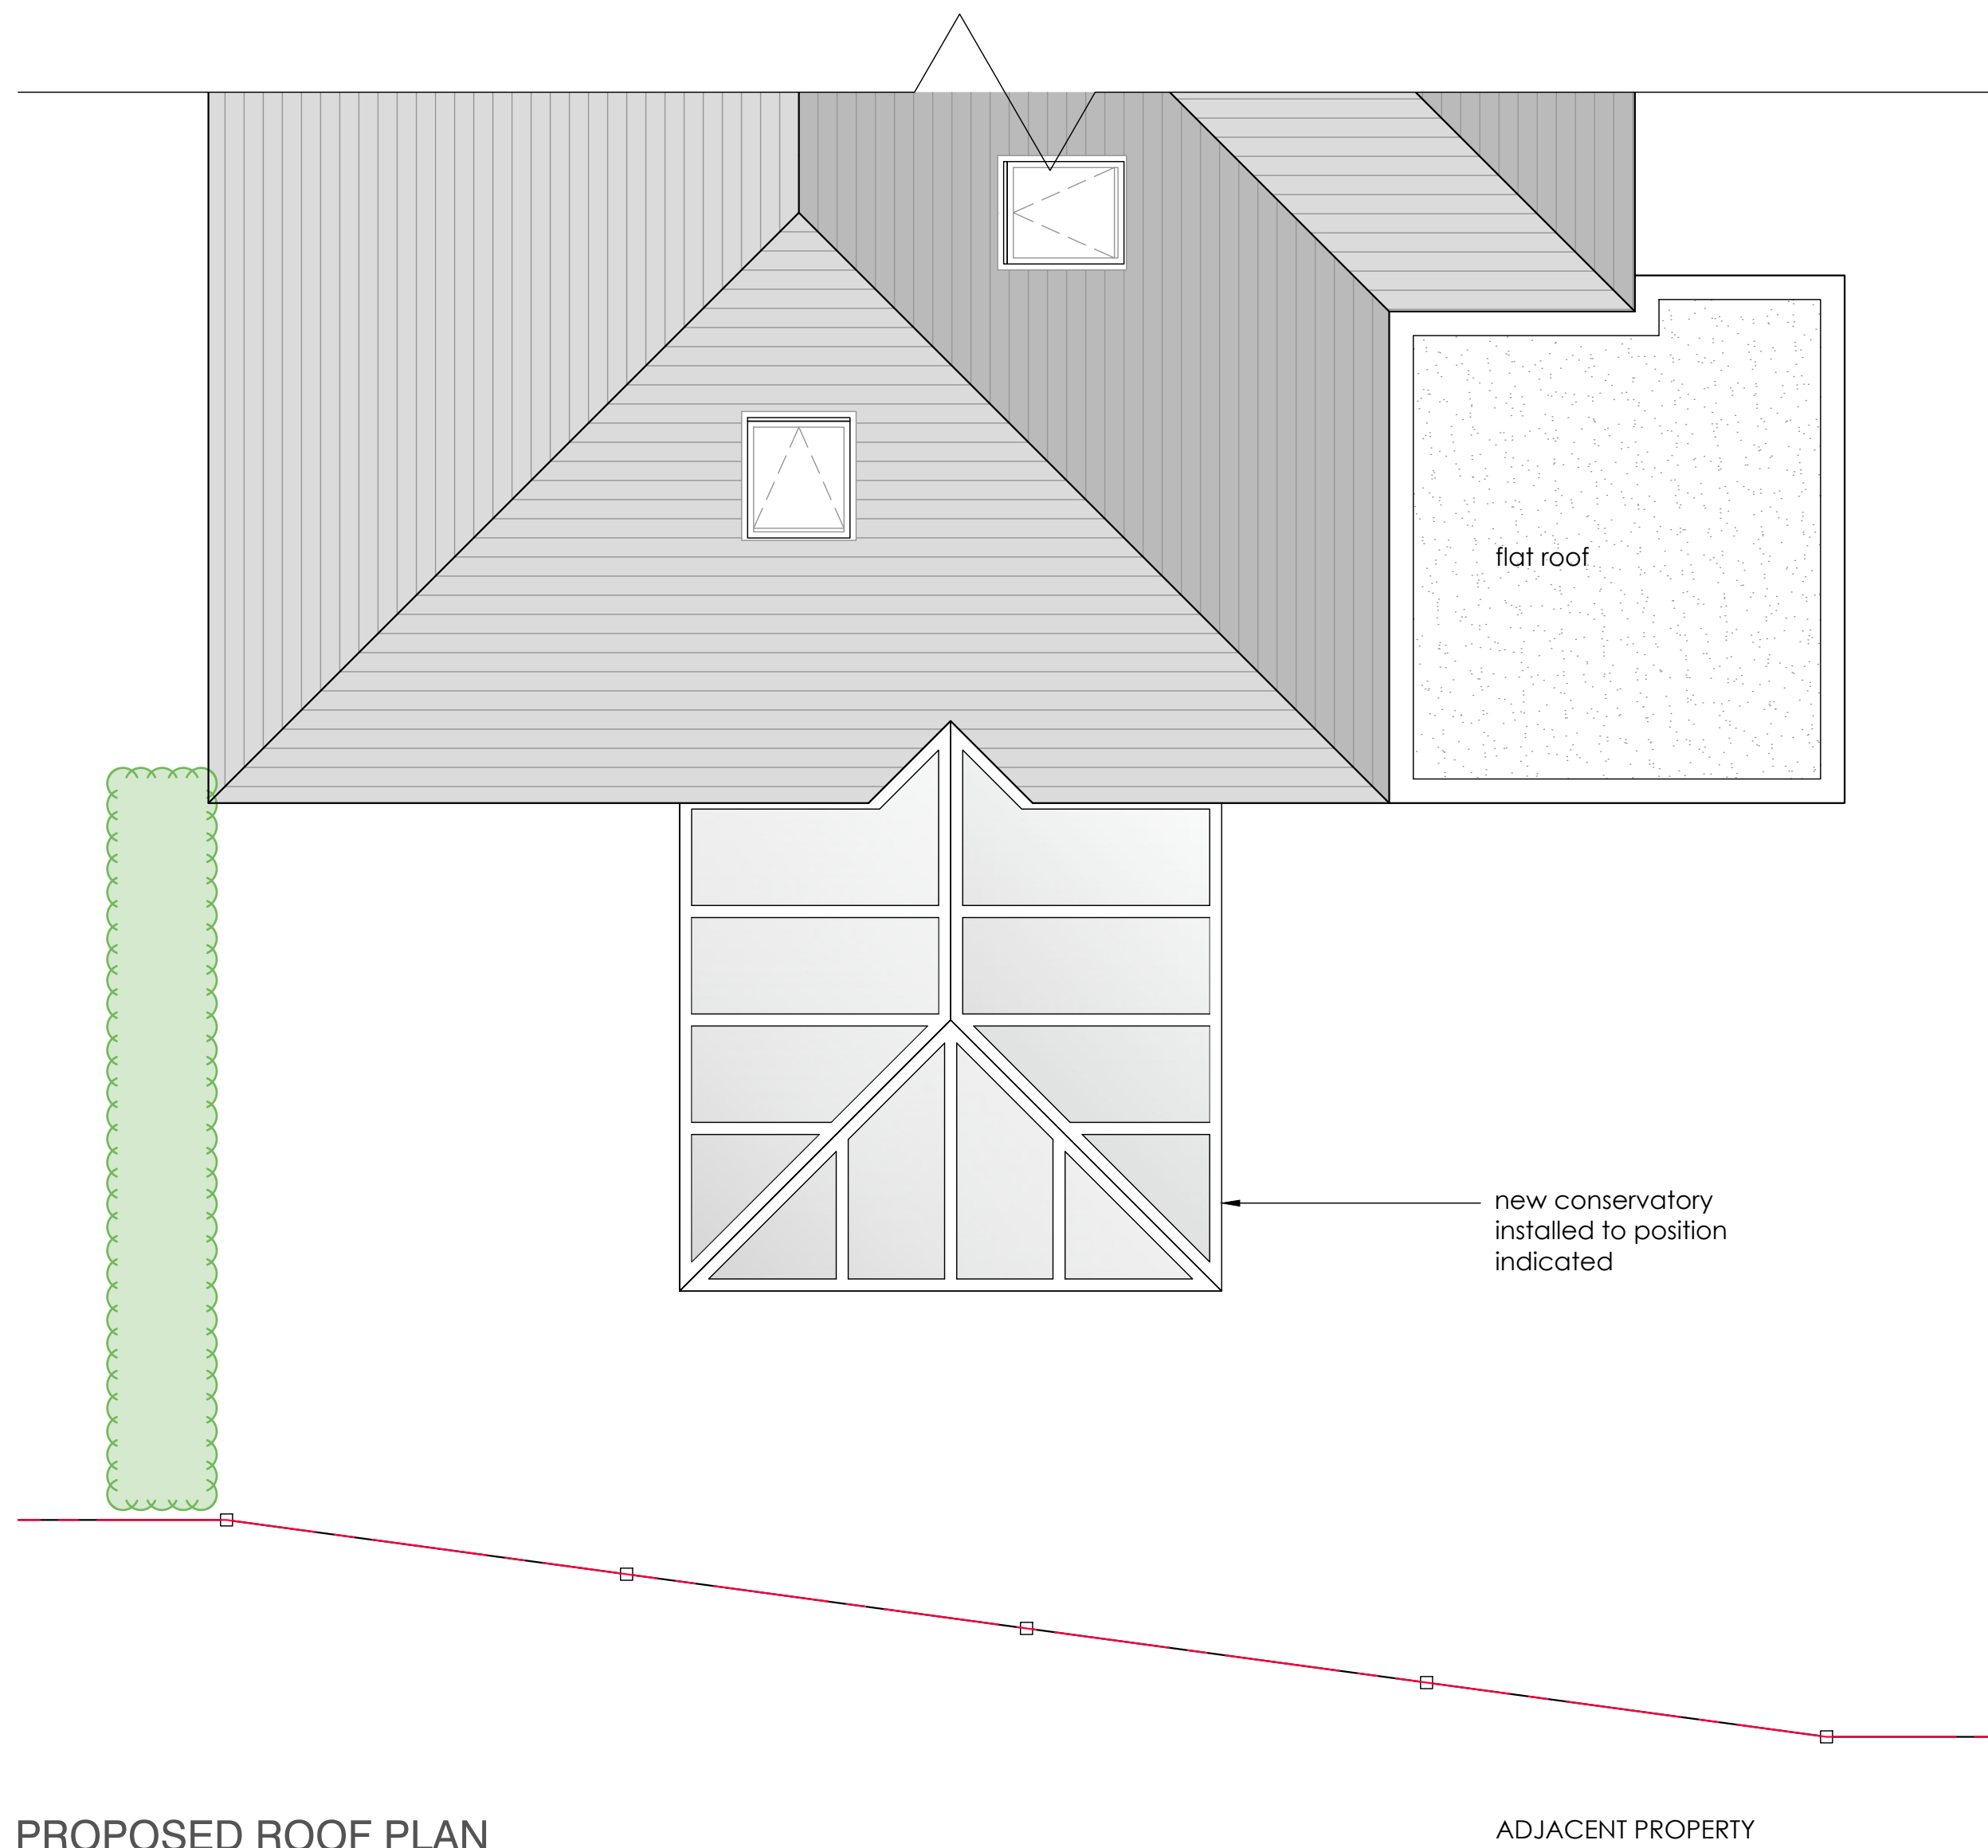

PROPOSED ROOF PLAN

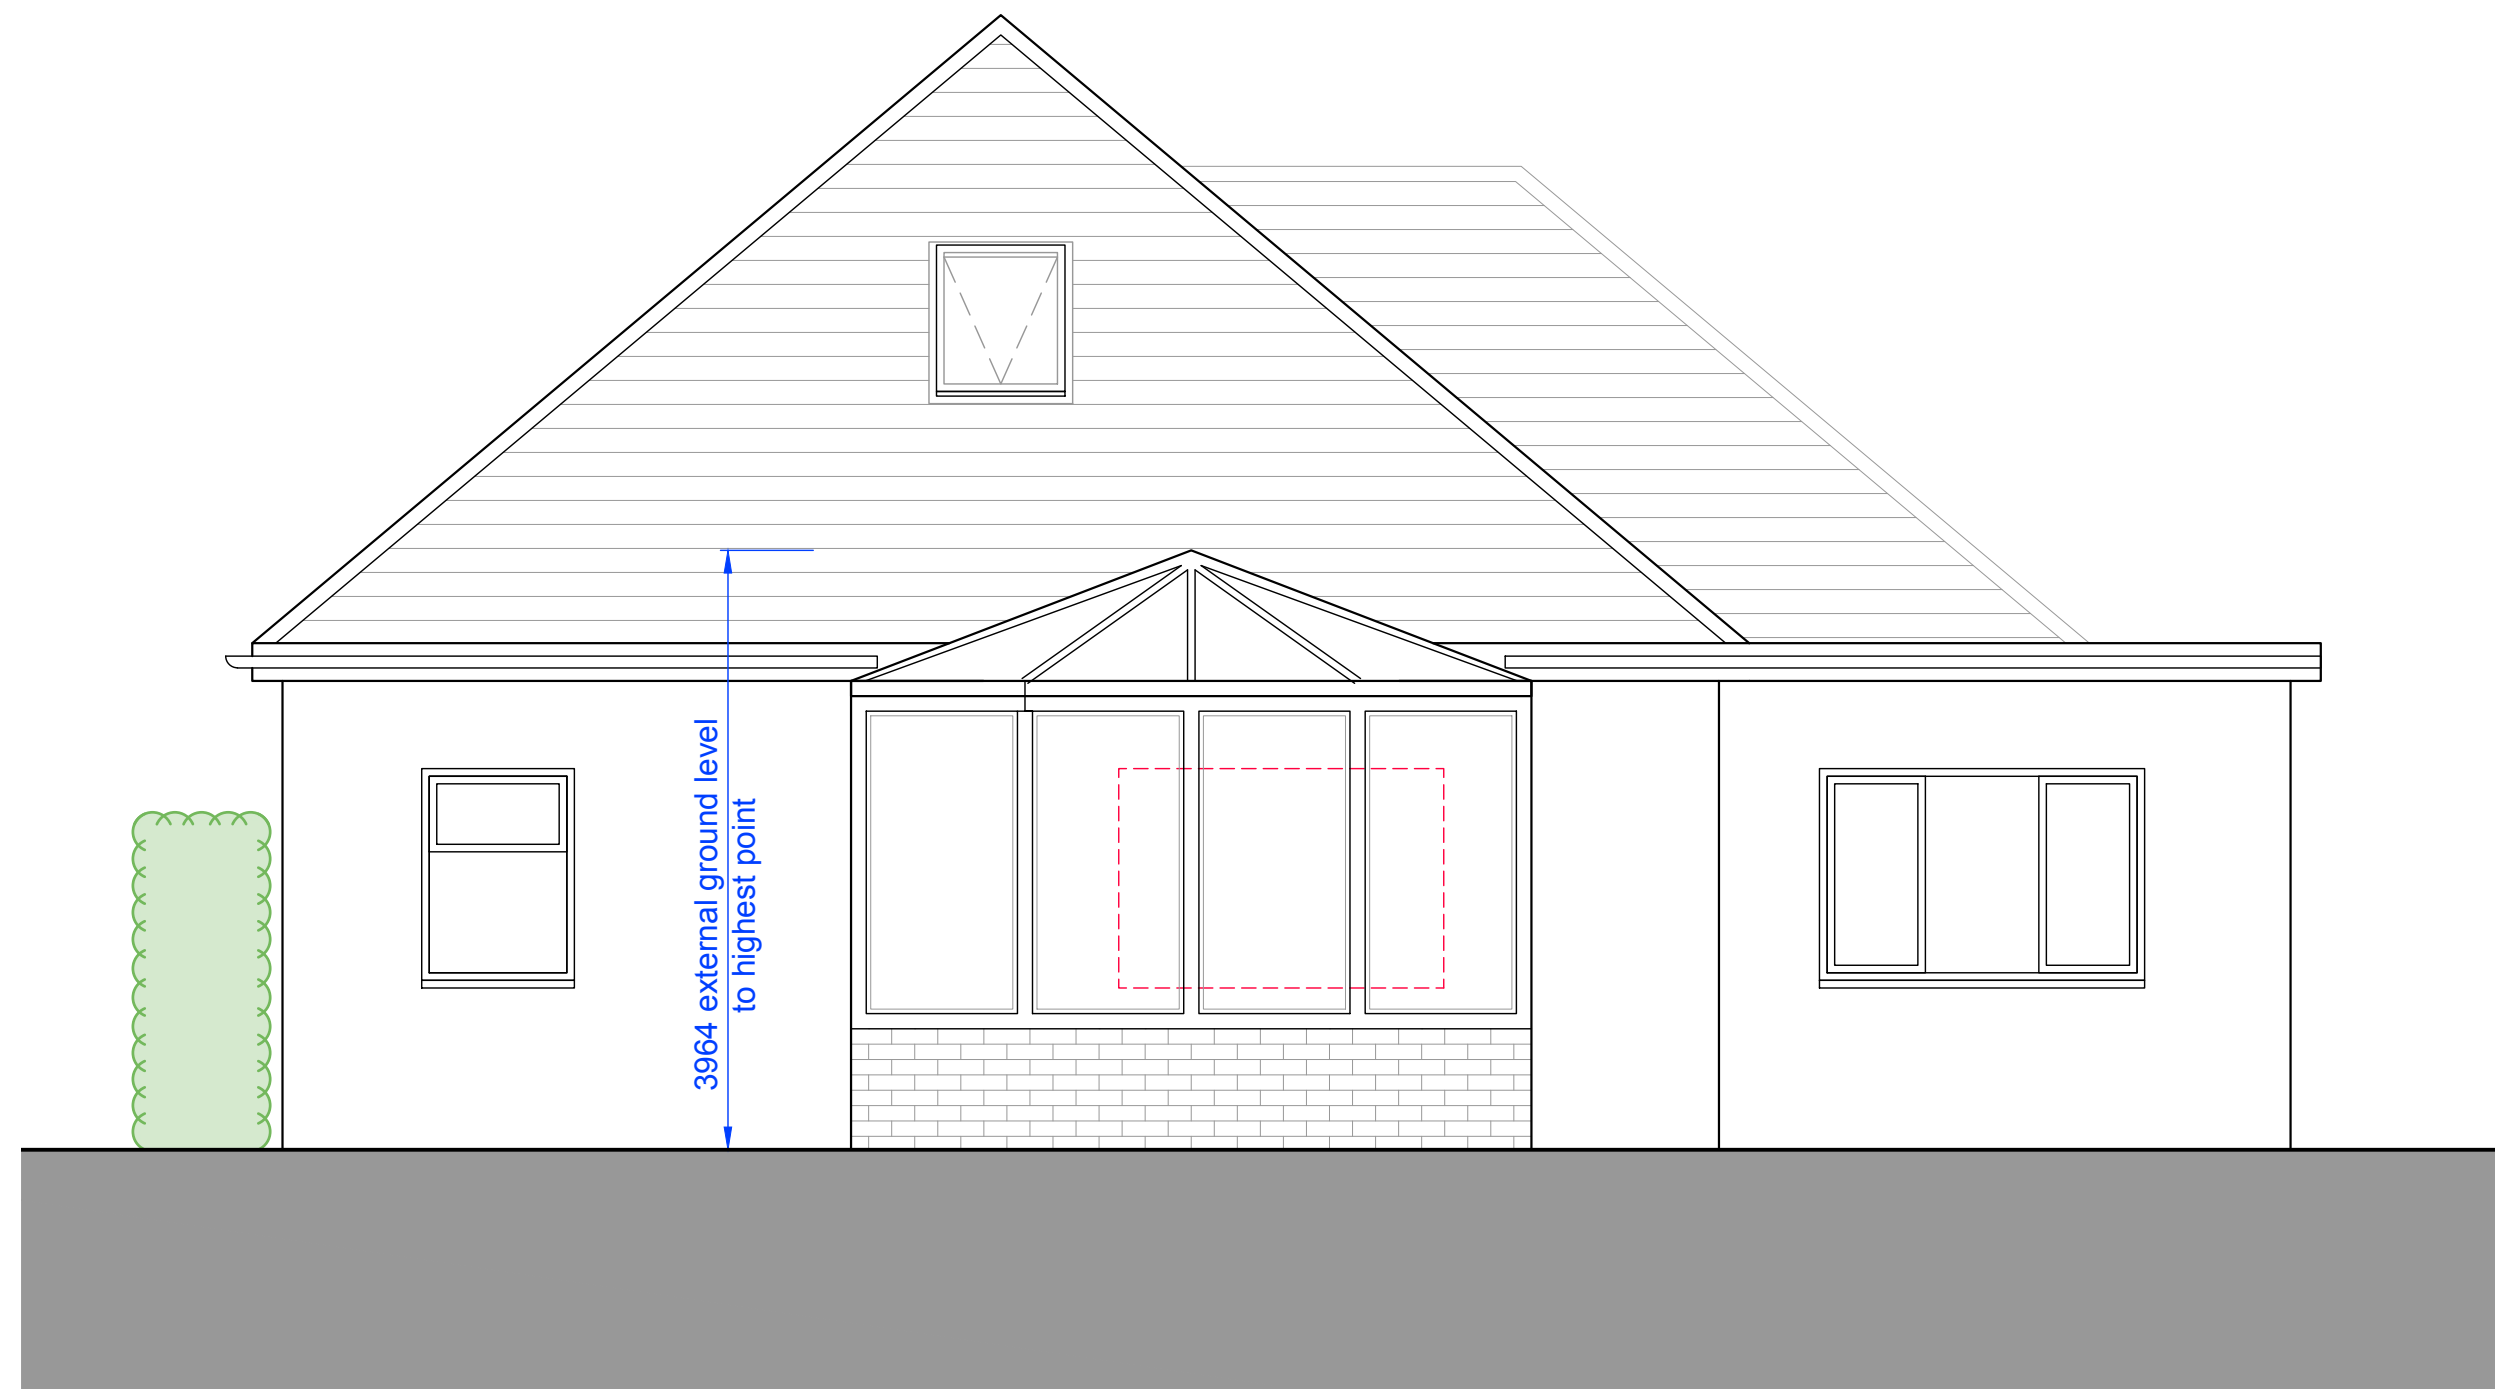

PROPOSED SIDE ELEVATION



PROPOSED REAR ELEVATION

DRAWING, CONSTRUCTION AND MATERIAL NOTES:

1. THE COPYRIGHT OF THIS DRAWING IS VESTED IN PRINGLE DESIGN+ LIMITED AND IT MAY NOT BE REPRODUCED IN WHOLE OR PART OR USED FOR THE MANUFACTURE OF ANY ARTICLE WITHOUT THE EXPRESS PERMISSION OF THE COPYRIGHT HOLDERS.
2. BE CERTAIN TO WORK TO FIGURED DIMENSIONS ONLY.
3. THE DRAWING IS TO BE READ IN CONJUNCTION WITH ALL RELEVANT STRUCTURAL ENGINEERS, SERVICE ENGINEERS AND PRINGLE DESIGN+ DRAWINGS AND SPECIFICATIONS.
4. IF YOU ARE NOT CERTAIN OF ANYTHING INDICATED ON THE DRAWINGS ASK!

SCALE BAR 1:50

0m 1m 2m 3m 4m

North Arrow

*	ISSUED FOR PERMITTED DEVELOPMENT SUBMISSION	TW	03.10.20
REV:	DESCRIPTION:	BY:	DATE:
STATUS: ISSUED FOR PERMITTED DEVELOPMENT APP.			

Pringle.Design+
Architectural Design

60 Woodcote Grove Road
Coulston
Surrey
CR5 2AD
Email: Pringledesign@Outlook.com
Tel: 07766880770

CLIENT: **Mr & Mrs Stoneham**
56 Felpham Way
Bognor Regis
PO22 8QU

SITE: **56 Felpham Way**
Bognor Regis
PO22 8QU

TITLE: **PROPOSED DRAWINGS**
FLOOR PLANS AND ELEVATIONS

SCALE: AT A1: 1:50	DATE: 02/10/20	DRAWN: TW	CHECKED: N/A
PROJECT NO: PD-0300	DRAWING NO: A1-06	REVISION: *	