


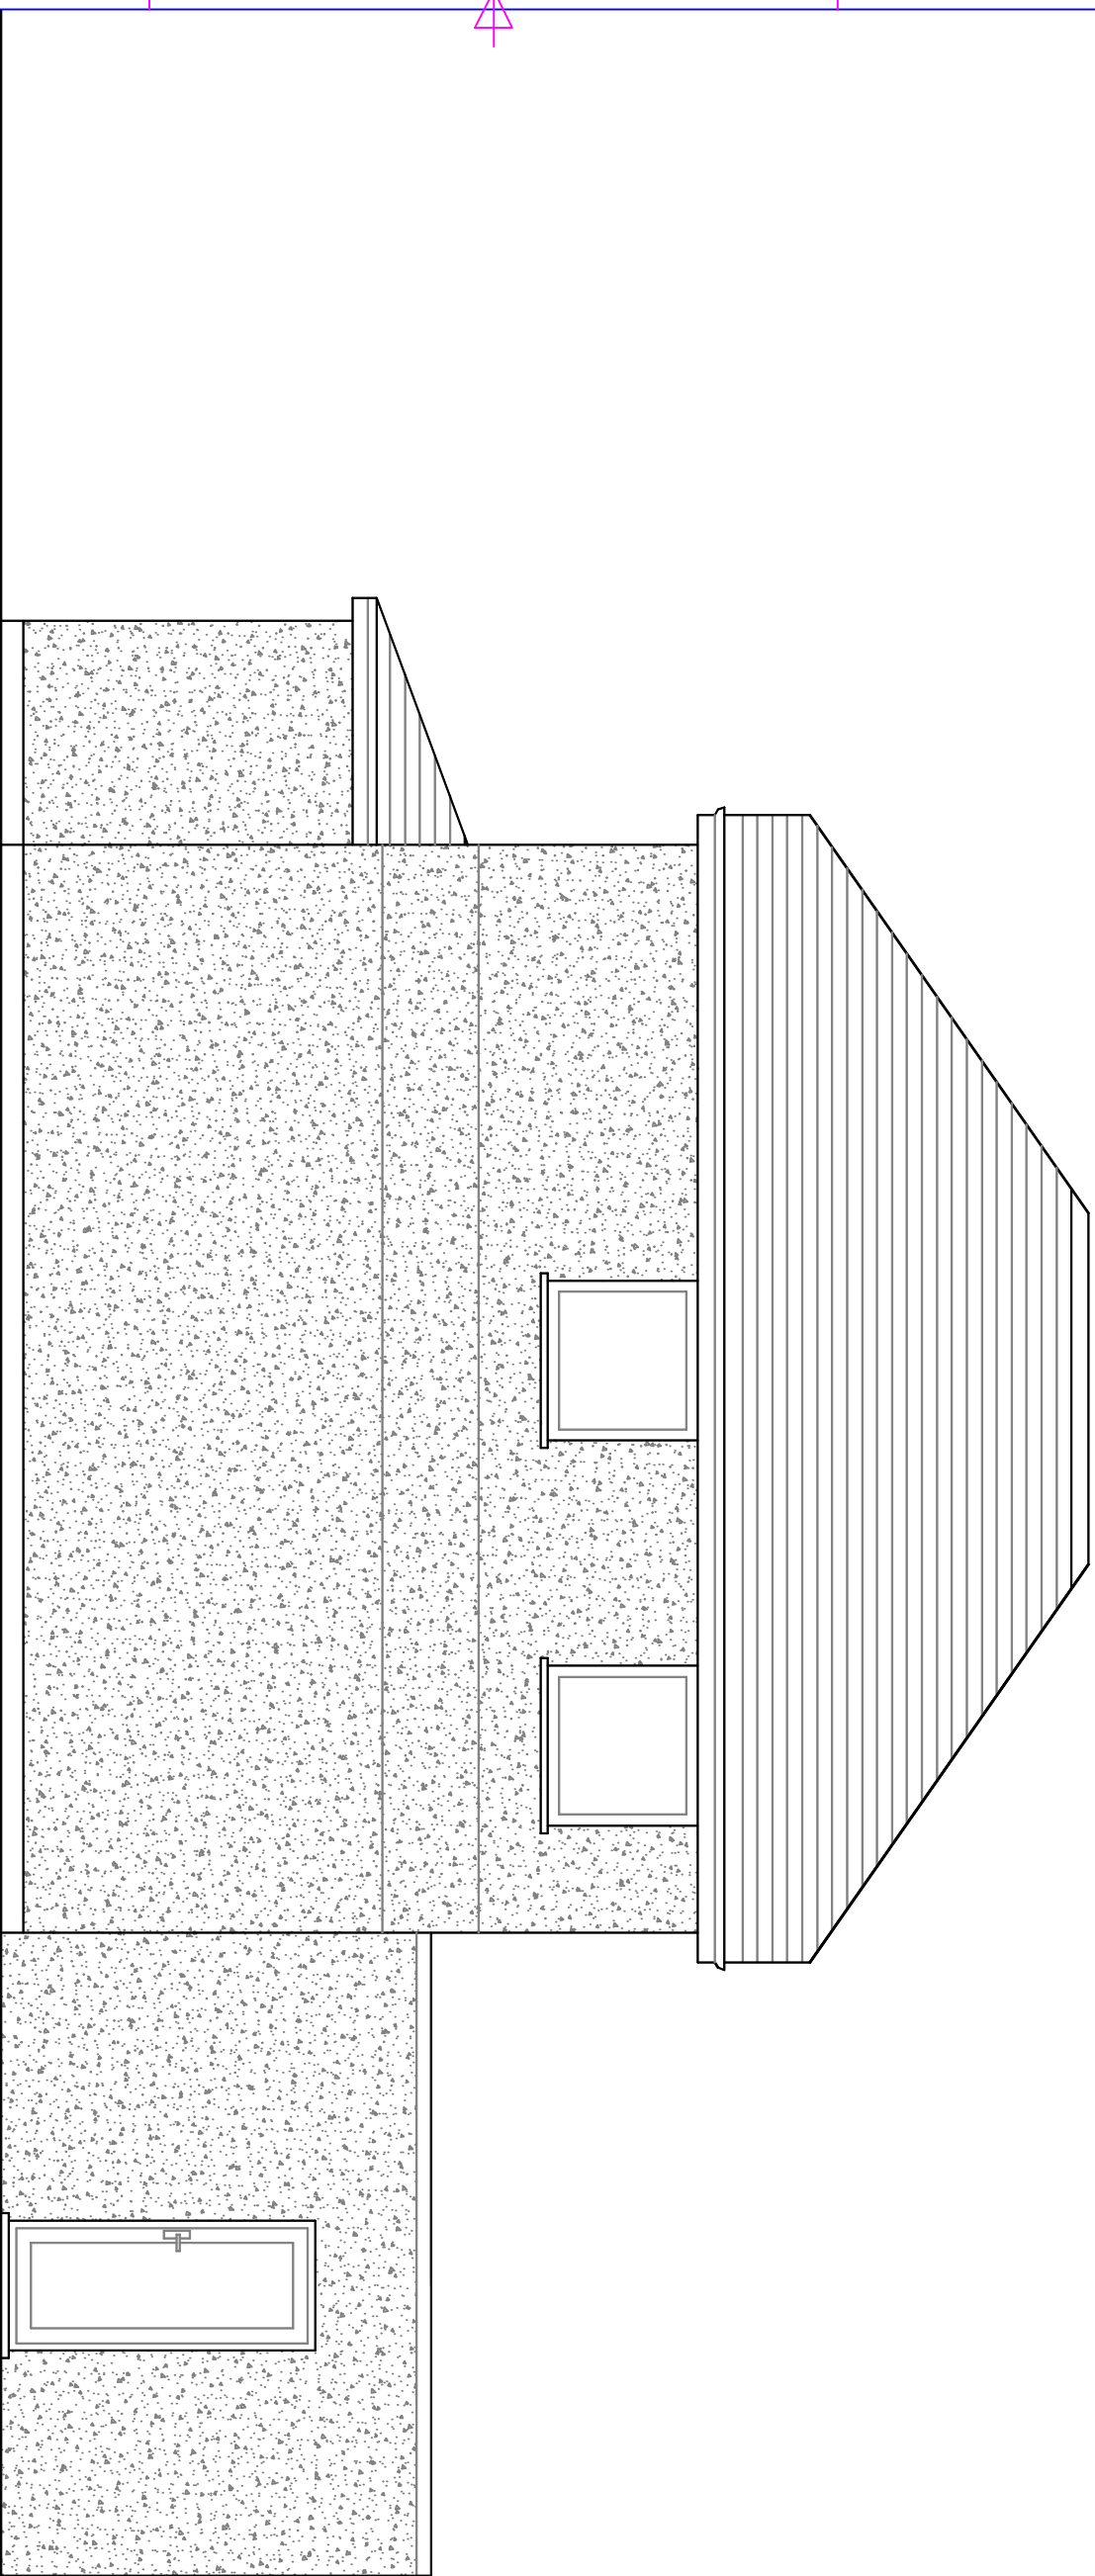

Proposed East Elevation

Itemref	Quantity	Title/Name, designation, material, dimension etc			Article No./Reference	
Designed by jd		Checked by	Approved by - date	File name	Date August 13	Scale 1:50
1 Culver Road			Proposed Rear Extension			
			12		Edition 0	Sheet 1/1