


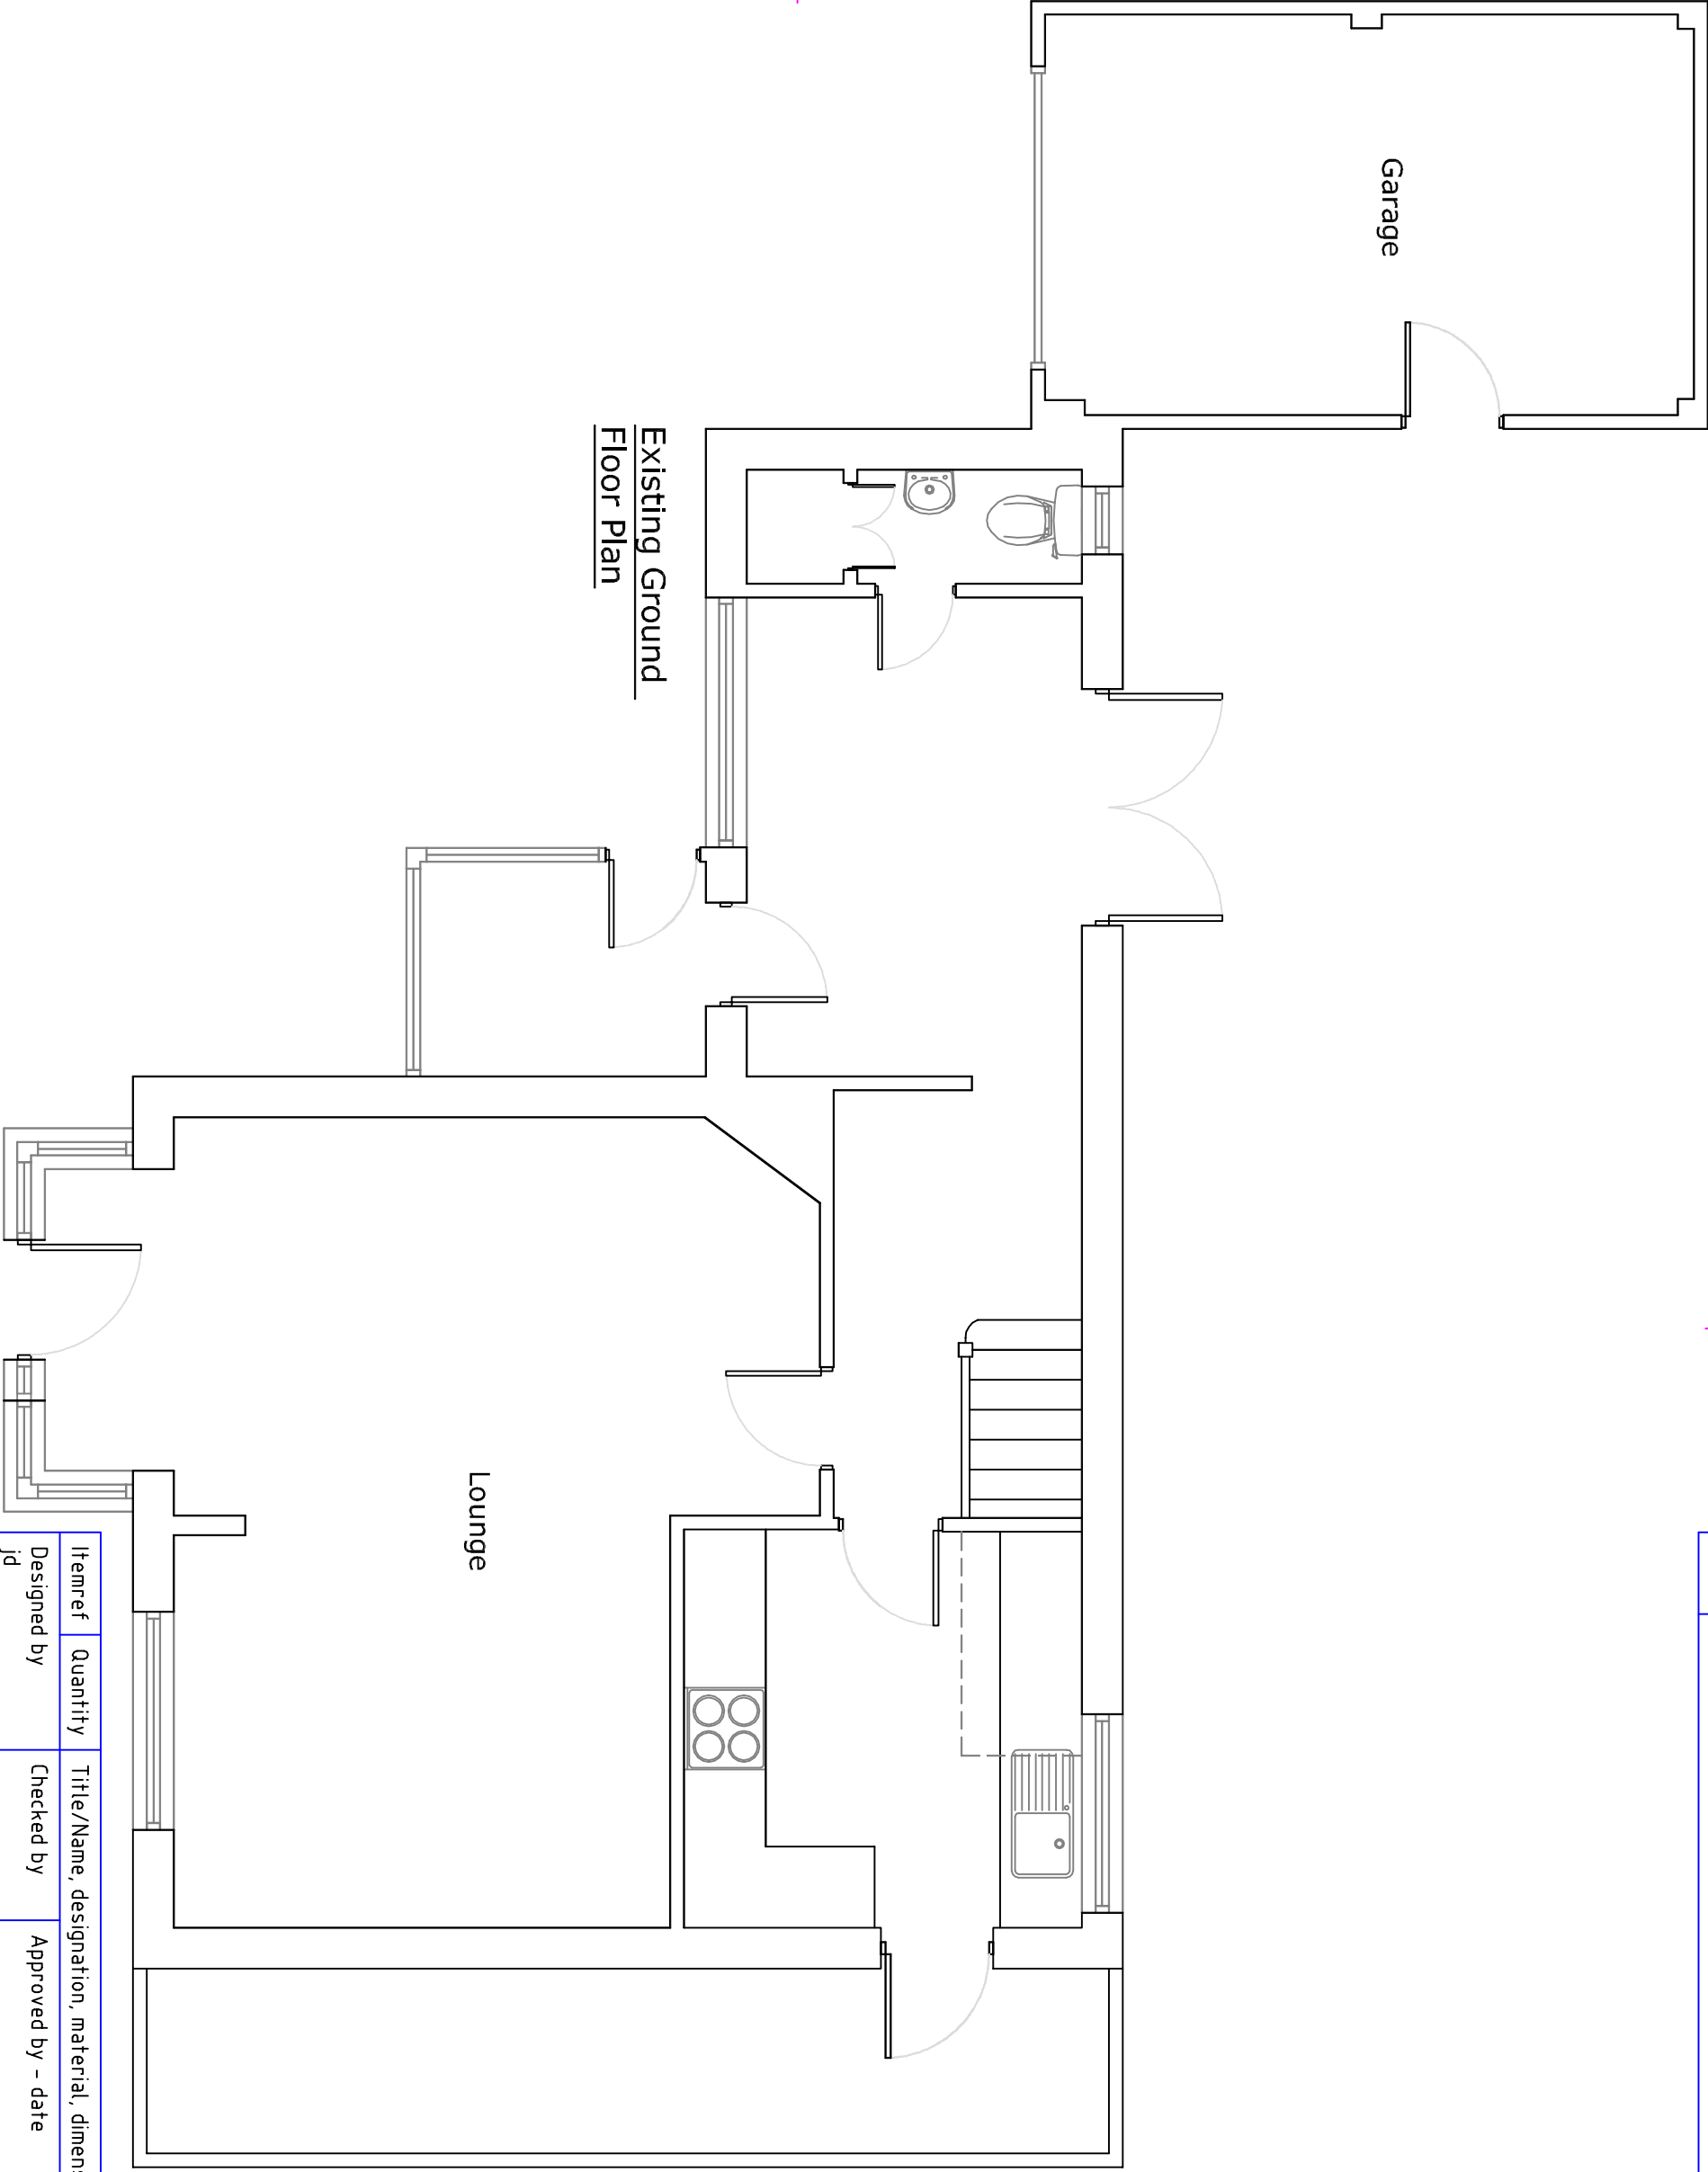

Existing Ground
Floor Plan

Lounge

Garage

Itemref	Quantity	Title/Name, designation, material, dimension etc			Article No./Reference	
Designed by jd		Checked by	Approved by - date	File name	Date August 13	Scale 1:50

1 Culver Road		Proposed Rear Extension	
	01		Edition 0
			Sheet 1/1