


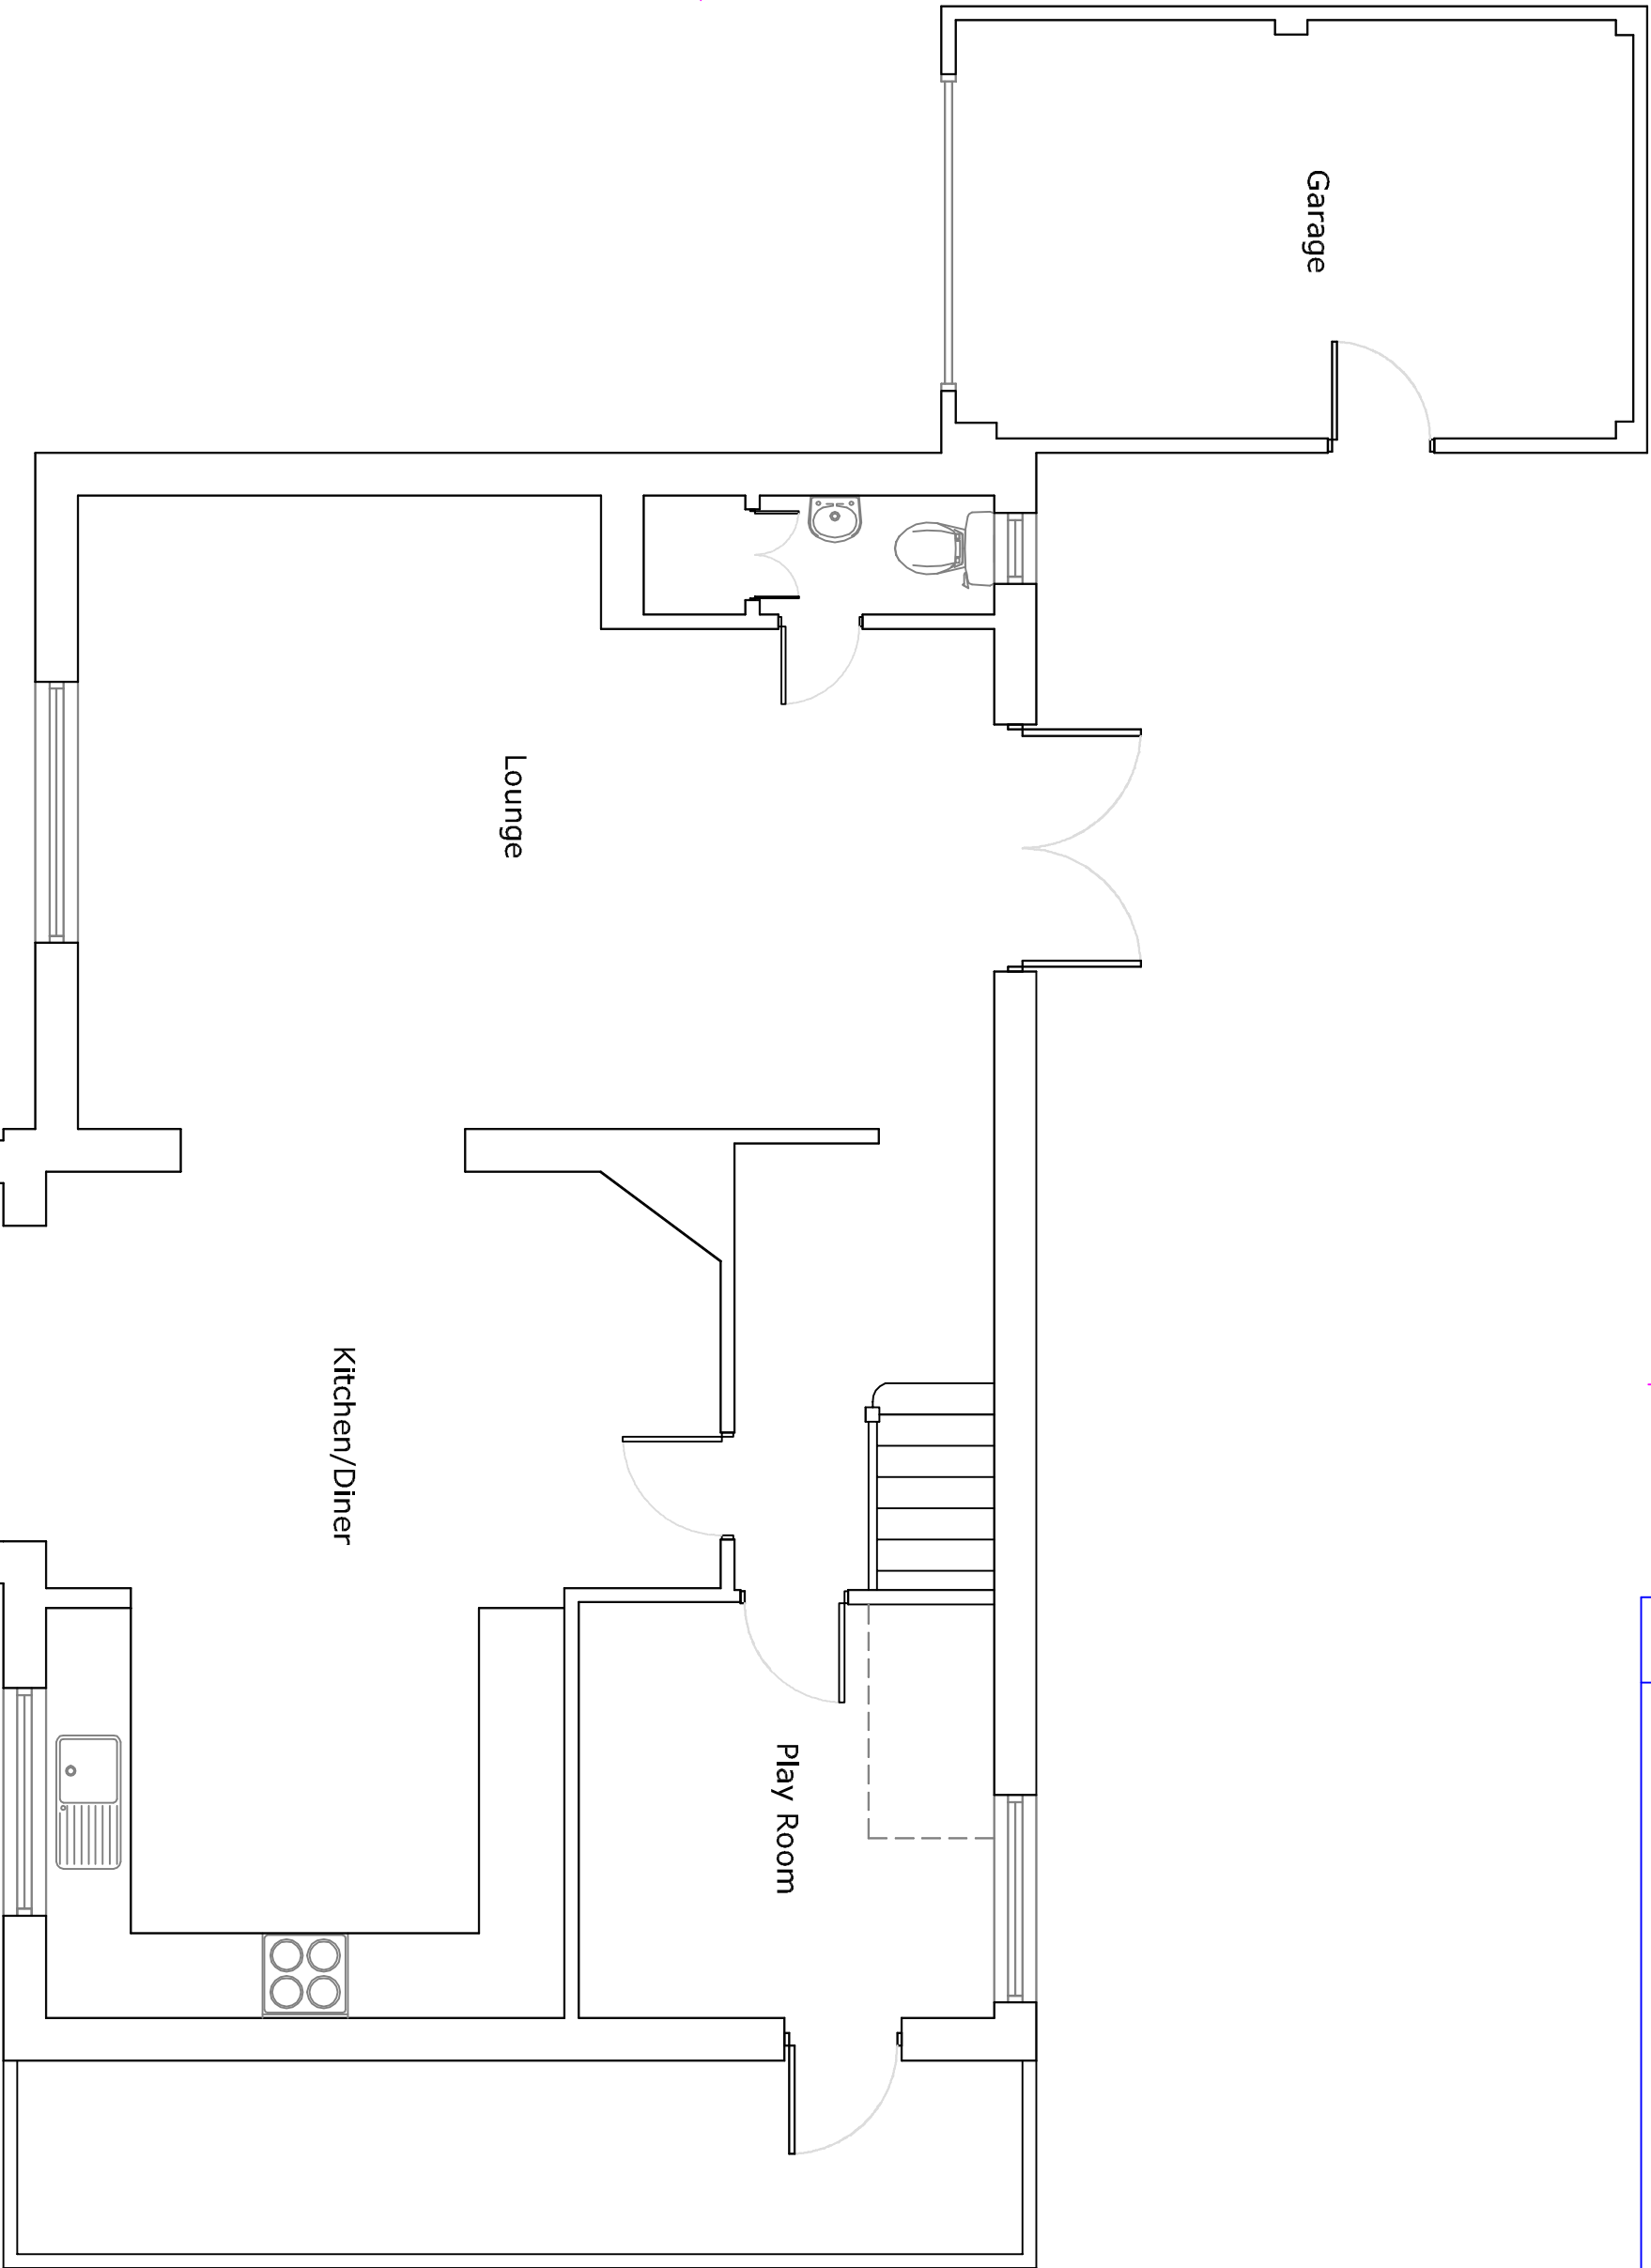

Proposed Ground
Floor Plan

Item ref	Quantity	Title/Name, designation, material, dimension etc			Article No./Reference	
Designed by jd		Checked by	Approved by - date	File name	Date August 13	Scale 1:50
1 Culver Road					Proposed Rear Extension	
					07	Edition 0
						Sheet 1/1