




EXISTING EAST ELEVATION.

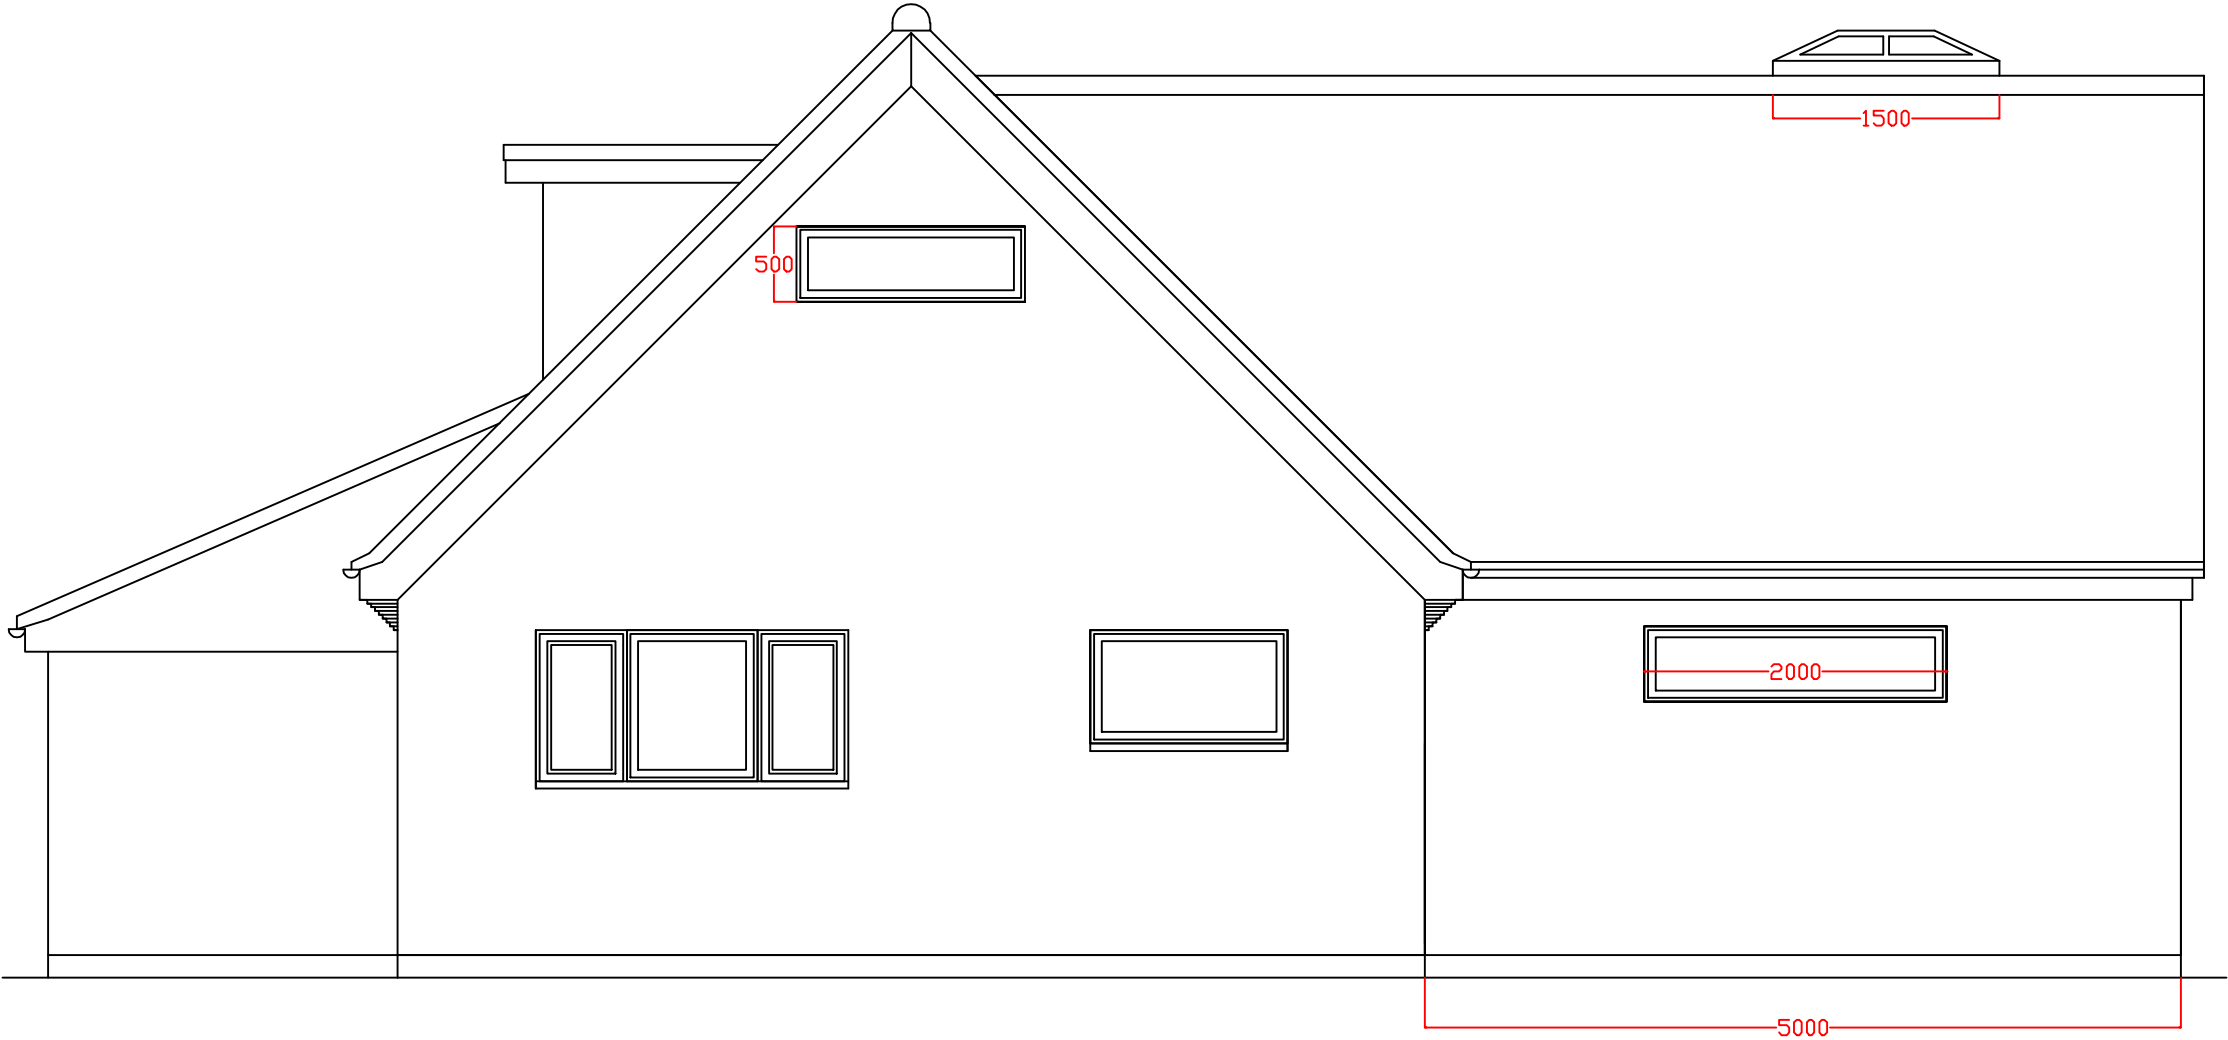

PROPOSED EAST ELEVATION.

Notes:-

THIS PLAN DEMONSTRATES THE EXISTING AND PROPOSED EAST ELEVATIONS.

SIDE WINDOW ON FRONT ENTRANCE PORCH TO BE REMOVED.

SIDE GABLE WINDOW TO BE REDUCED TO A HI LEVEL WINDOW.

DIMENSIONS SHOWN IN MILLIMETERS.

ALL DIMENIONS FOR THE PROPERTY HAVE BEEN TAKEN ON THE INITIAL SURVEY. ANY UNKNOWN HAVE BEEN ASSUMED.

Woodhill Design & Build
07778 527169

Produced by Peter Evans

Site address:-

18 LEY ROAD, FELPHAM, PO22 7HR.

Details:-

SINGLE STOREY REAR EXTENSION WITH CHALET STYLE LOFT CONVERSION.

Drawing title:-

E ELEV 02

Date:- 09/01/2018 Scale:- 1:50 @A2

