




EXISTING WEST ELEVATION.

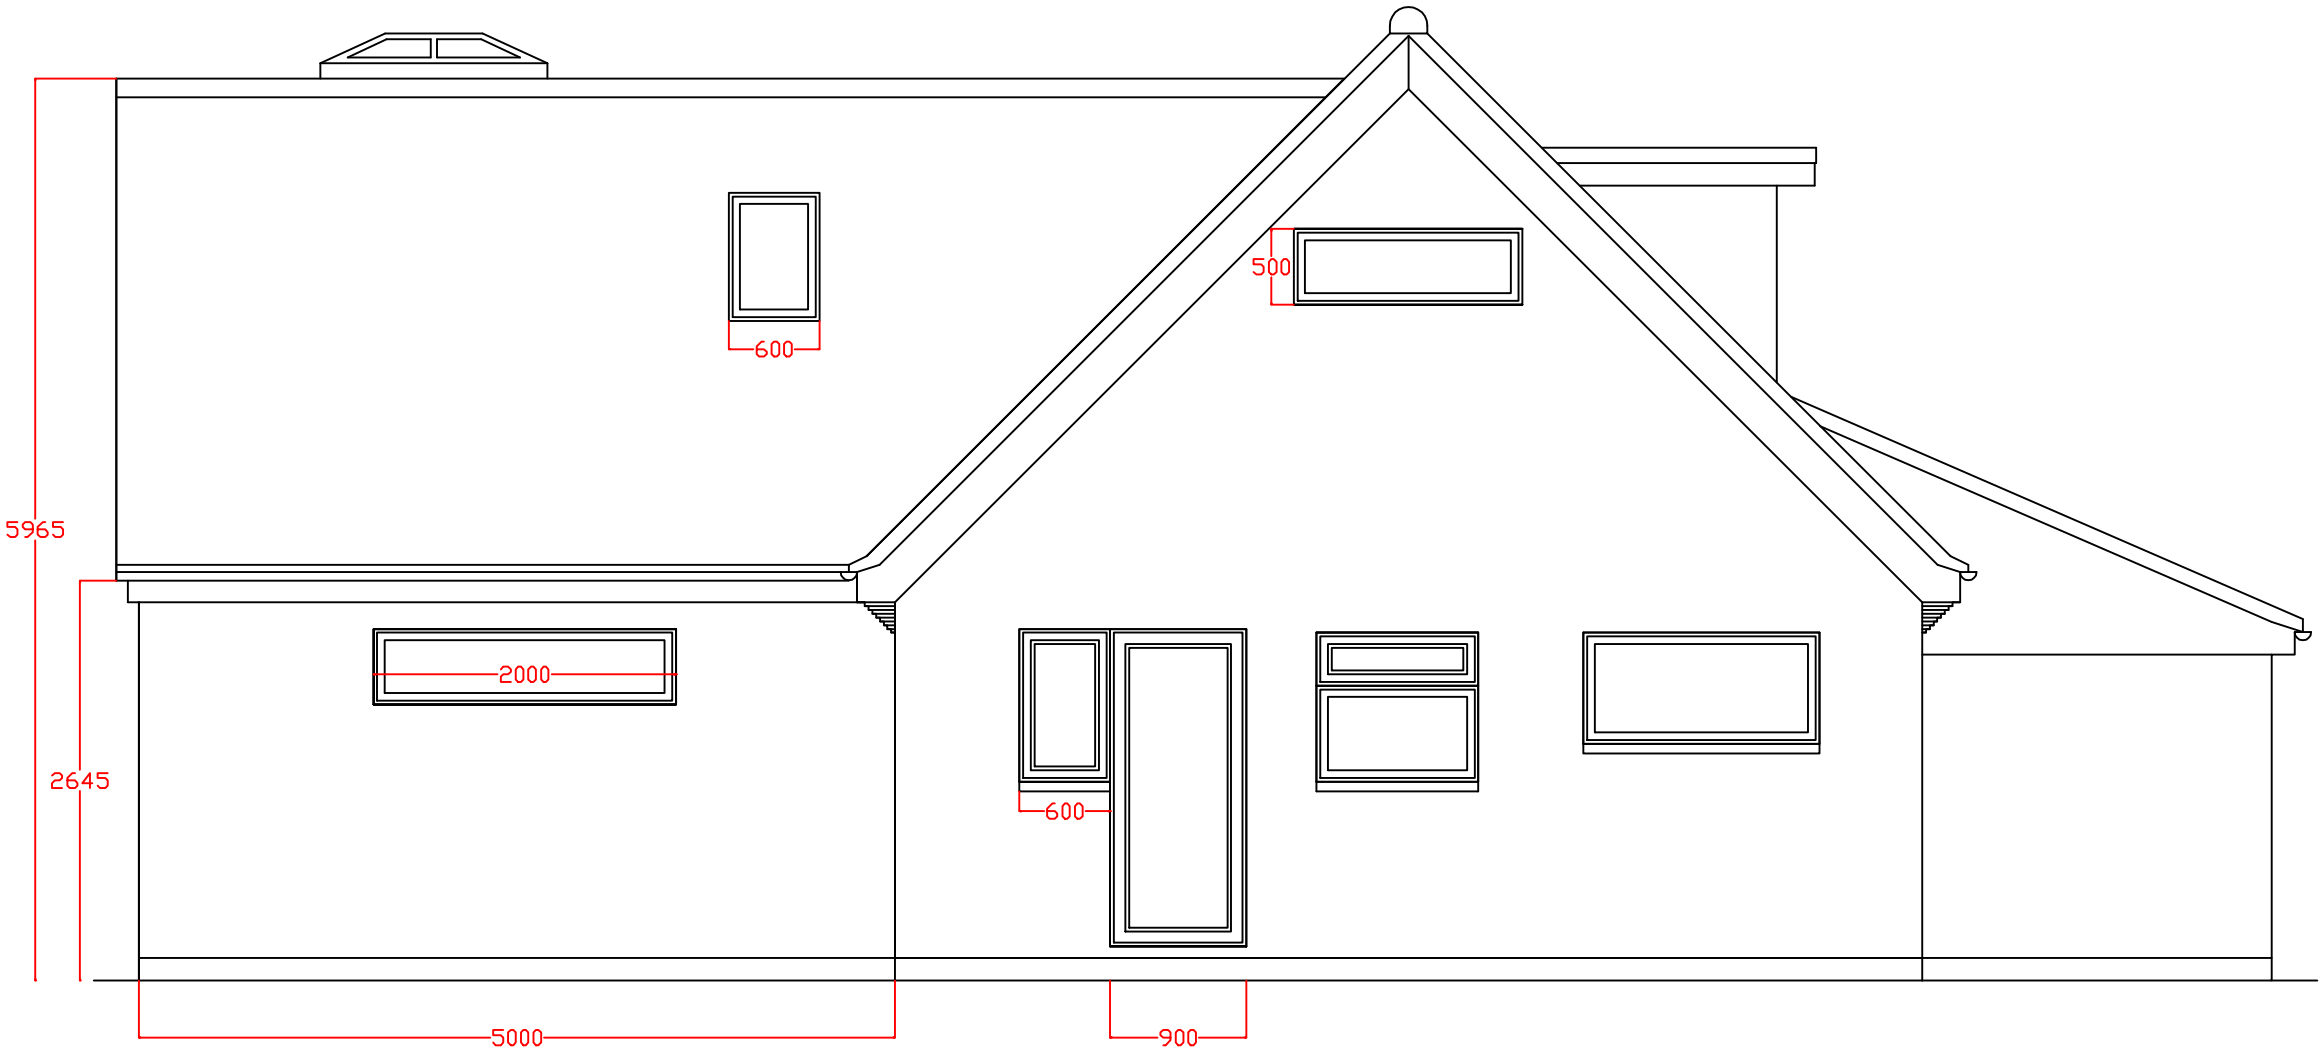

PROPOSED WEST ELEVATION.

Notes:-

THIS PLAN DEMONSTRATES THE EXISTING AND PROPOSED WEST ELEVATIONS.

SIDE WINDOW ON FRONT ENTRANCE PORCH TO BE REMOVED.

NEW DOOR AND WINDOW TO BE INTALLED AT GROUND FLOOR LEVEL, TO INCLUDE A HIGH LEVEL WINDOW.

VELUX STYLE ROOF WINDOW INSTALLED INTO THE ROOF SLOPE.

SIDE GABLE WINDOW TO BE REDUCED TO A HI LEVEL WINDOW.

DIMENSIONS SHOWN IN MILLIMETERS.

ALL DIMENIONS FOR THE PROPERTY HAVE BEEN TAKEN ON THE INITIAL SURVEY. ANY UNKNOWN HAVE BEEN ASSUMED.

Woodhill Design & Build
07778 527169

Produced by Peter Evans

Site address:-
18 LEY ROAD, FELPHAM, PO22 7HR.

Details:-
SINGLE STOREY REAR EXTENSION WITH CHALET STYLE LOFT CONVERSION.

Drawing title:-
W ELEV 02

Date:-
09/01/2018

Scale:-
1:50 @A2

