


FRONT ELEVATION 1:100




NORTH ELEVATION 1:100




REAR ELEVATION 1:100

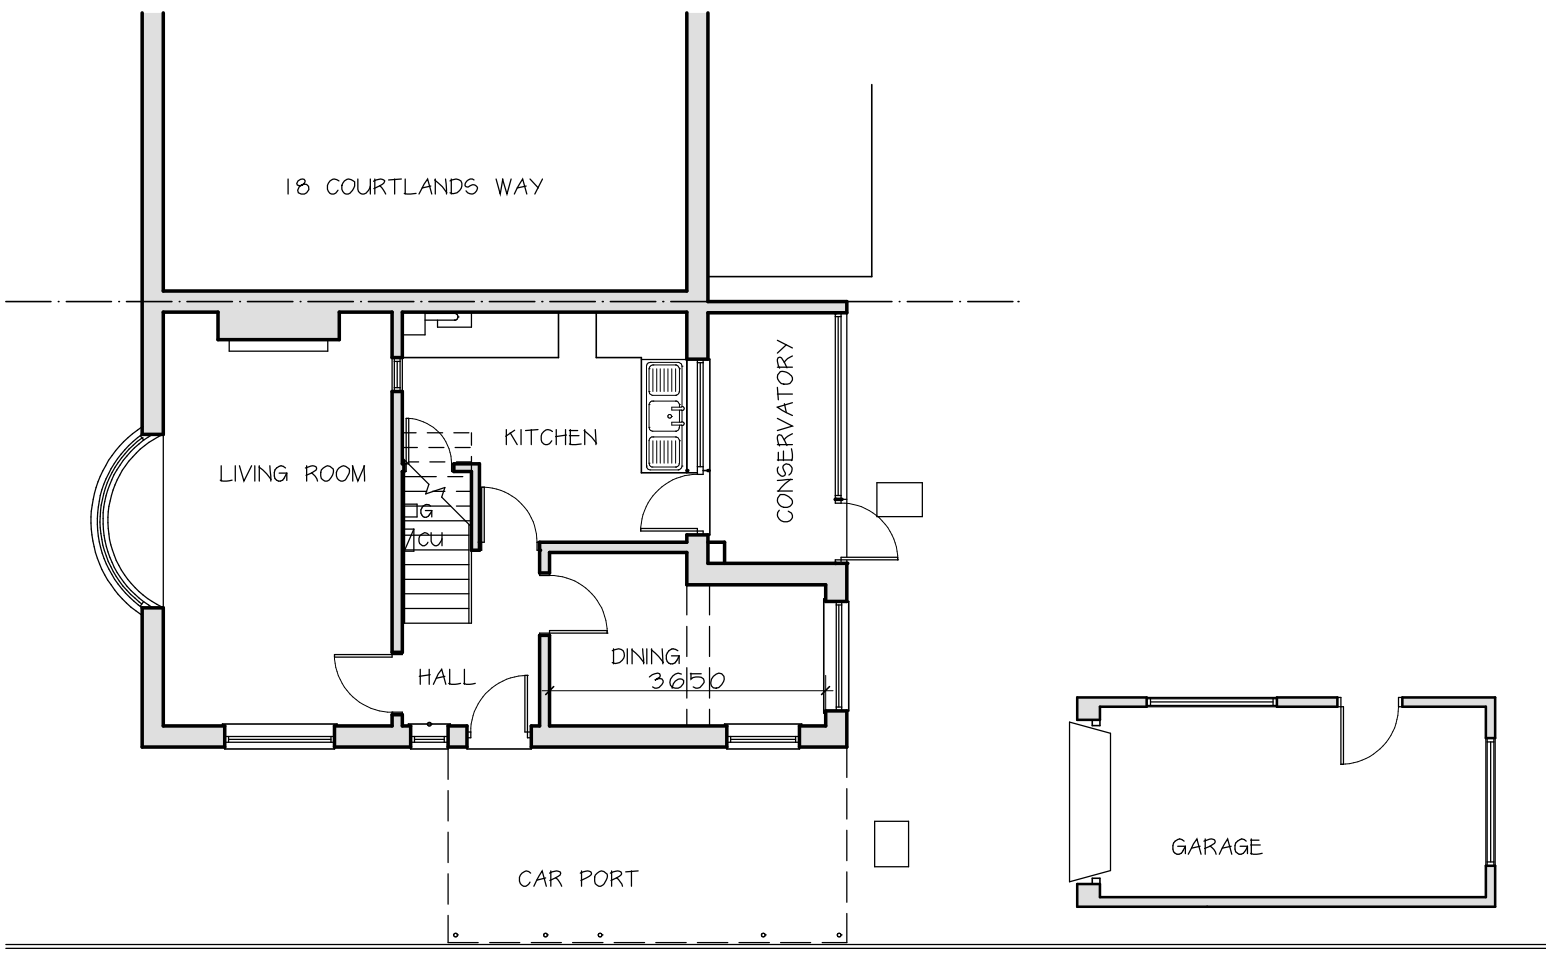

GROUND FLOOR PLAN 1:100

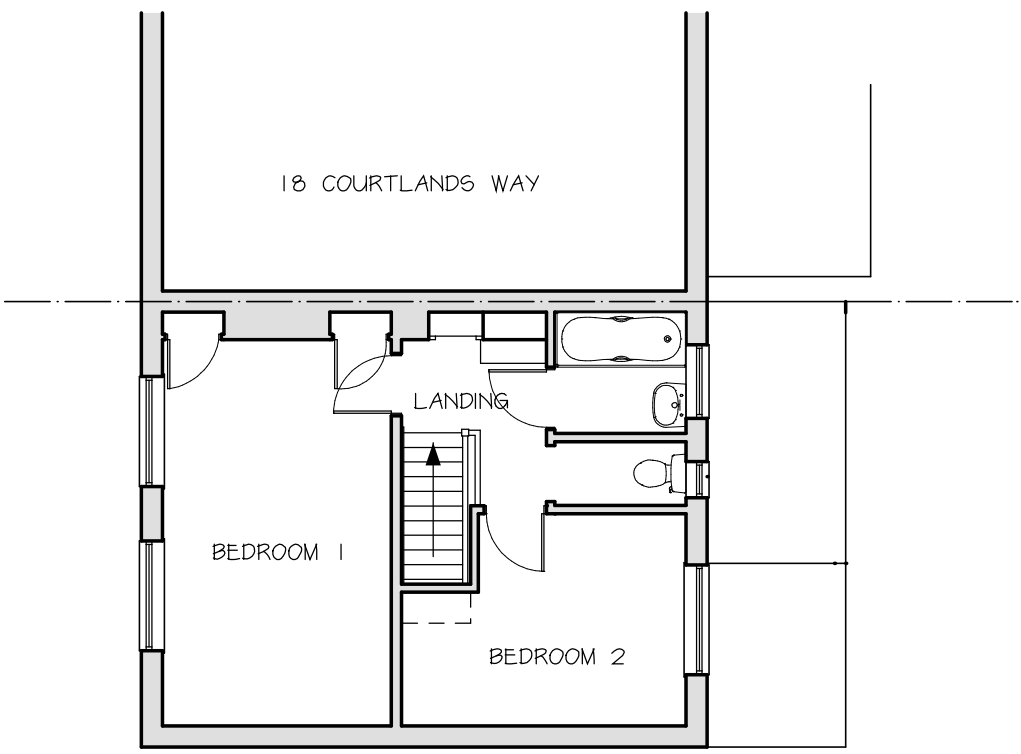

FIRST FLOOR PLAN 1:100

 

TITLE 16 COURTLANDS WAY, BOGNOR REGIS. PO22 6AW. EXISTING PLANS AND ELEVATIONS	
CLIENT PLOT 10 LTD.	
SCALES 1:50 1:100	
A2 SHEET SIZE	
DRAWING No. 2131/01	DATE JUNE 2018
 Michael Hemmings BUILDING DESIGN 8 ALFOLD CRAFT CENTRE LOXWOOD ROAD ALFOLD SURREY GU6 8HP Tel: Loxwood (01403) 752029	
© Michael Hemmings Building Design	