




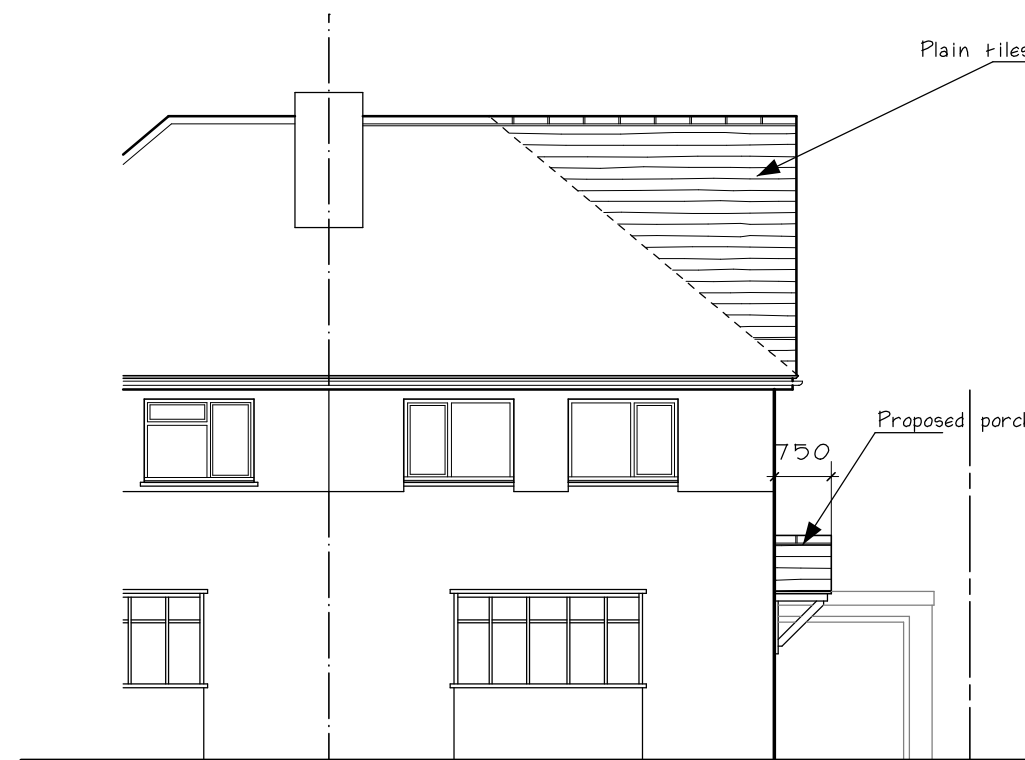


FRONT ELEVATION 1:100

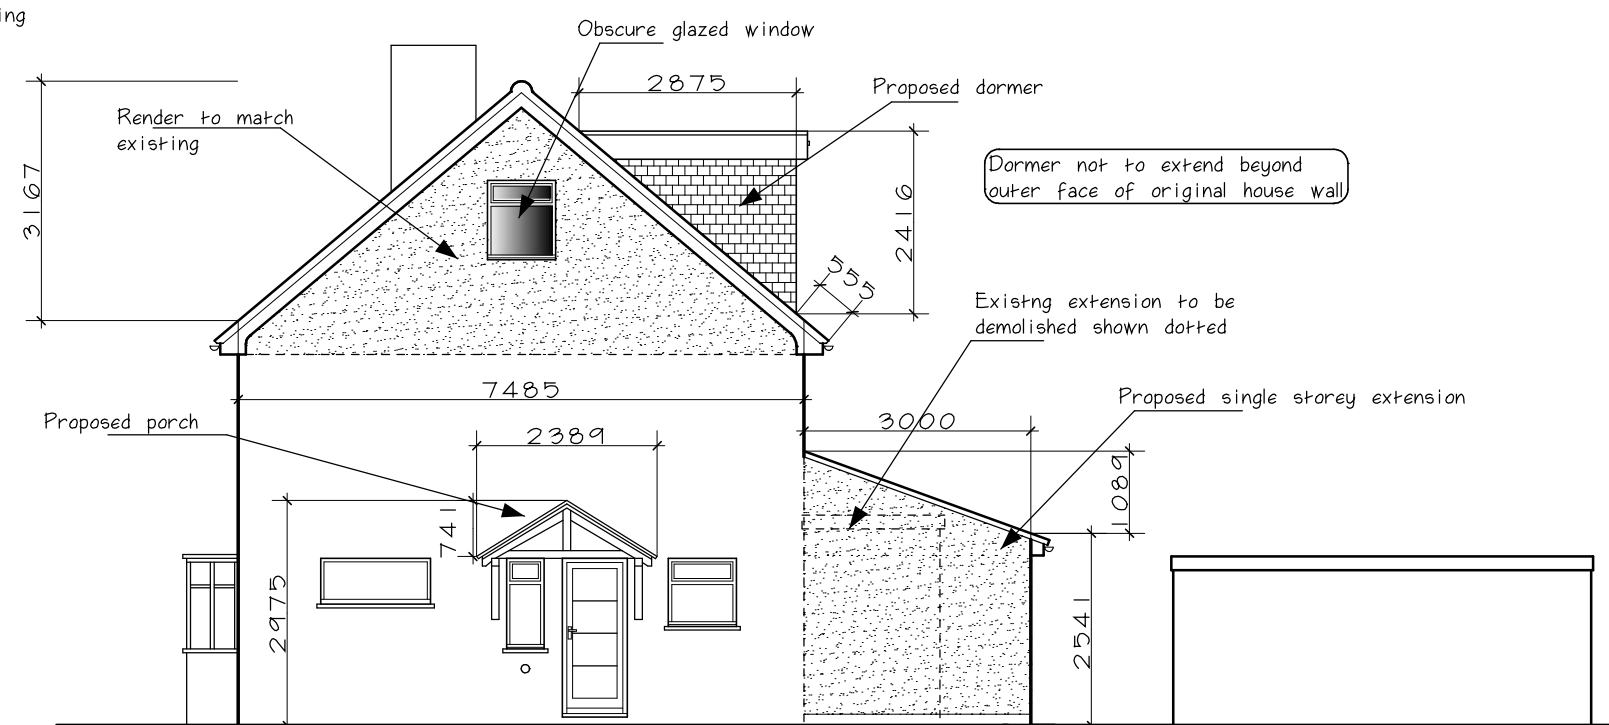


NORTH ELEVATION 1:100

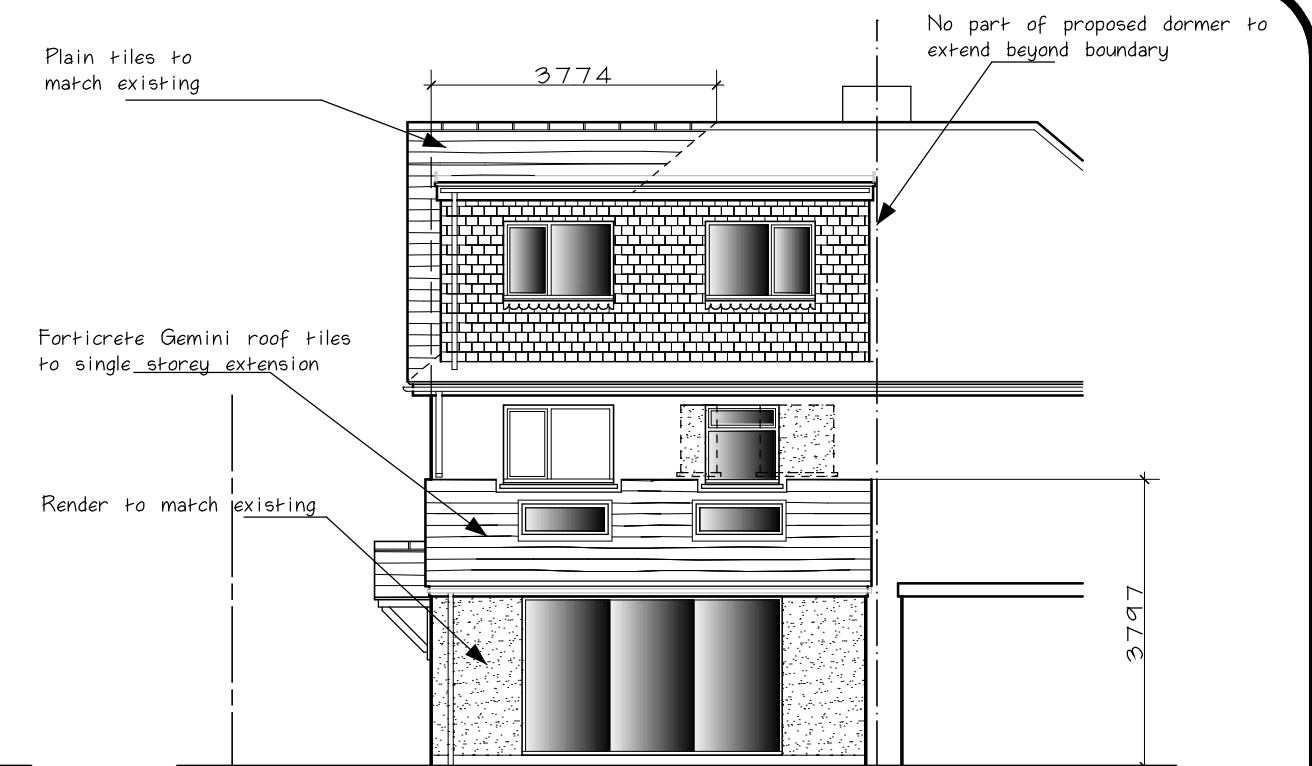


REAR ELEVATION 1:100

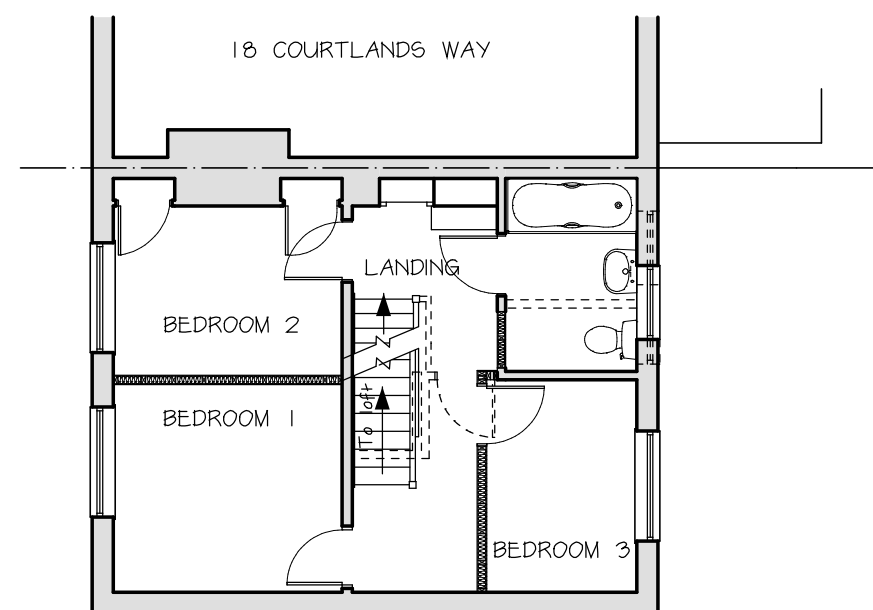


FIRST FLOOR PLAN 1:100

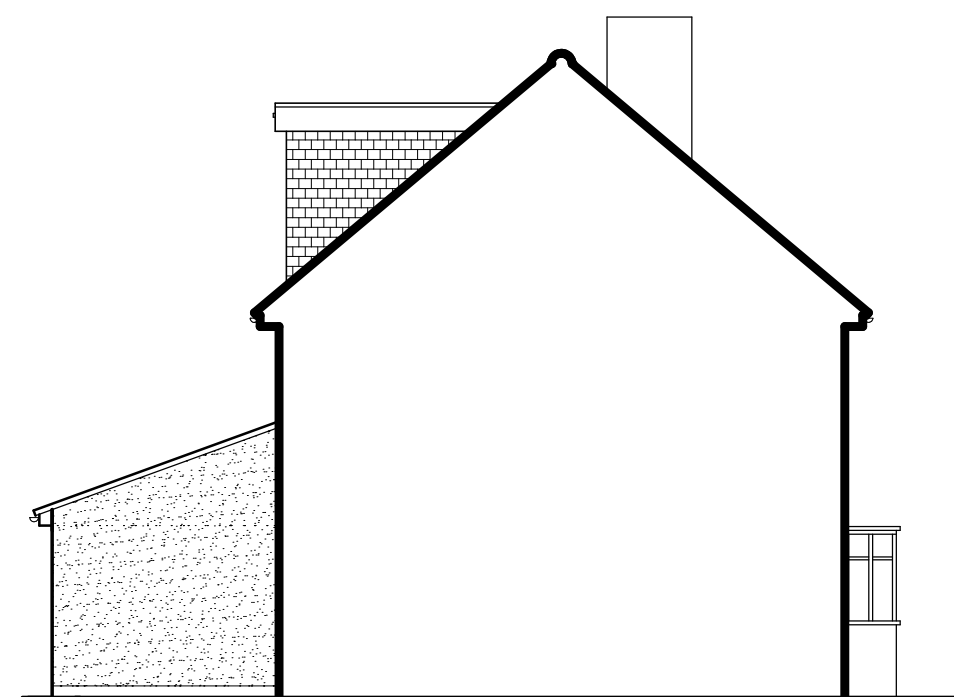


SOUTH ELEVATION 1:100

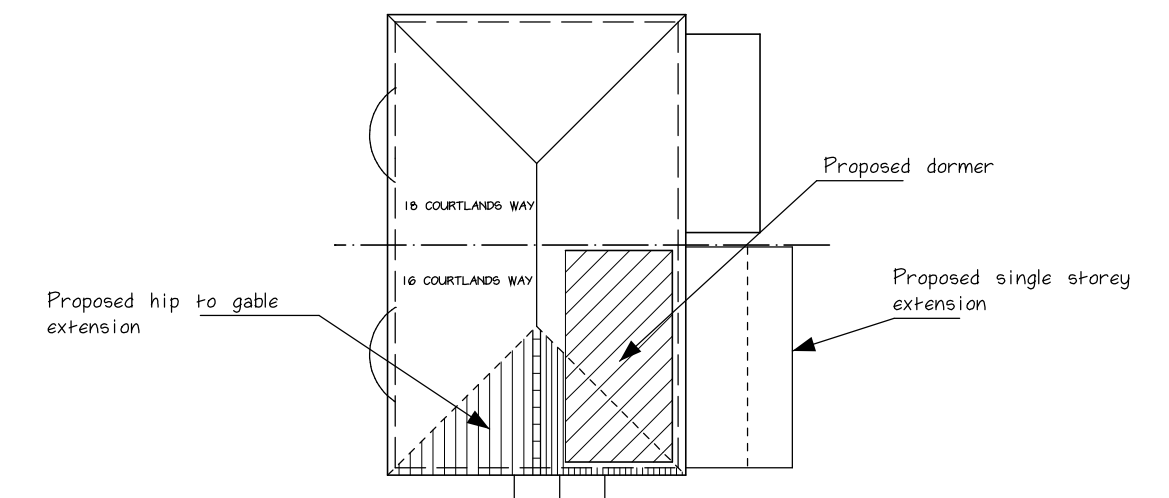


ROOF PLAN 1:200

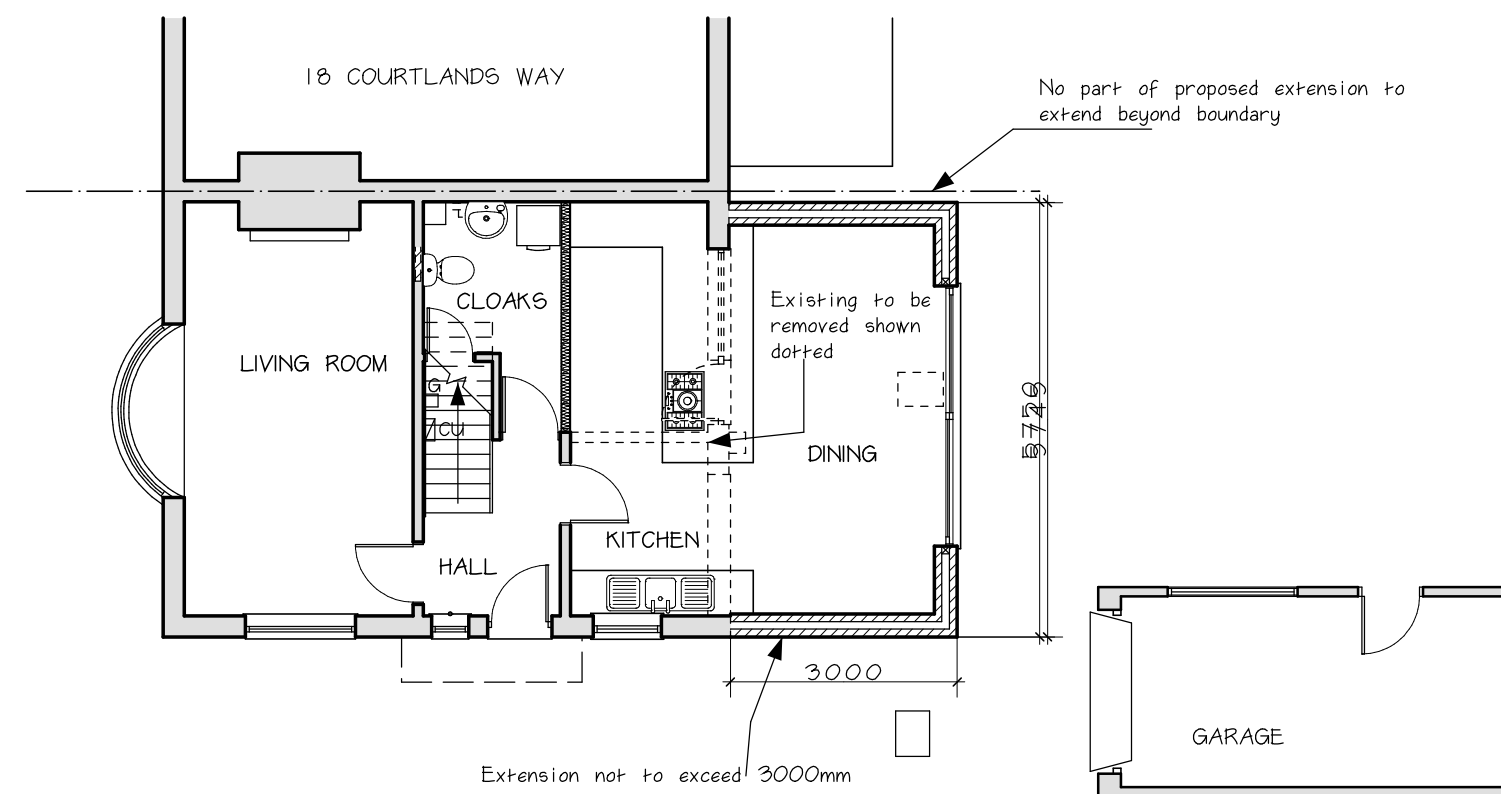

GROUND FLOOR PLAN 1:100

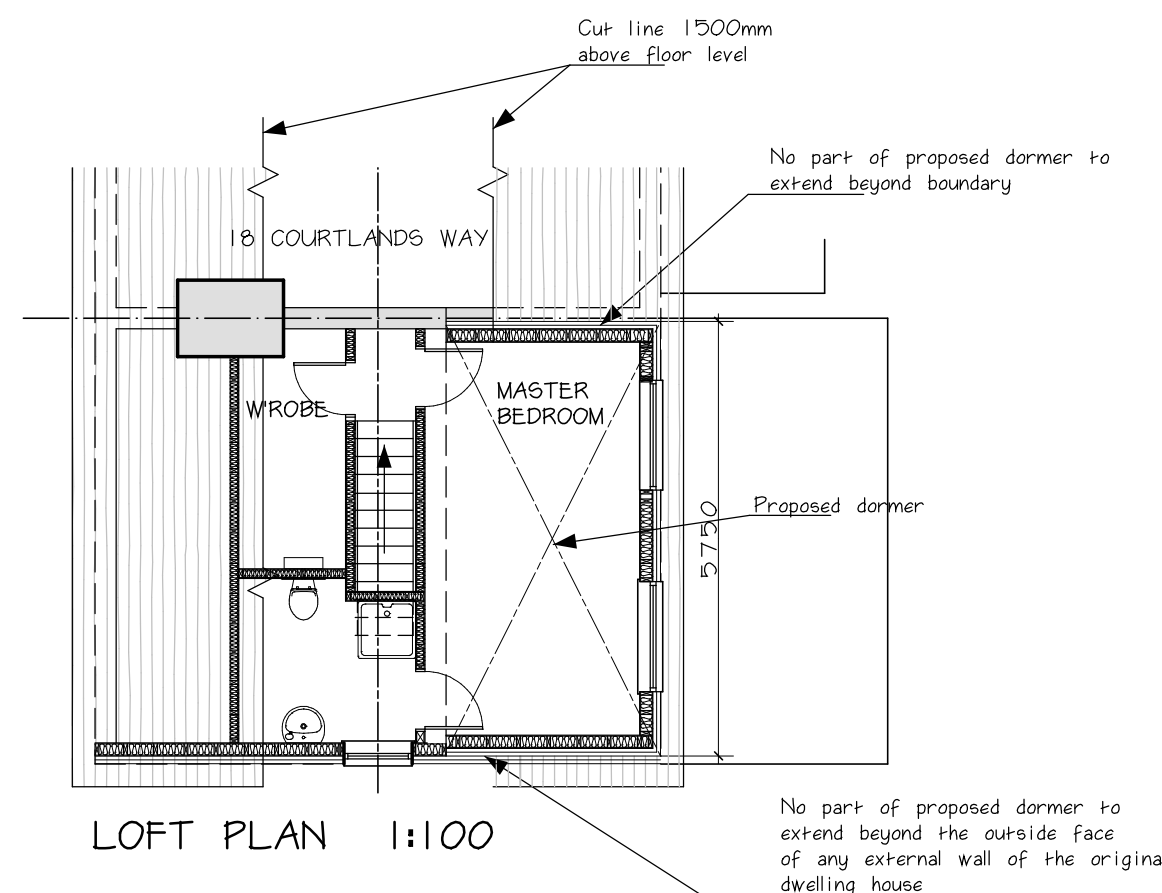

LOFT PLAN 1:100

 

TITLE  
16 COURTLANDS WAY,  
BOGNOR REGIS. PO22 6AW.  
PROPOSED EXTENSIONS

CLIENT  
PLOT 10 LTD.

SCALES  
1:100 1:200

A2 SHEET SIZE

DRAWING No. 2131/02A  
DATE JULY 2018

**Michael Hemmings**  
BUILDING DESIGN

© Michael Hemmings Building Design

8 ALFOLD CRAFT CENTRE  
LOXWOOD ROAD  
ALFOLD  
SURREY GU6 8HP  
Tel: Loxwood (01403) 752029