



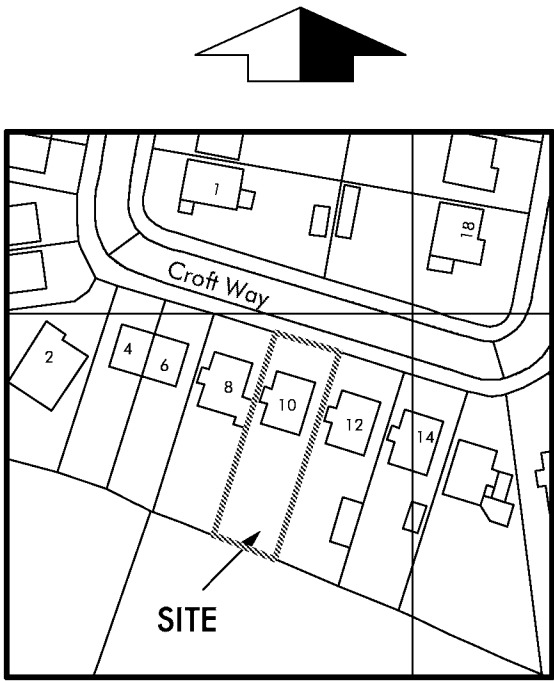

Site Location Plan
Scale 1 : 1250

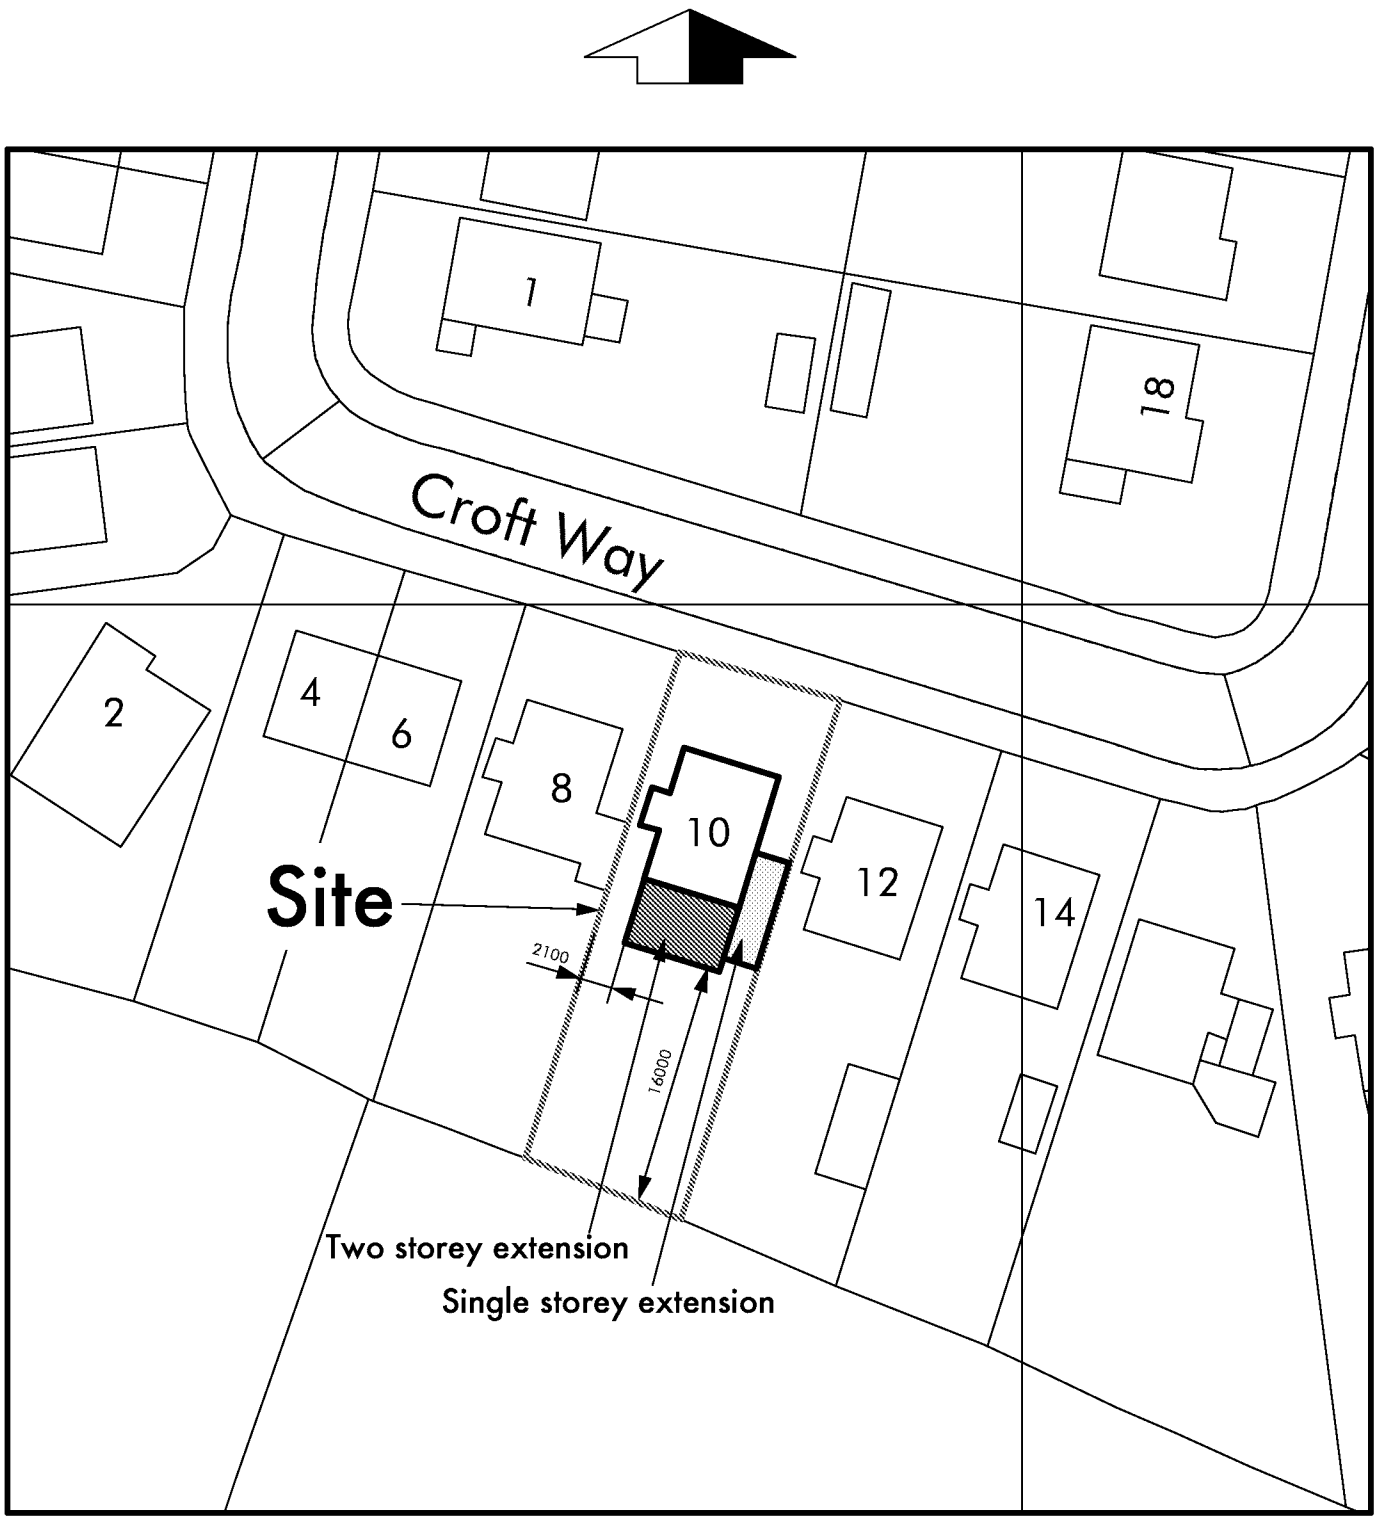

Block and Site Plan
Scale 1 : 500

PROJECT	10 Croft Way	DATE	12/03/12
TITLE	Location & Block Plan	DRG NO	UA/15/01
SCALE	As Noted	REVISIONS	