




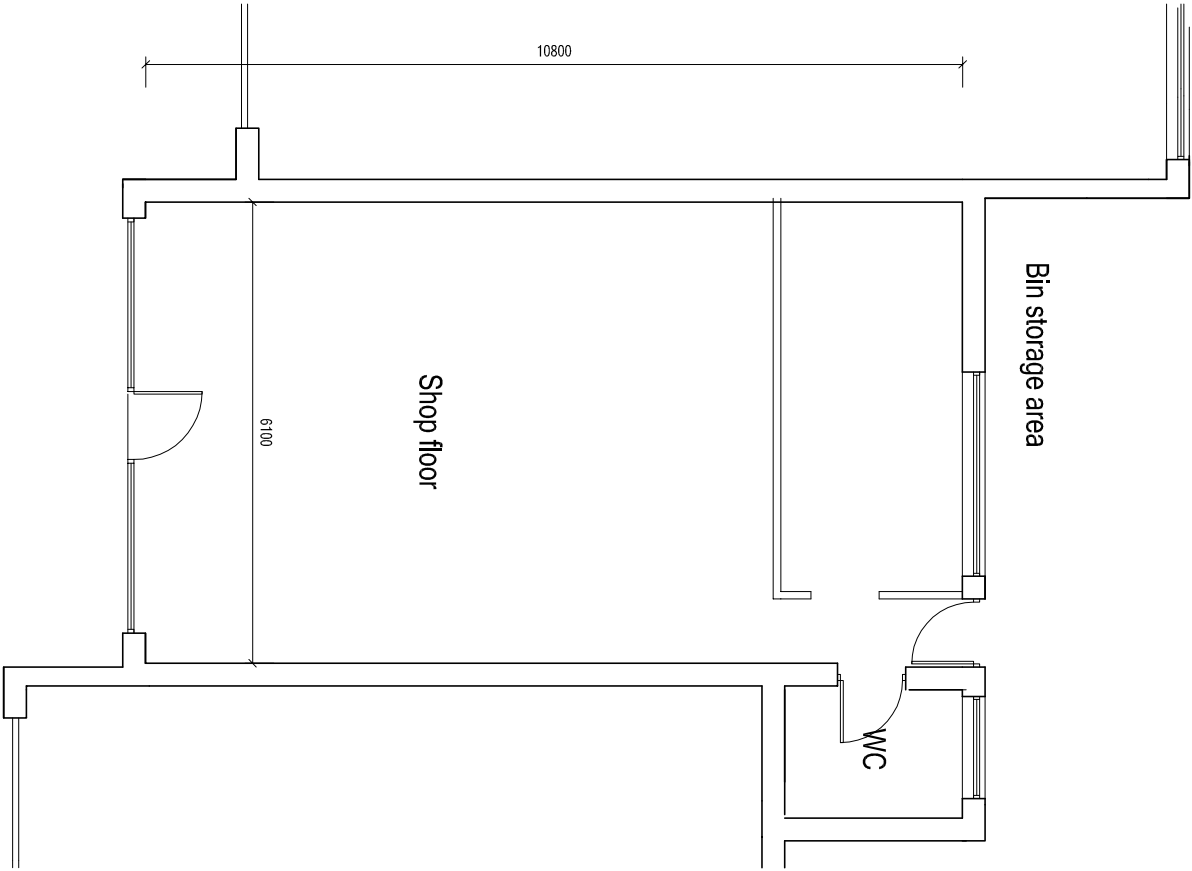

EXISTING & PROPOSED FLOOR PLAN 1:100

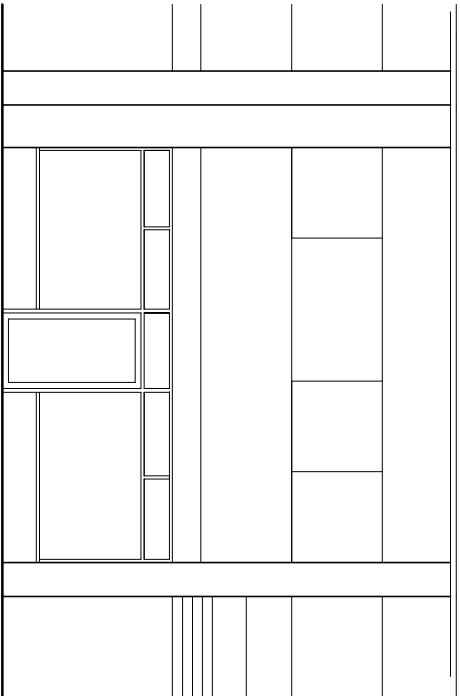

EXISTING & PROPOSED SHOPFRONT 1:100

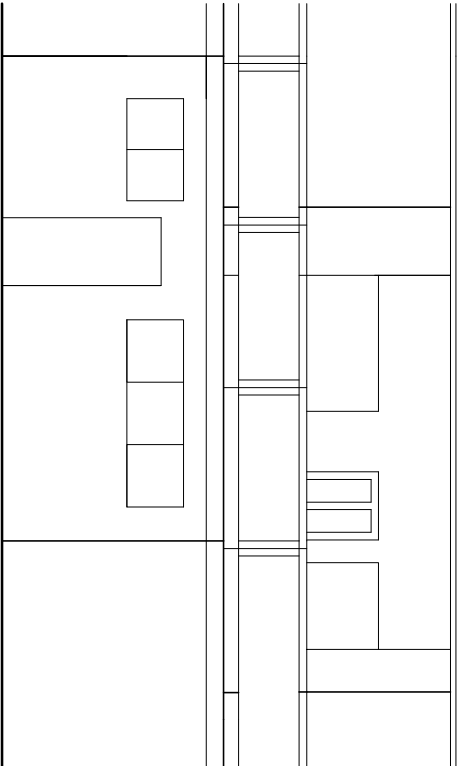

EXISTING & ROPOSED REAR ELEVATION 1:100

ARW Design	DRAWING TITLE: EXISTING & PROPOSED ELEVATIONS & FLOOR PLAN PROJECT: CHANGE OF USE FROM SU1 GENERIS TO A1	LOCATION: SHOP 3, GRASSMERE PARADE, FELPHAM ROAD, BOGNOR REGIS, PO22 7NT CLIENT: C.MILLS	SCALE: AS NOTED @ paper size A3 DATE: SEPT 2019	DRAWING NO: 4457/1
			DRAWN: ARW	REVISION: