



Existing carport west elevation




Existing entrance porch




Existing east elevation





Existing south elevation

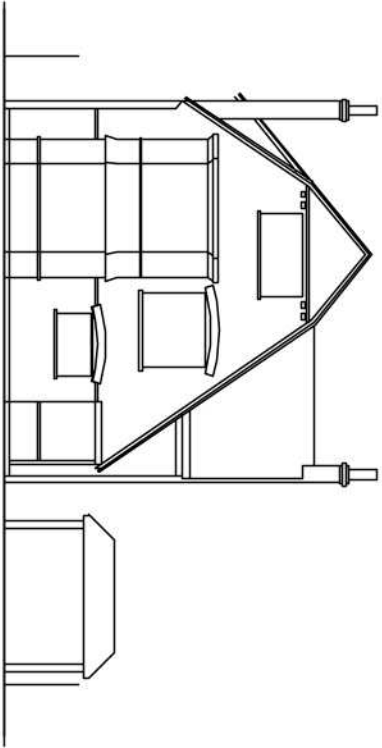


EXISTING WEST ELEVATION 1:200

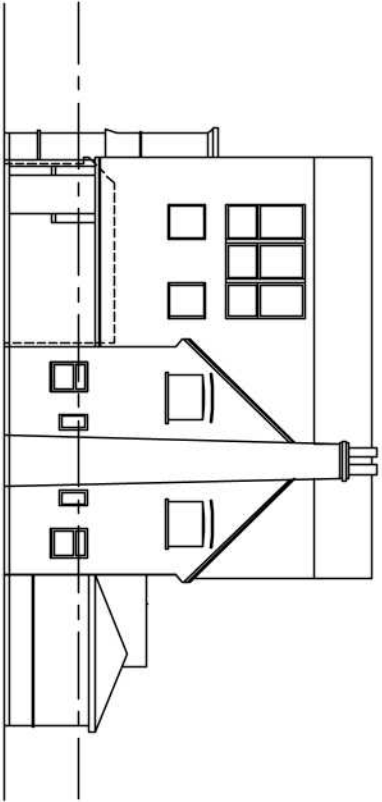


EXISTING SOUTH ELEVATION
Outline of existing carport shown dashed

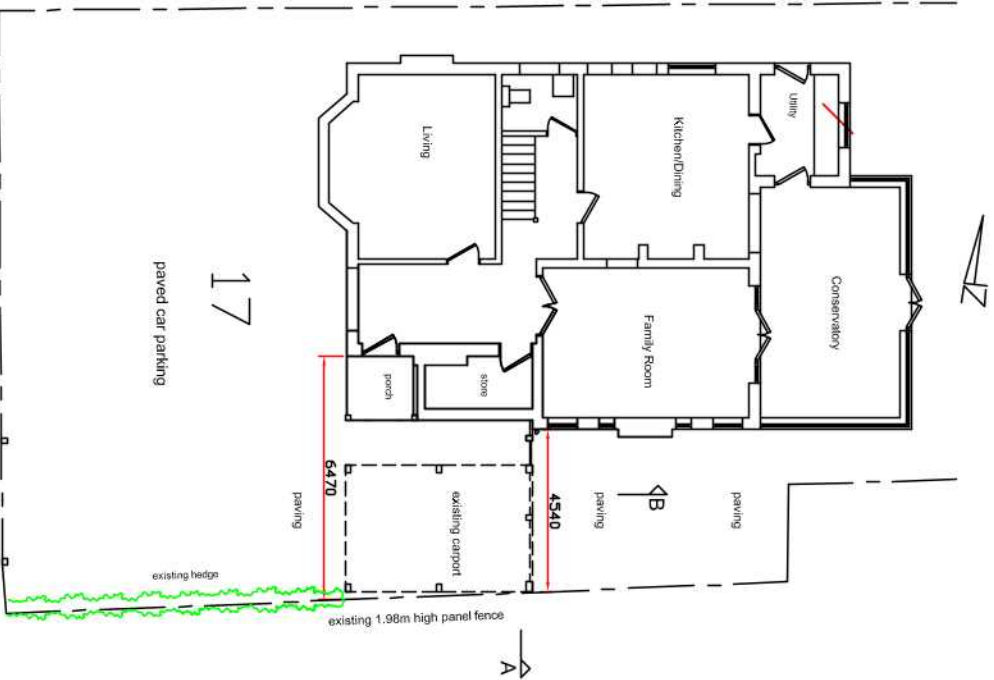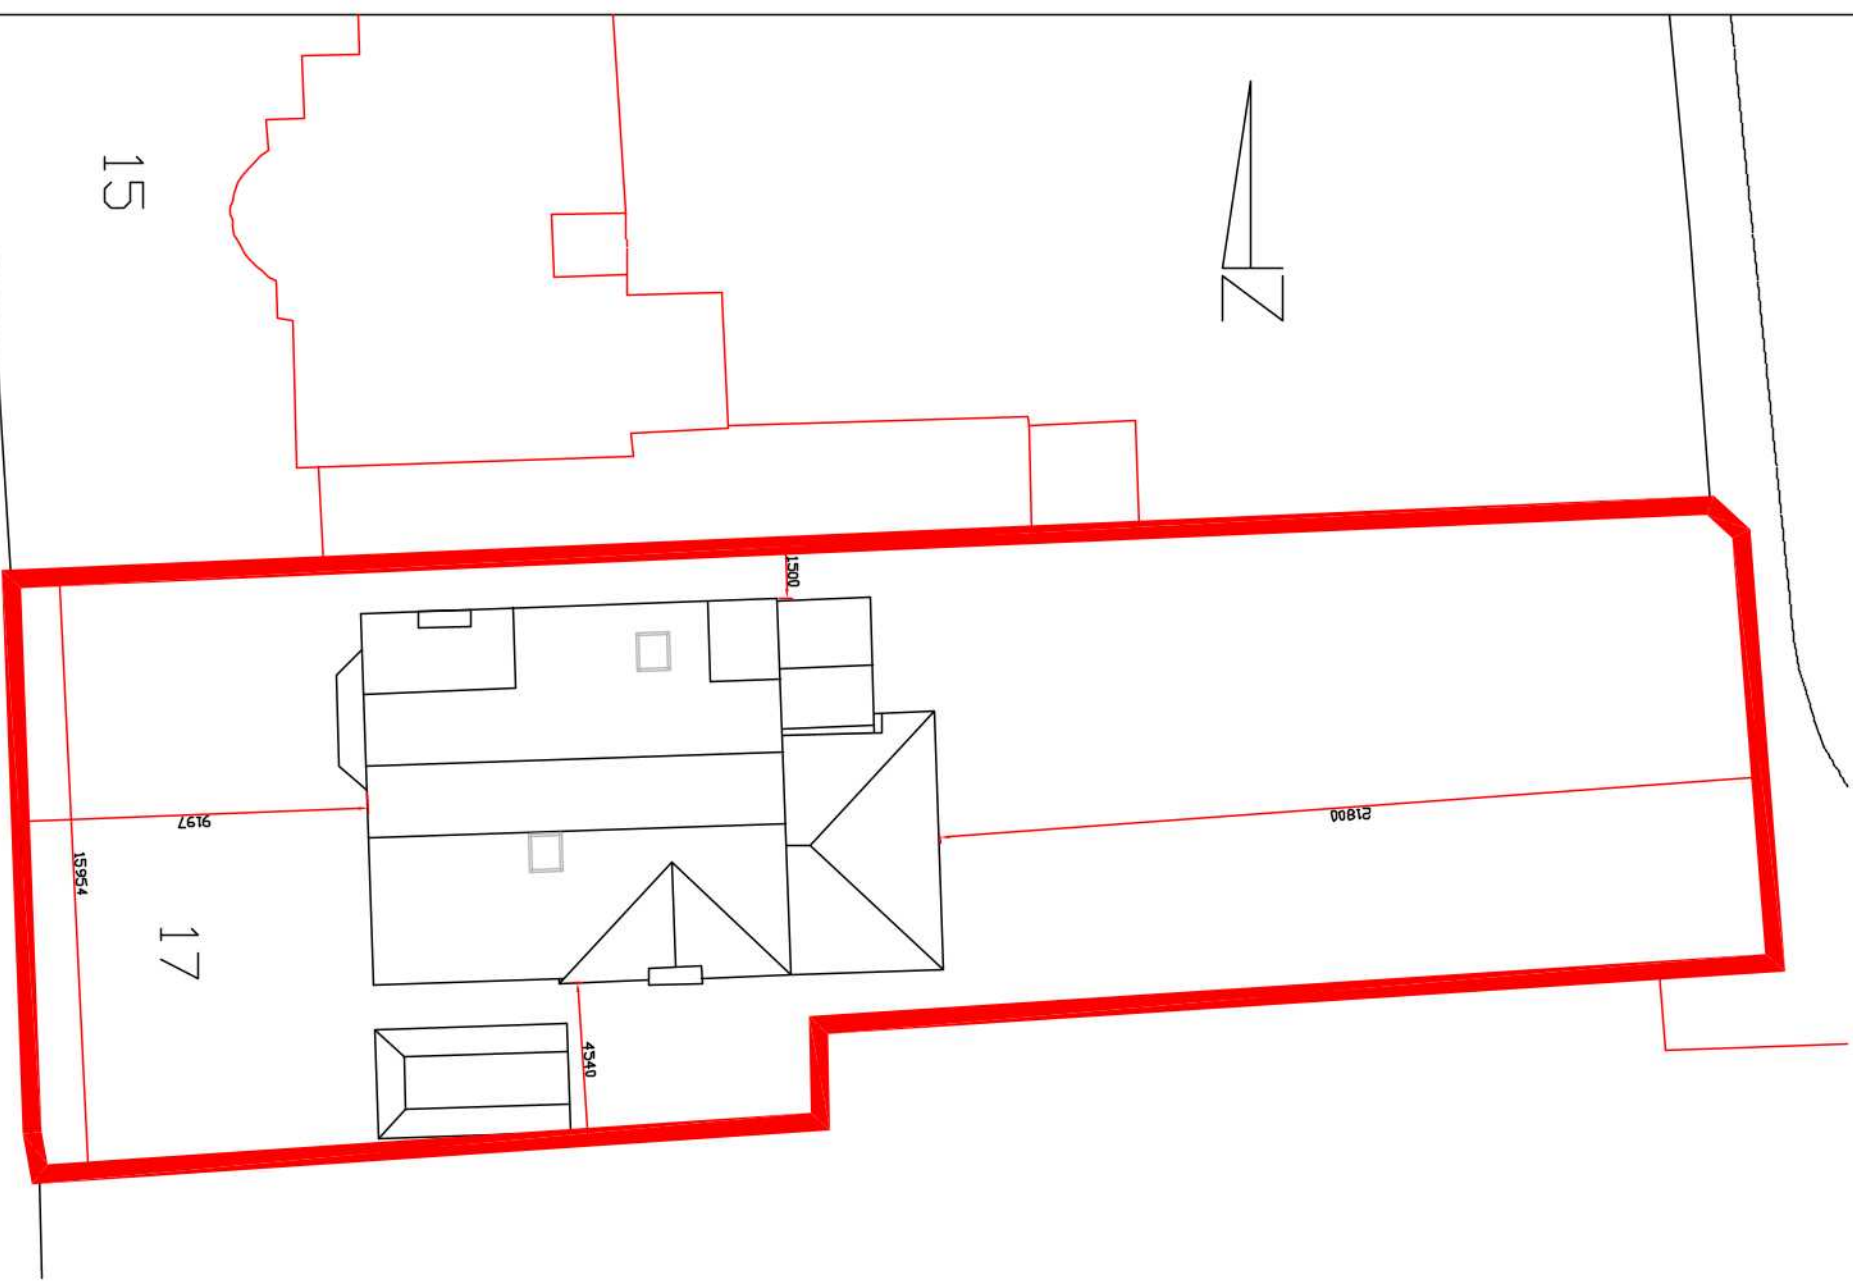

EXISTING GROUND FLOOR PLAN 1:200

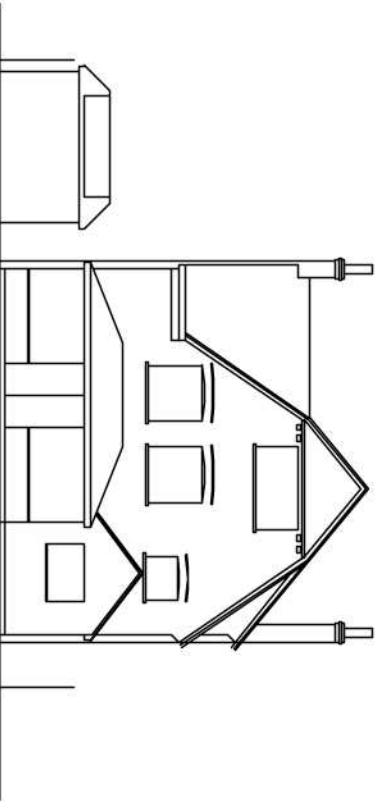


EXISTING EAST ELEVATION

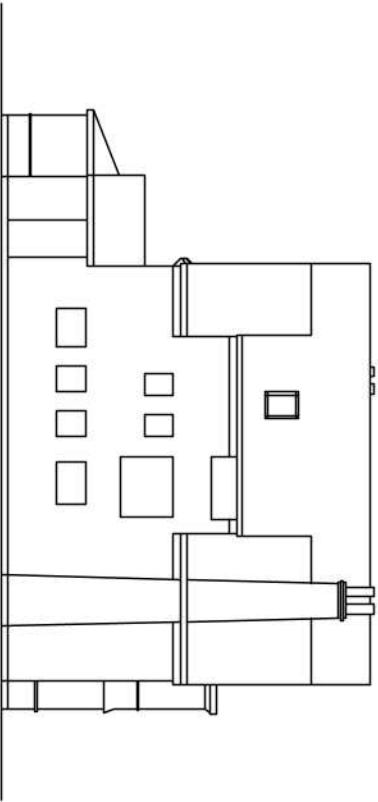

EXISTING NORTH ELEVATION

EXISTING SITE PLAN 1:200
Area of site 634m² (0.634 hectares)

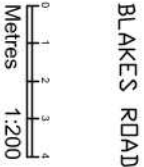

Plans & Elevations	SCALE	1:200	SHEET	A3
	DATE	September 2021		
	DRAWING NO			
Proposed New Garage at 17 Blakes Road, Felpham	2109/01			A