


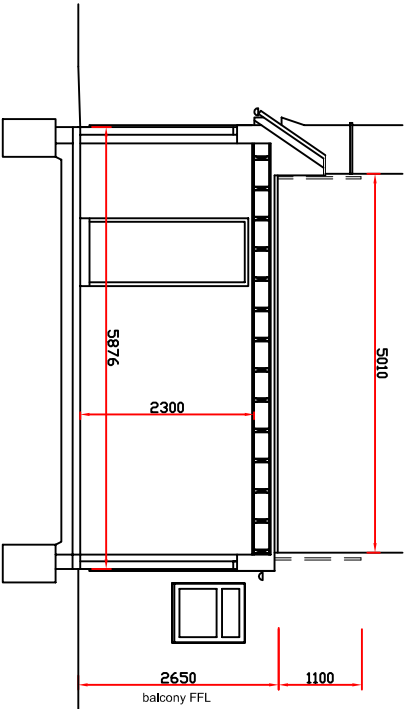


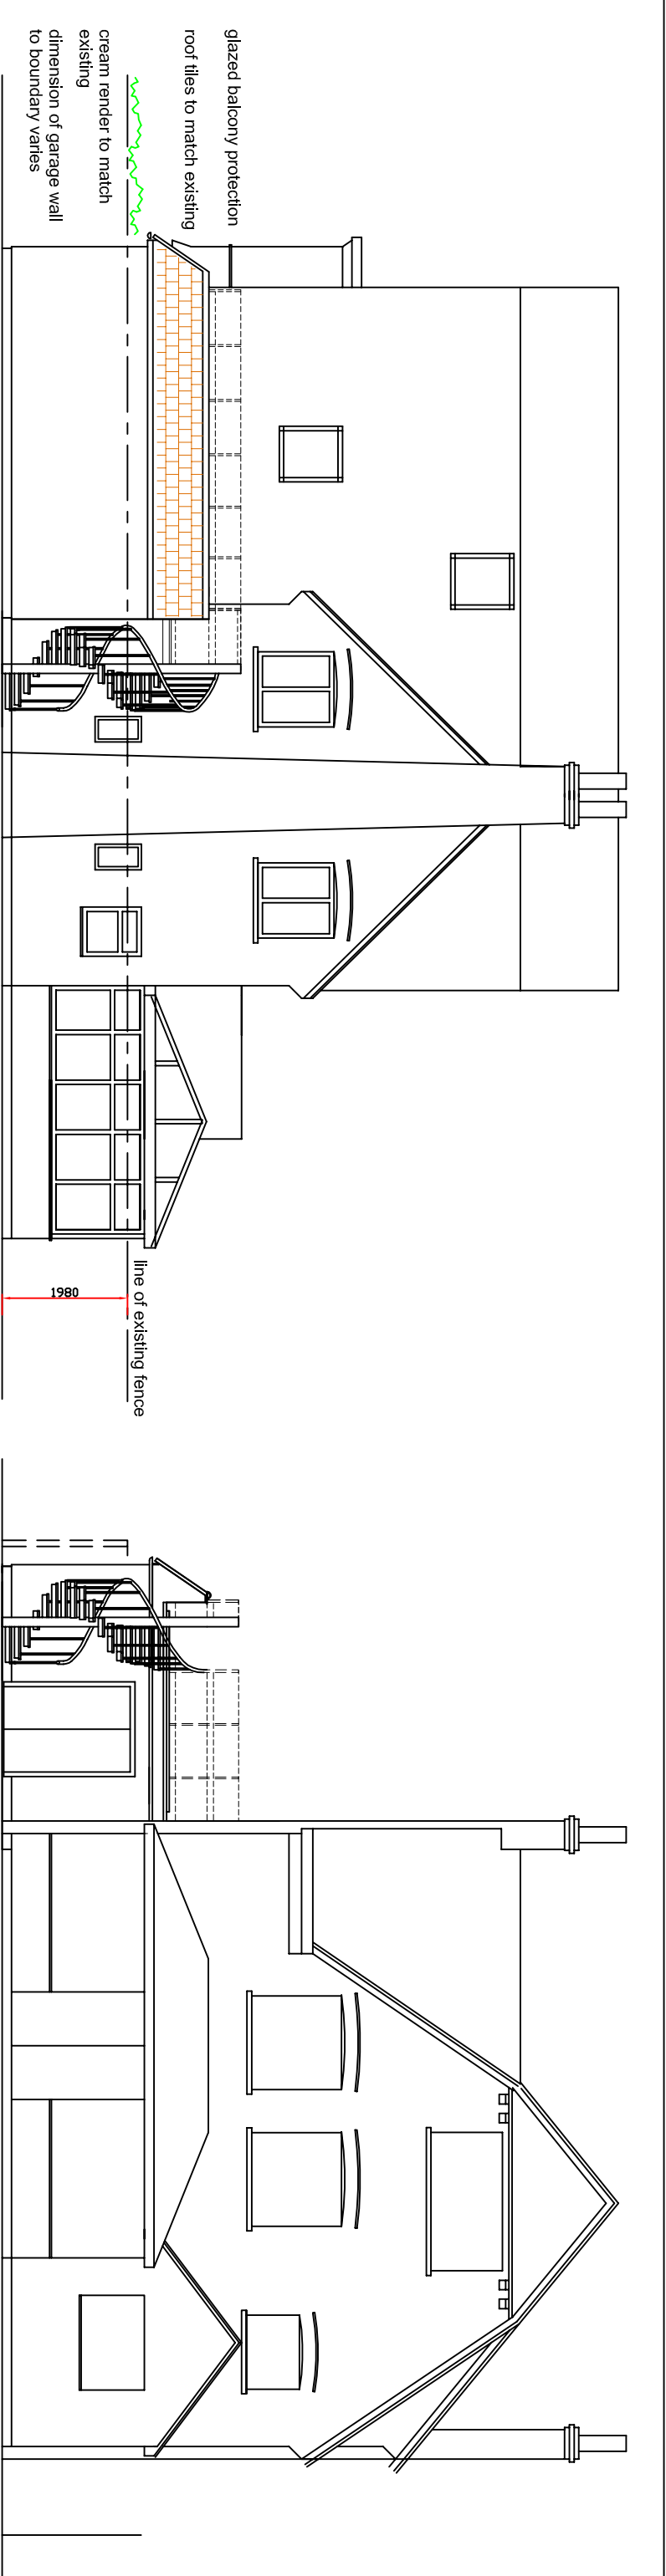


SECTION B-B

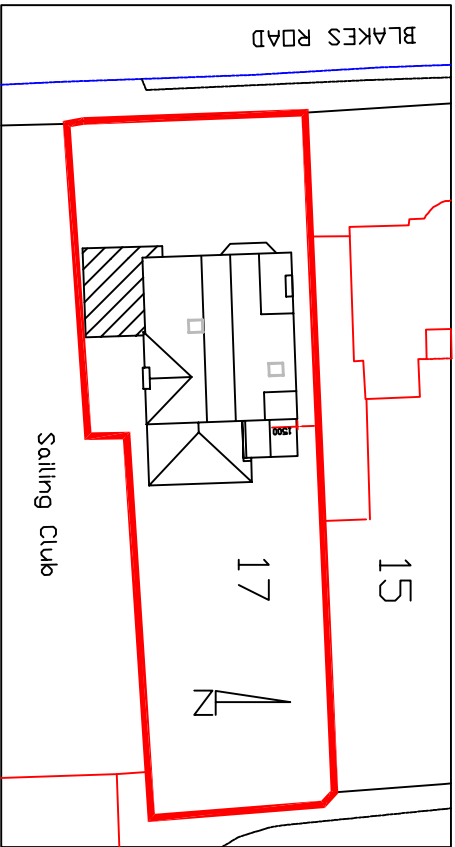

PROPOSED SITE PLAN 1:500

 

WEST ELEVATION 100

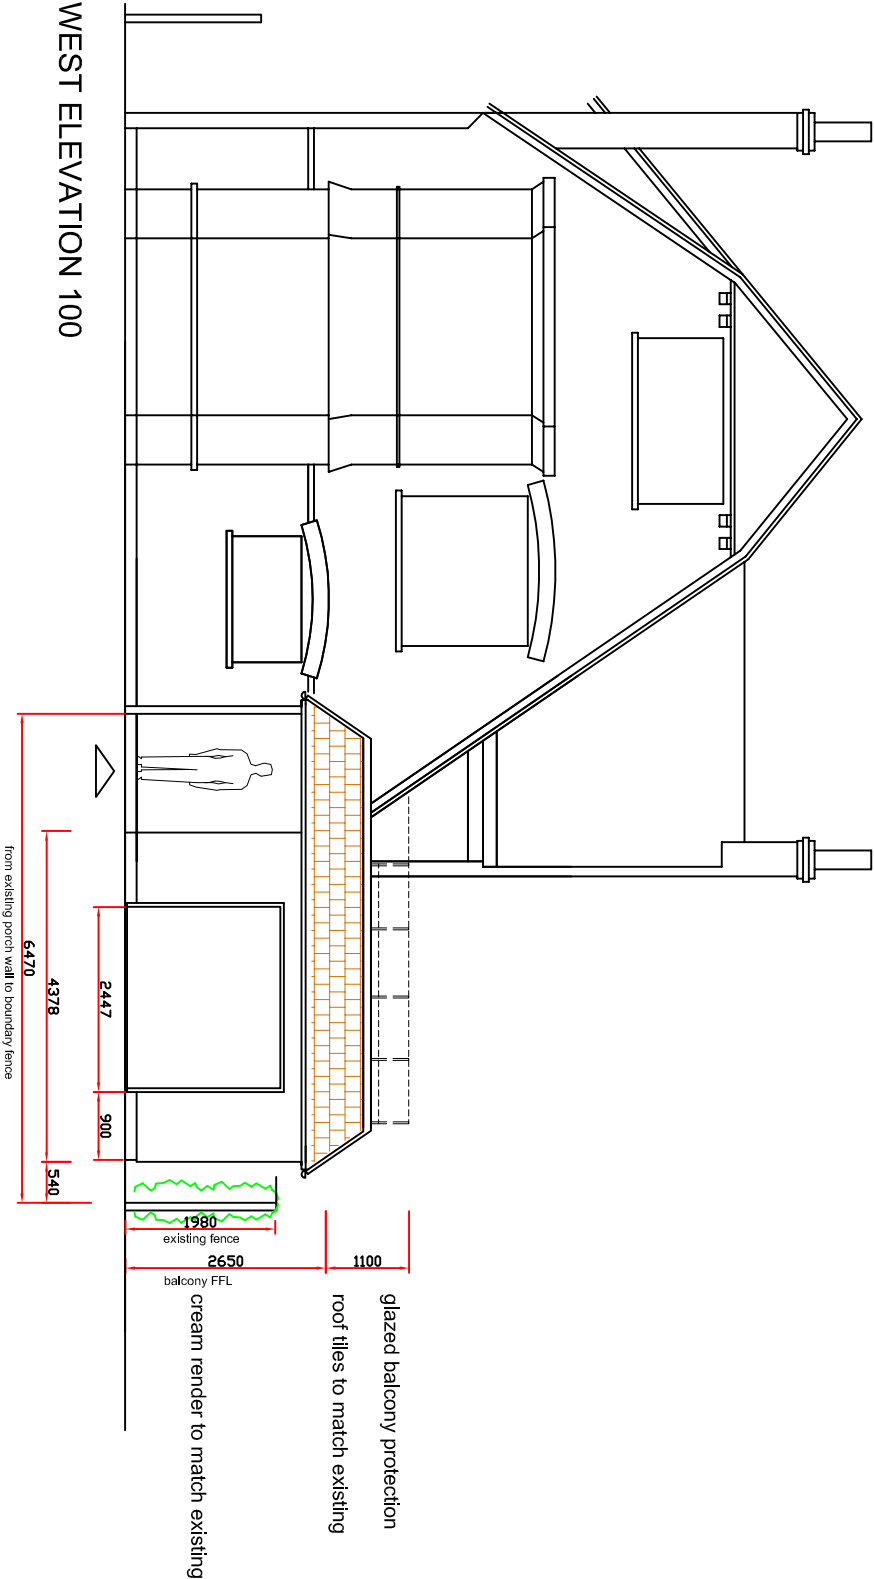

EXTERNAL FINISHES:

- Pitched roof, ridge and hip tiles: red/brown to match existing
 - External walls: painted render colour: cream
 - Timber post, fascias & soffits: colour: graphite grey
 - Garage doors & frames: colour: graphite grey
 - Gutters and downpipes: pvcu colour: black
 - Spiral stairs: colour: graphite grey
- All finishes and materials generally to match existing

Proposed Elevations & Sections

Proposed New Garage at
17 Blakes Road, Felpham

SCALE	1:100	SHEET	A3
DATE	September 2021		

DRAWING NO

2109/03

A