




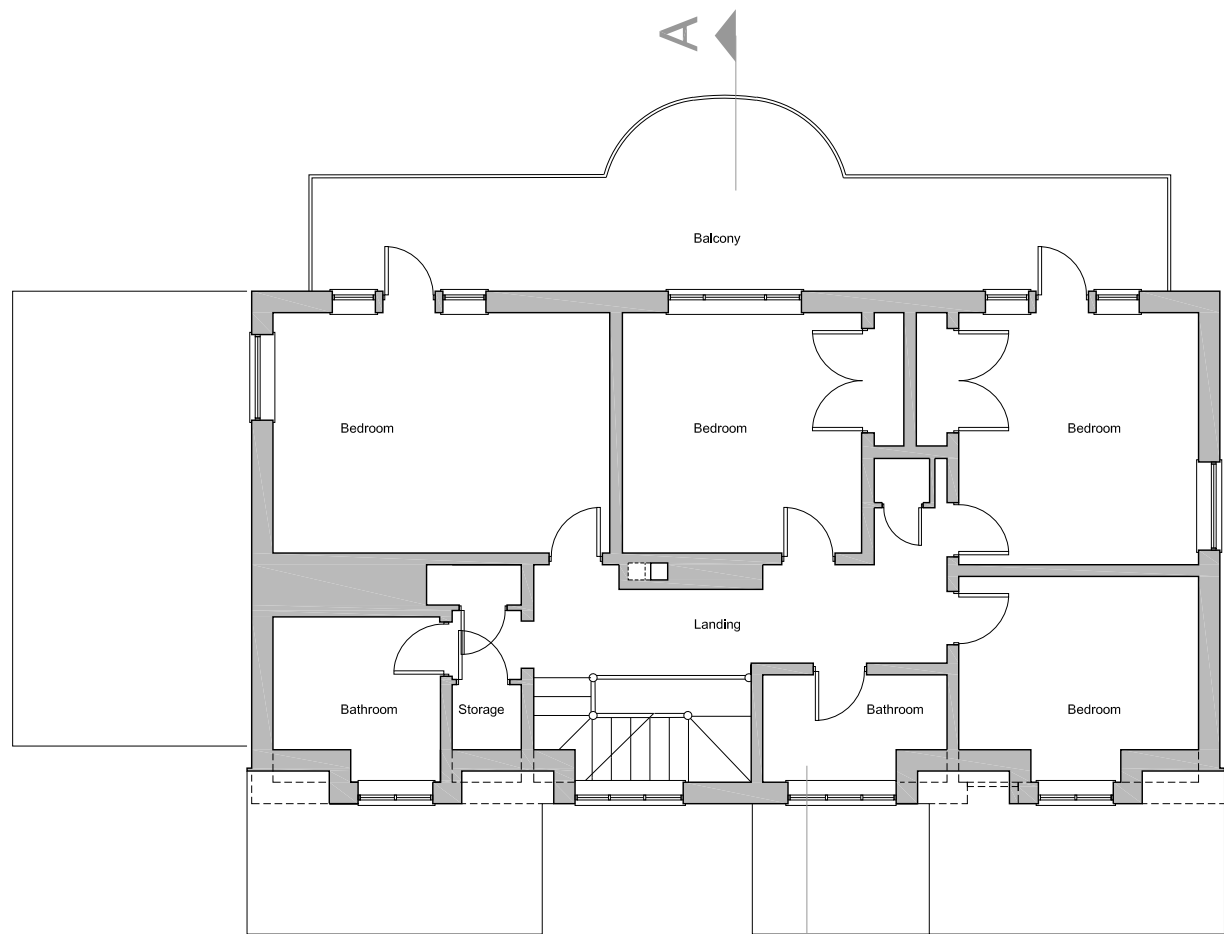

EXISTING FIRST FLOOR PLAN 1:100

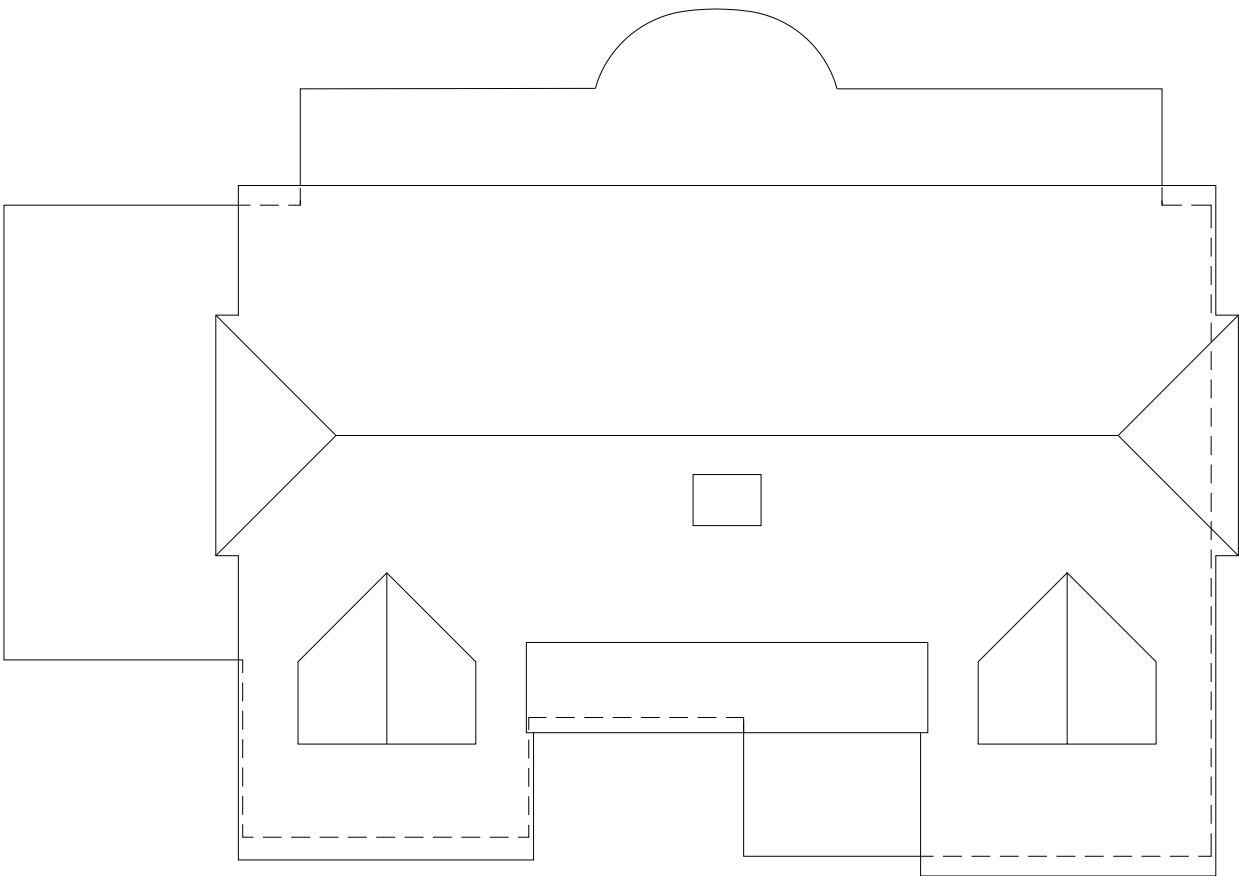

EXISTING ROOF PLAN 1:100

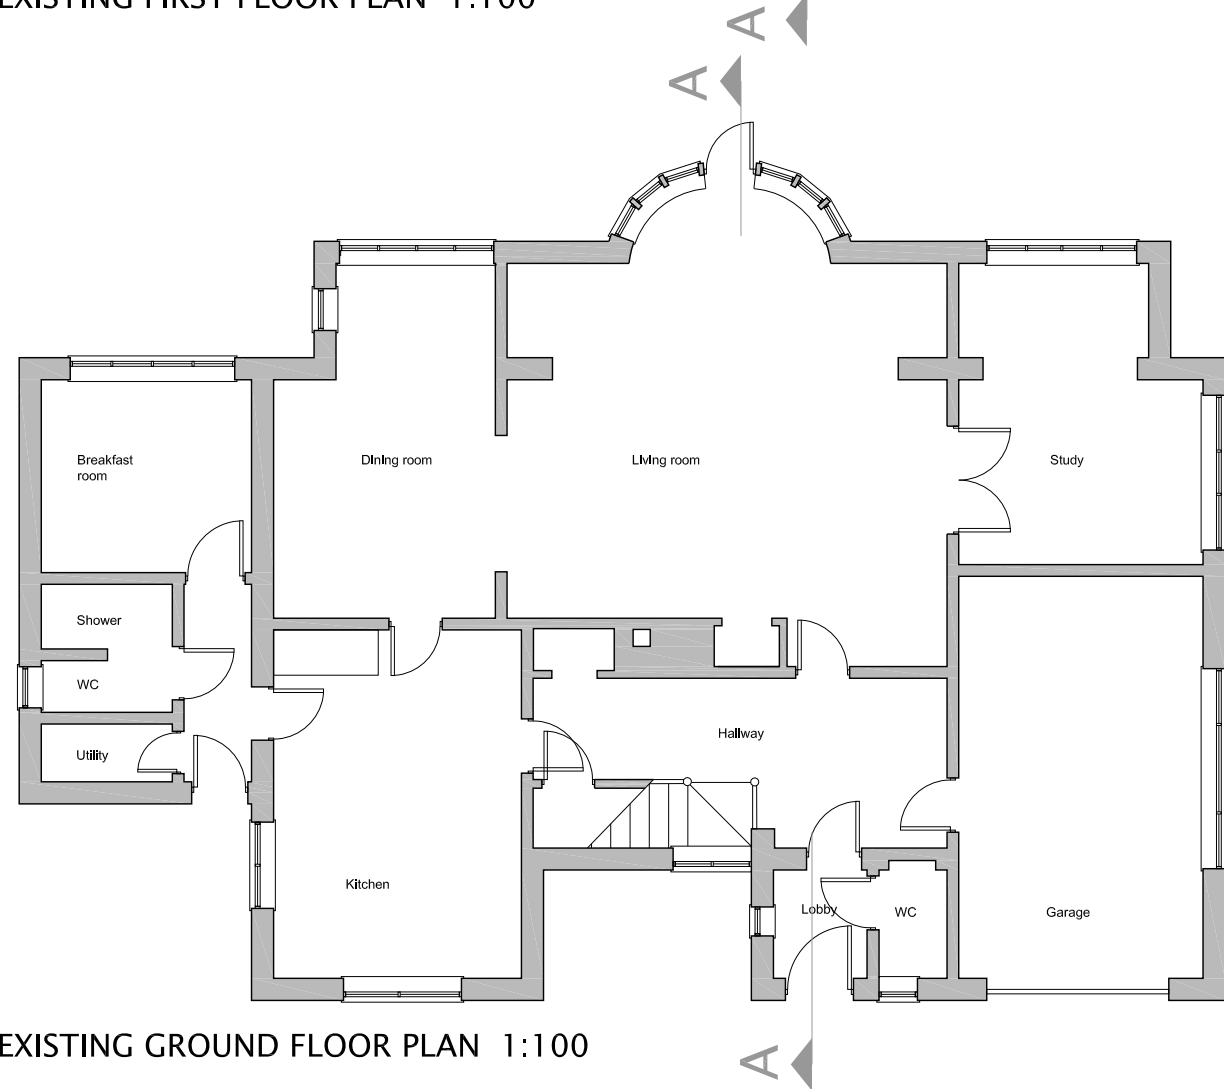

EXISTING GROUND FLOOR PLAN 1:100

No.	Description	Date / Issued by

Notes:

Use figured dimensions only. All levels and dimensions to be checked on site. This drawing is to be read in conjunction with all other relevant drawings and specifications. Hunters South Architects Limited, 2019.

hunters
south
architects

The Corn Exchange
Balfour Lane
Chichester
PO19 1BF

T 01243 558750
info@hunterssoutharchitects.co.uk
www.hunterssoutharchitects.co.uk

Project Name:
28 Sea Drive, Felpham
Proposed extension & alterations

Dwg Reference:
Floor plans & section A-A
as existing

Drawn: rb Checked:
Scale: 1:100 @A3 Project Issue Date:

Index	Discipline	Volume	Level	Type	Rev	Notes

Status: Submittal Description: Orig Project Size:

Revised: Revision Description: HSA No:
APL 02.0 EK 01

