



PROPOSED NORTH ELEVATION 1:100




PROPOSED WEST ELEVATION 1:100

- ① Roof finish clay tiles to match existing
- ② Walls generally clad in Eternit Cedral or similar cementitious shiplap cladding
- ③ New dormer window to match existing
- ④ Timber boarded garage door
- ⑤ Balustrade in glass and stainless steel, with obscured glass panels at each end
- ⑥ Windows and doors in powder coated aluminium and timber composite
- ⑦ Timber framed porch with tiled roof
- ⑧ Timber framed oriel window with tiled roof
- ⑨ Glazed timber doors
- ⑩ Clerestory roof light to kitchen



PROPOSED SOUTH ELEVATION 1:100

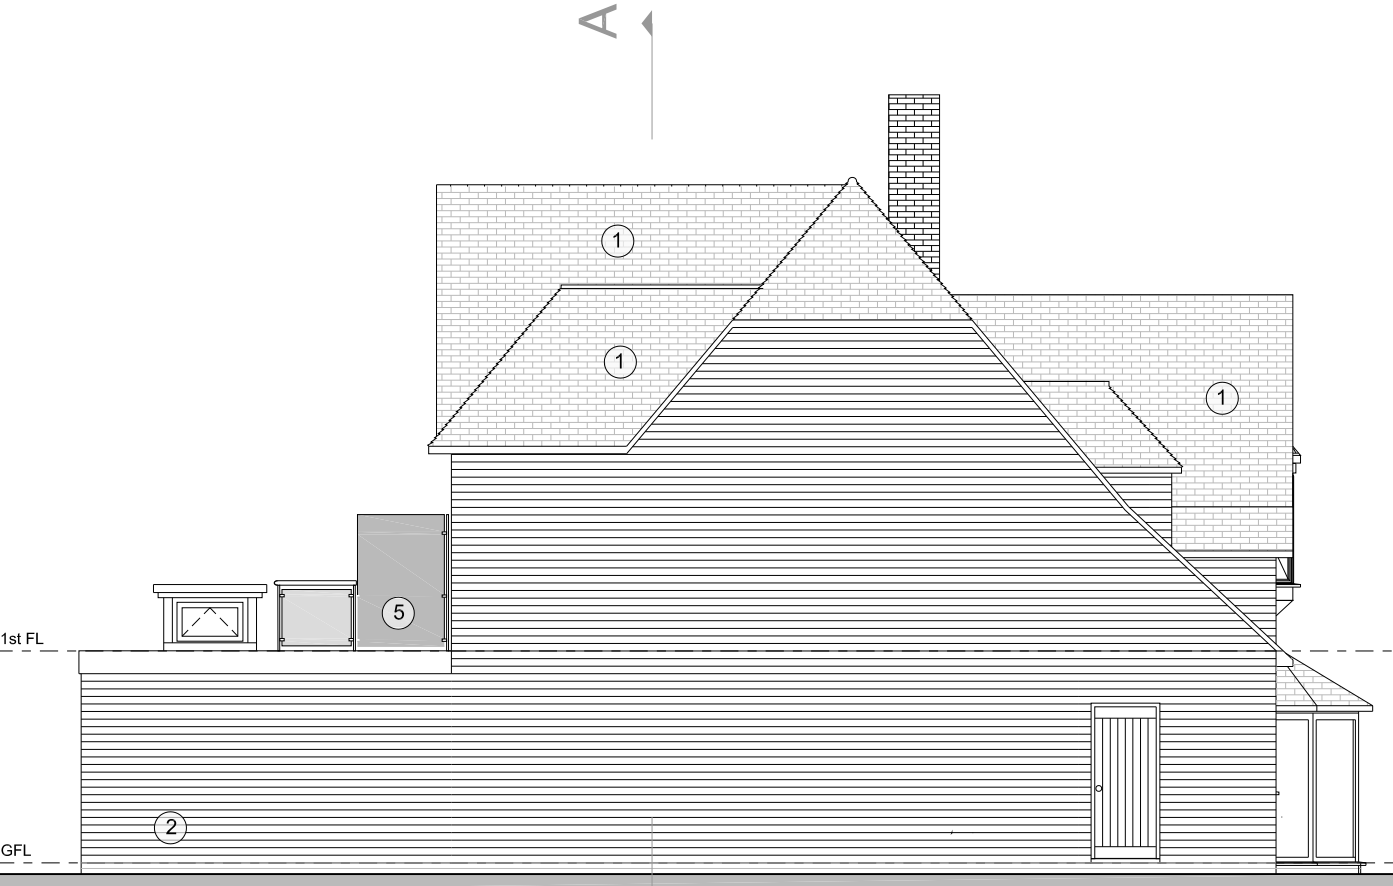

PROPOSED EAST ELEVATION 1:100



No.	Description	Date / Issued by
	Notes:	

Use figured dimensions only. All levels and dimensions to be checked on site. This drawing is to be read in conjunction with all other relevant drawings and specifications. Hunters South Architects Limited.

hunters
south
architects

The Corn Exchange
Balfour Lane
Chichester
PO19 1BF

T 01243 558750
info@hunterssoutharchitects.co.uk
www.hunterssoutharchitects.co.uk

Project Name:
28 Sea Drive, Felpham
Proposed extension & alterations

Dwg Reference:
Elevations as proposed

Drawn: rb Checked:

Scale: 1:100 @A3 Project Issue Date:

Index	Discipline	Volume	Level	Type	Rate	Notes

Status: Submittal Description: Orig Project Size:

Revised: Revision Description: HSA No: EK 01

ARUNSHIRE COUNCIL FP/2018/HH