




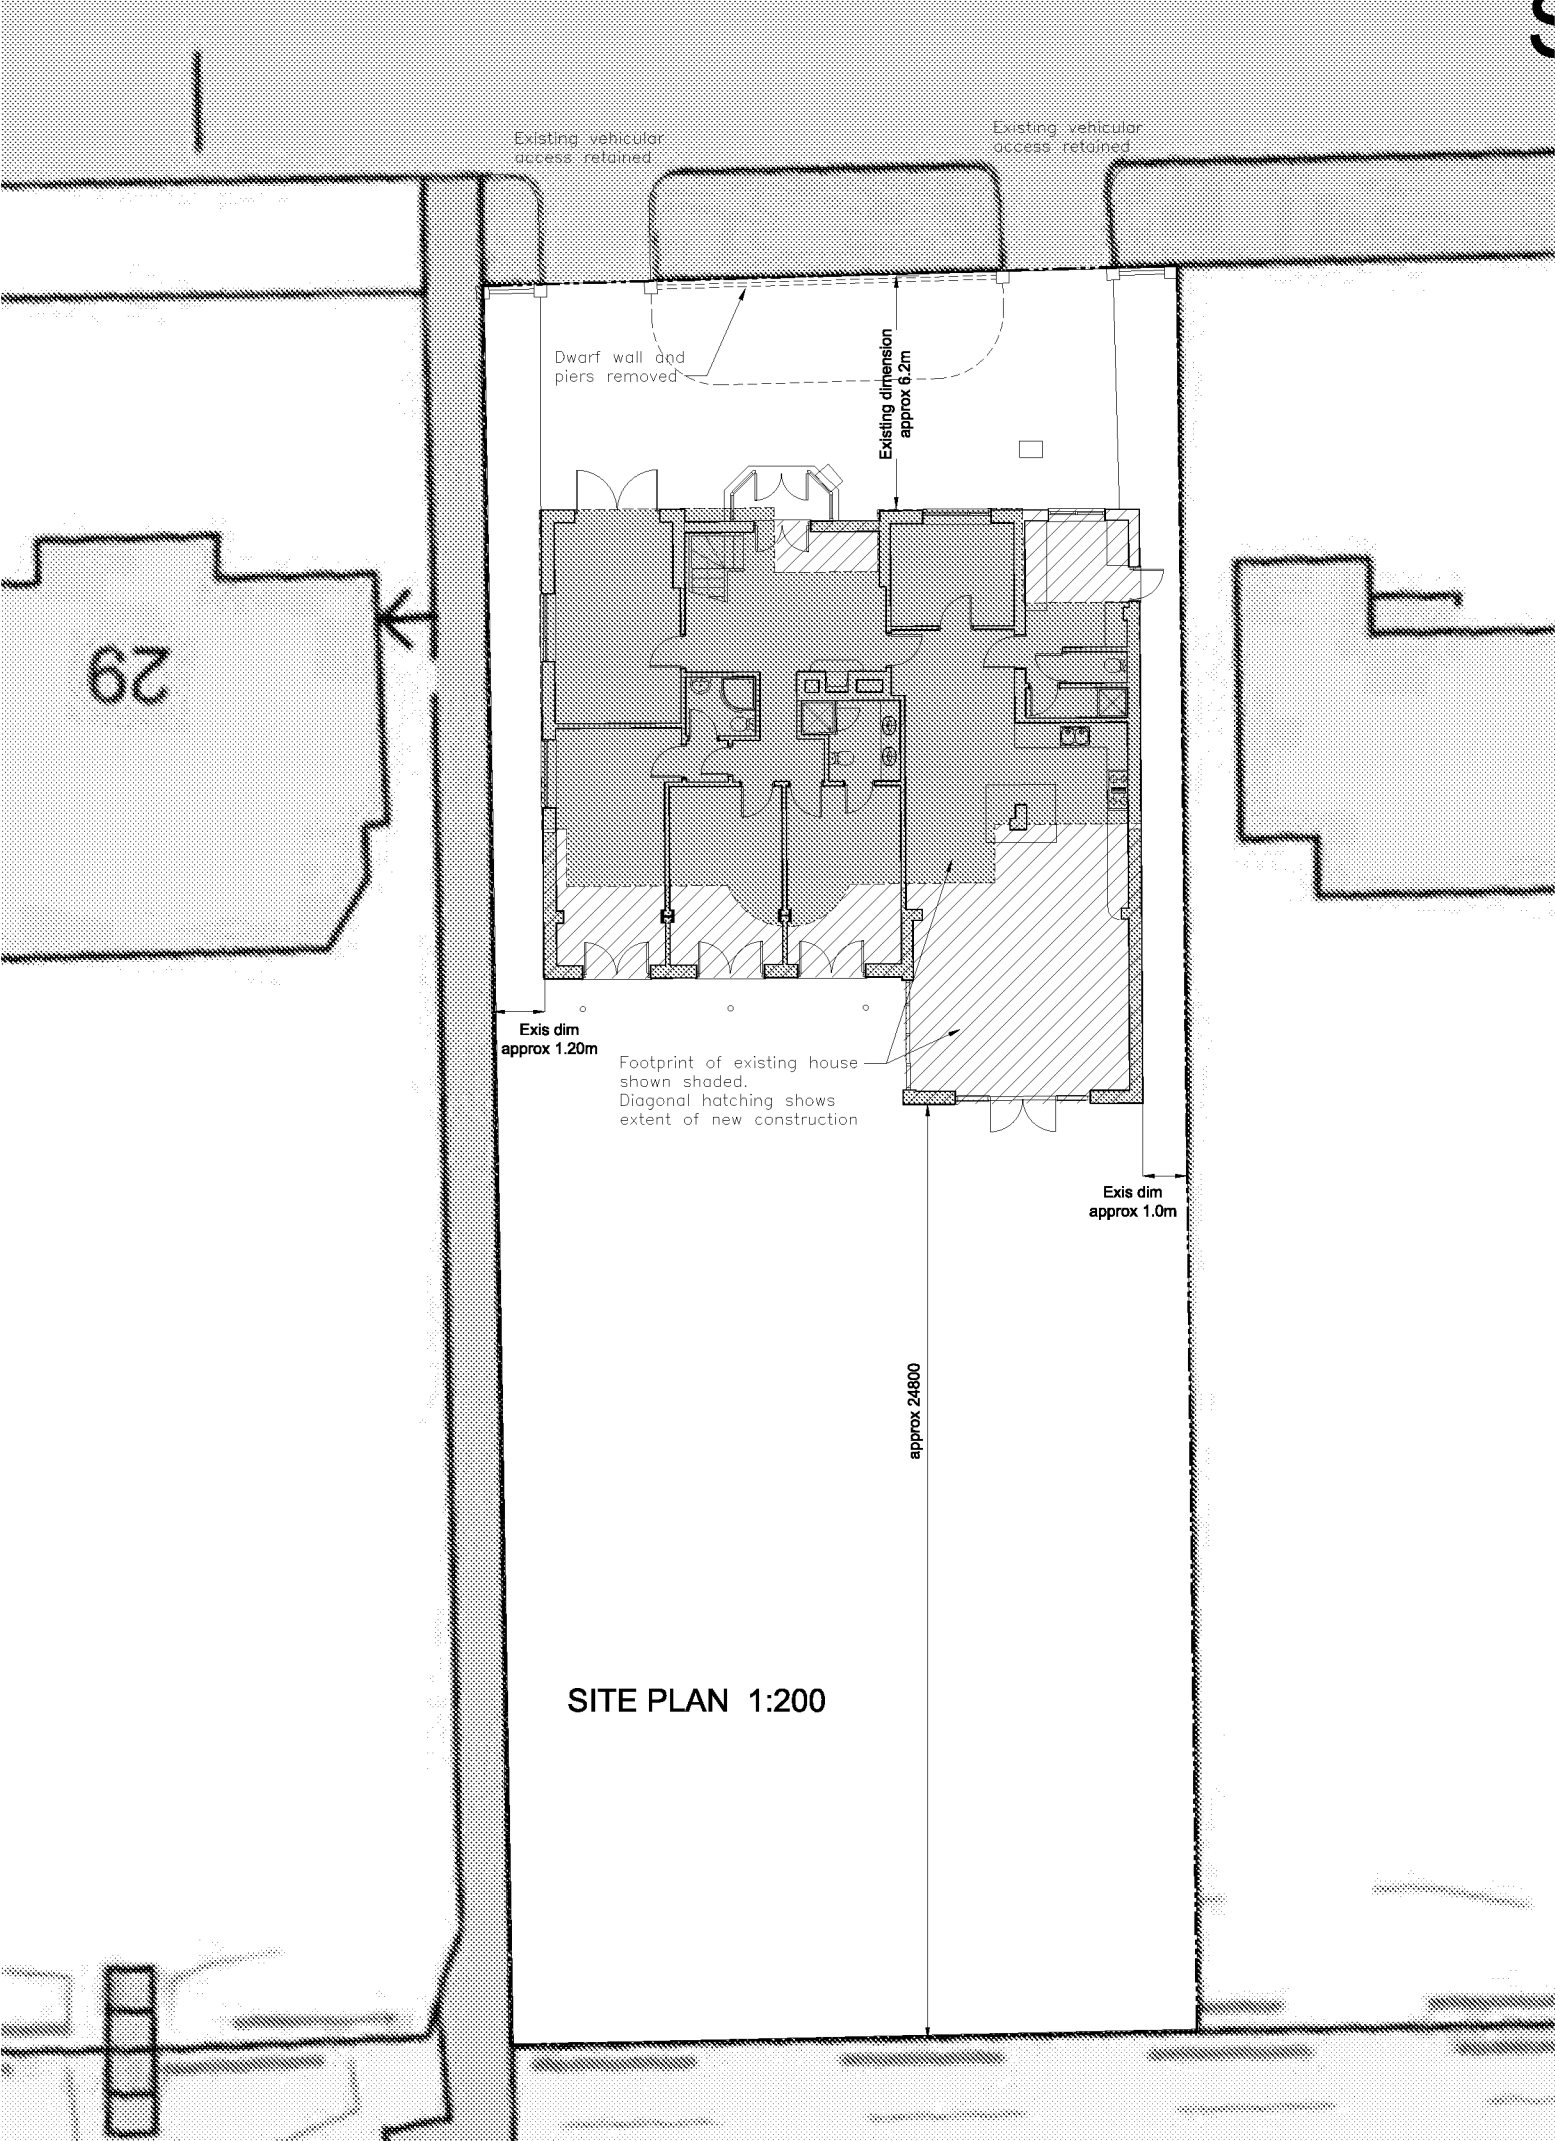

SITE PLAN 1:200

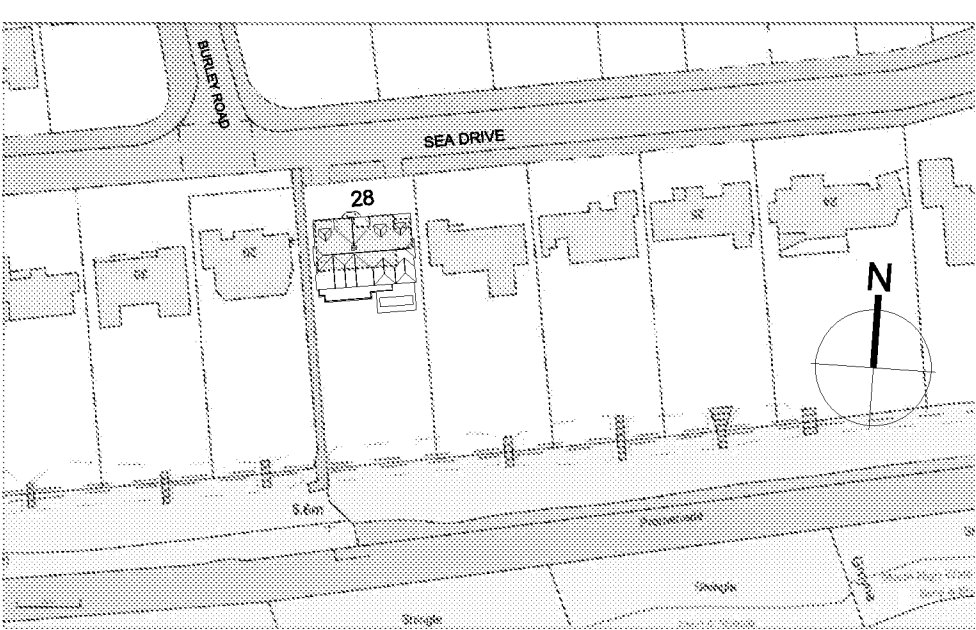

LOCATION PLAN 1:1250

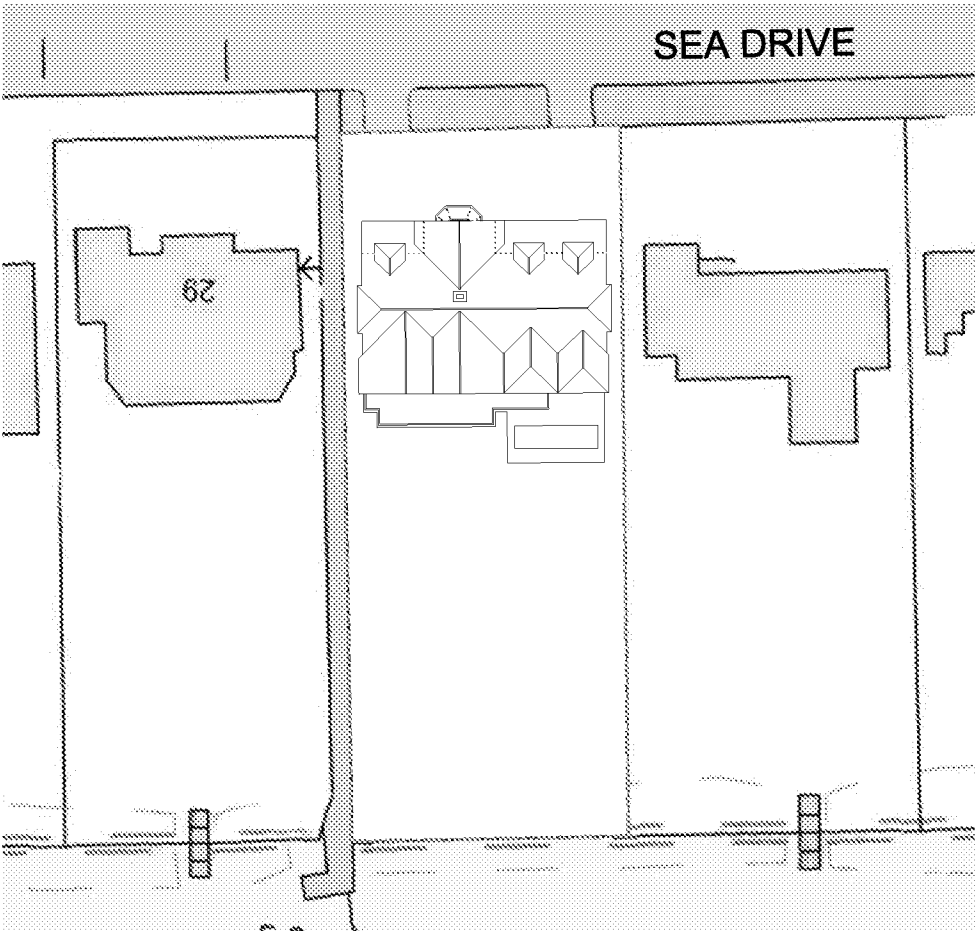

BLOCK PLAN 1:500

Amendments

No. Description Date / Issued by

Notes:

Rev. 2 Dimensions to boundaries added 19.09.2018

Rev. 1 Front boundary wall removed 14.08.2018

Use figured dimensions only. All levels and dimensions to be checked on site. This drawing is to be read in conjunction with all other relevant drawings and specifications.
All rights reserved. Hunters South Architects Limited.

hunters south architects

The Corn Exchange
Baffins Lane
Chichester
PO19 1BF

T 01243 668750
info@hunterssoutharchitects.co.uk
www.hunterssoutharchitects.co.uk

Project Name:
28 Sea Drive, Felpham
Proposed extension & alterations

Dwg Reference:
Site and location plans

Drawn: rfb Checked:

Scale: As noted @A3 Project Issue Date:

Project: Originator: Volume: Level: Type: Date: Name:

Status: Suitability Description: Orig Paper Size:

Revision: Revision Description: HSA App No: APL 01.2 EK 01

ARUN DISTRICT COUNCIL FP/205/18/HH