

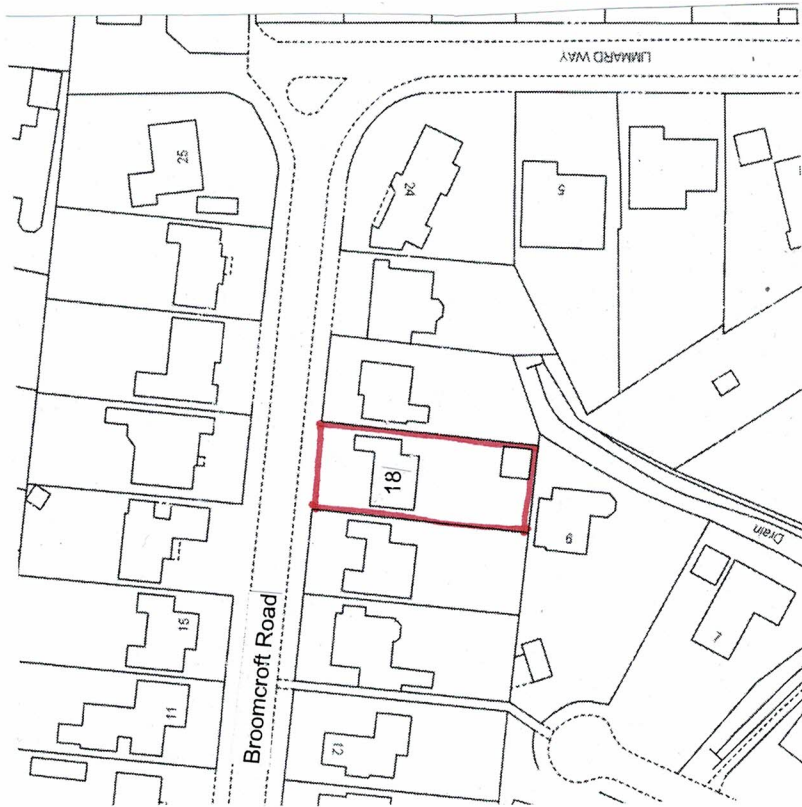


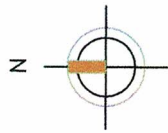

LOCATION PLAN 1:1250

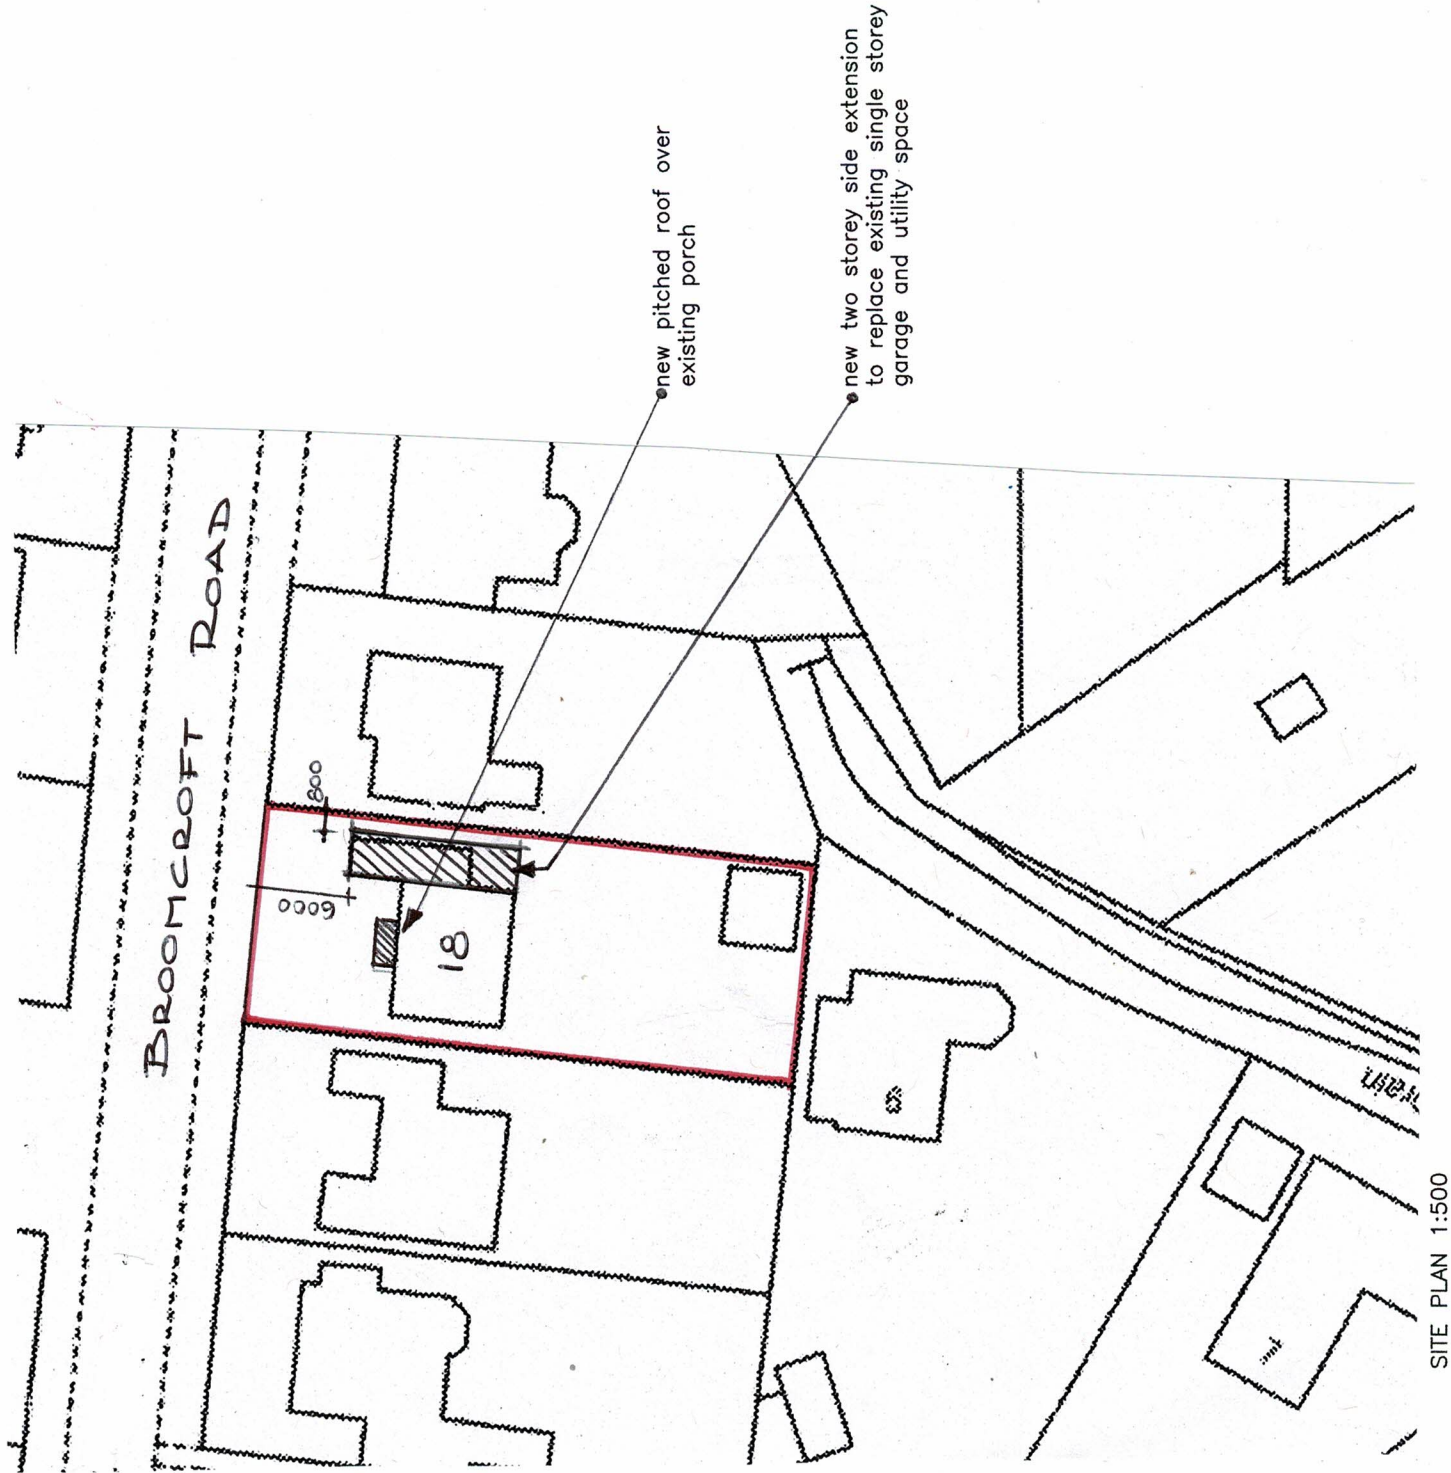

SITE PLAN 1:500

PROJECT

**18 BROOMCROFT ROAD  
FELPHAM  
WEST SUSSEX  
PO22 7NJ**  
PROJECT STAGE  
**PLANNING**

**Amdesign**  
ARCHITECTURE DESIGN DEVELOPMENT  
Leeza Aldis-Hobbs ARB RIBA SPAB  
Mob: 07756 329400  
e-mail: [leeza@amdesignltd.co.uk](mailto:leeza@amdesignltd.co.uk)

DRAWING

**LOCATION PLAN  
SITE PLAN**

DRAWING No  
**272/01**  
SCALE  
DATE 1:1250 1:500  
AUG 2018  
REVISION  
DRAWN  
CHECKED  
LA

LETTER

REVISION

DATE

This scheme is subject to town planning and all other necessary consents. All dimensions and levels to be checked on site. This drawing is to be read in conjunction with other relevant drawings and documents. Report all discrepancies to the Architect before work commences. AM Design is the trading name of AM Design Ltd © AM Design Ltd. All rights reserved.