

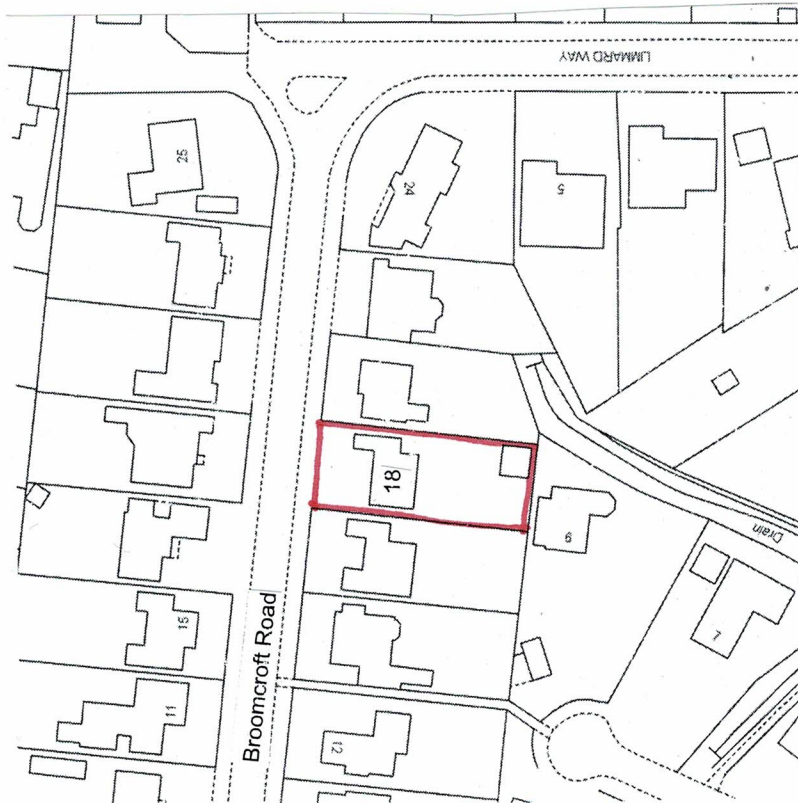


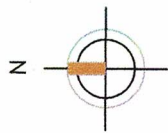

LOCATION PLAN 1:1250

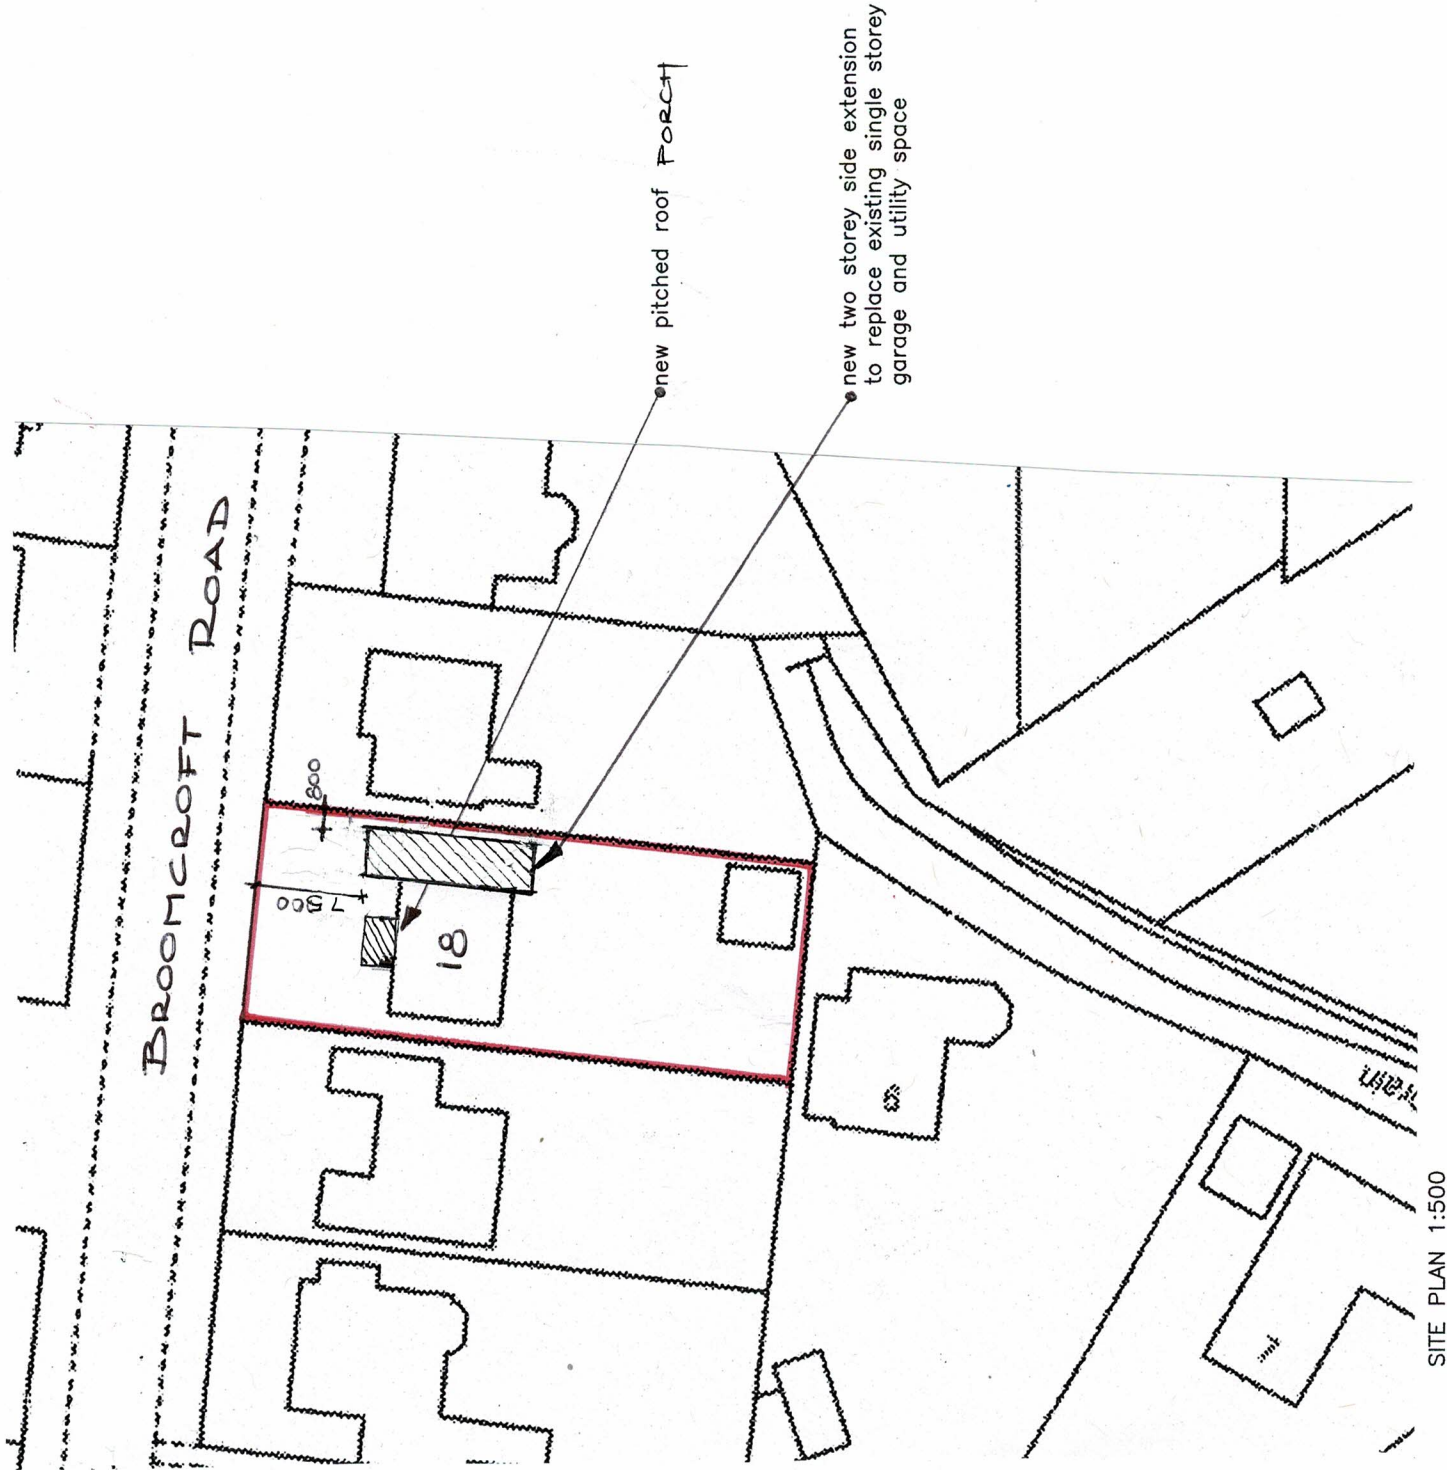

SITE PLAN 1:500

**Amdesign**

ARCHITECTURE DESIGN DEVELOPMENT  
Leeza Aldis-Hobbs ARB RIBA SPAB

Mob: 07756 329400

e-mail: [leeza@amdesignltd.co.uk](mailto:leeza@amdesignltd.co.uk)

PROJECT

**18 BROOMCROFT ROAD  
FELPHAM  
WEST SUSSEX  
PO22 7NJ**

PROJECT STAGE

**PLANNING**

DRAWING

**LOCATION PLAN  
SITE PLAN**

DRAWING No

**272/01**

REVISION

**A**

LA

CHECKED

DRAWN

SCALE

DATE

1:1250 1:500

AUG 2018

| LETTER   | REVISION | DATE |
|---|----------|------|
| This scheme is subject to town planning and all other necessary consents. All dimensions and levels to be checked on site. This drawing is to be read in conjunction with other relevant drawings and documents. Report all discrepancies to the Architect before work commences. AM Design is the trading name of AM Design Ltd © AM Design Ltd. All rights reserved. |          |      |