



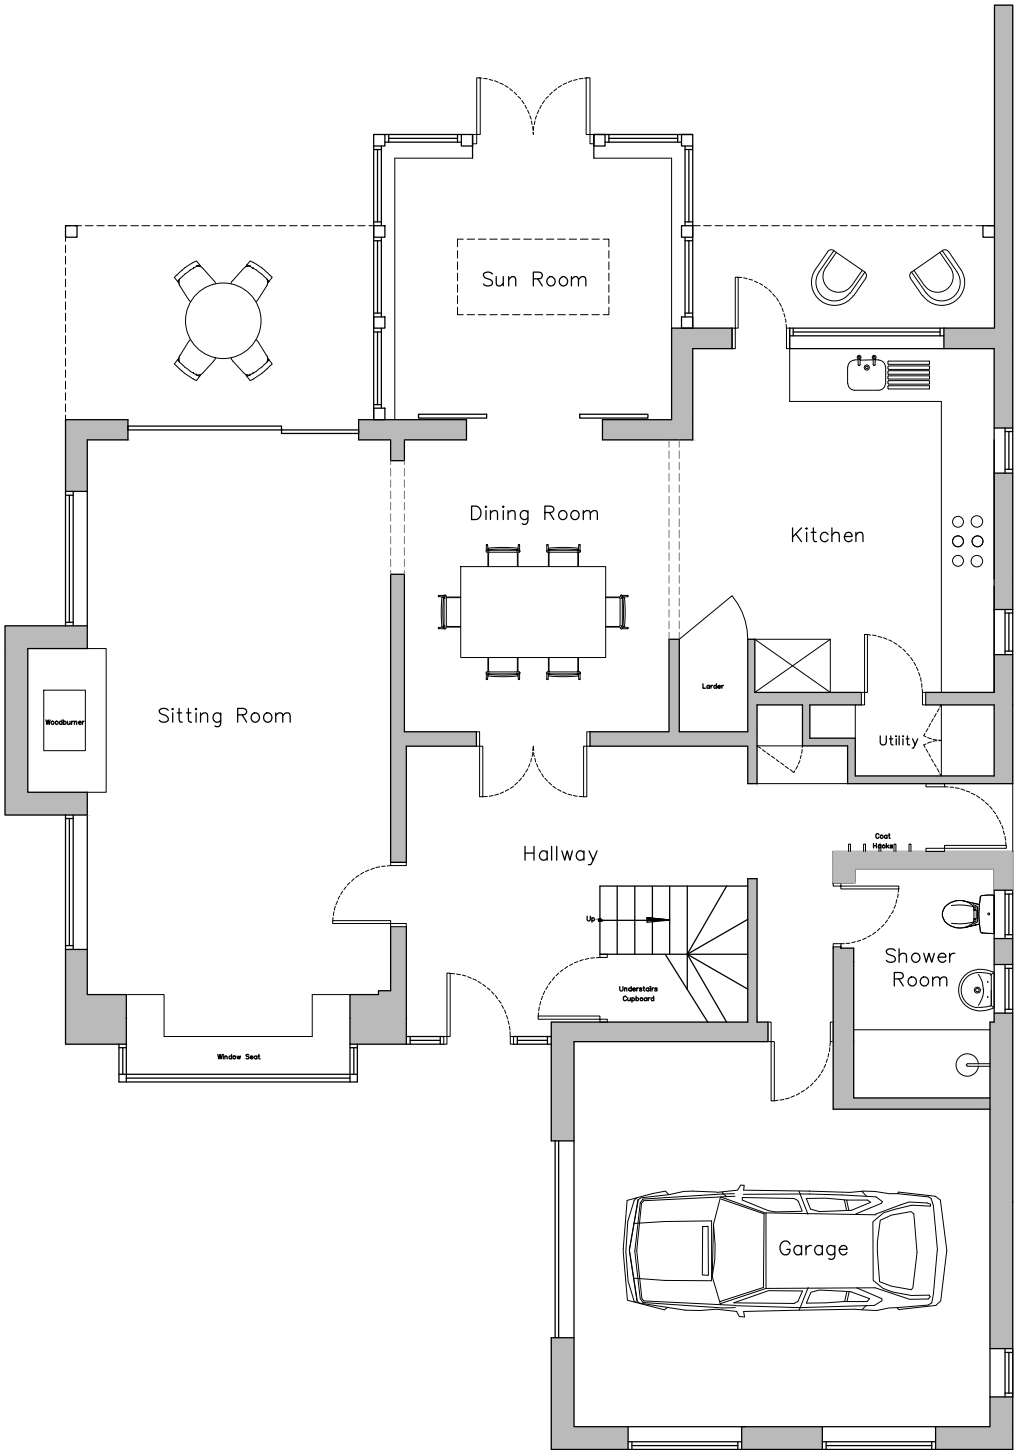

GF PLAN 1:100 @ A3

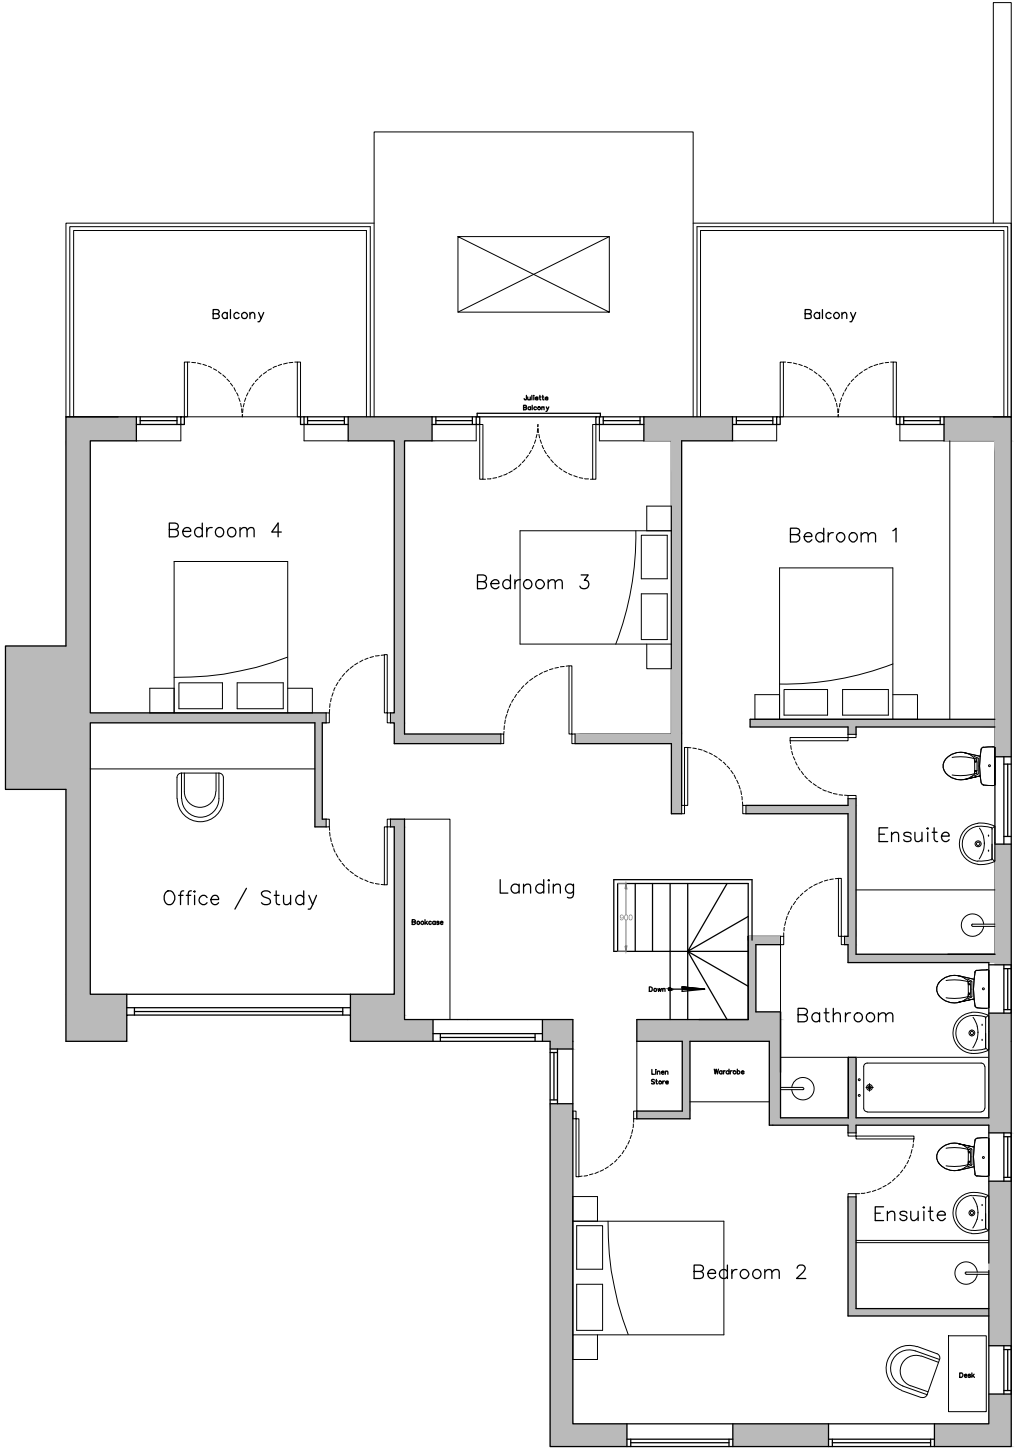

FF PLAN 1:100 @ A3



© jbarchitecture, all rights reserved.
Use figured dimensions only.
All dimensions are to be checked on site before
any work is carried out. Please contact the
Architect immediately regarding any
discrepancies discovered on site.

Rev.	Notes	Date
 JB ARCHITECTURE The Bricks, Manor Farm Barns Chichester, West Sussex, PO20 7PL T: 01243 785342 E: admin@jbarch.co.uk W: www.jbarch.co.uk		
Project 36 Sea Drive Felpham PO22 7NB		
Drawing Proposed Floor Plans		
Drawn By NSE		Scale as shown
Date Sept 2019		Revision
Drawing No. 10162 - DPA - 05		