



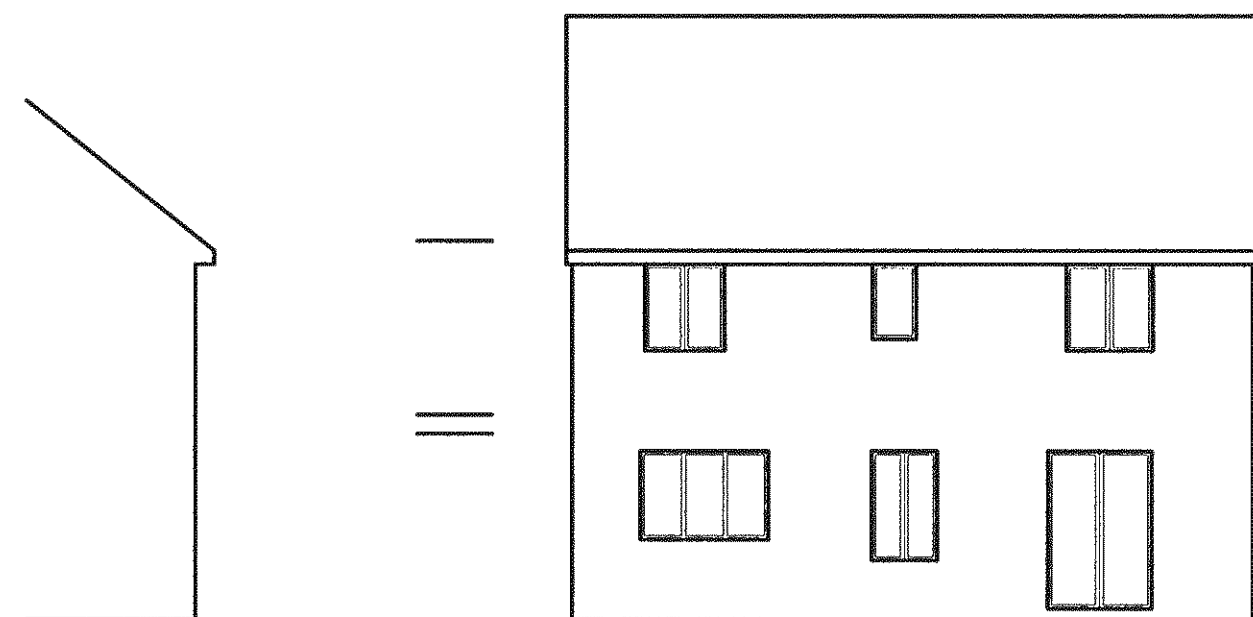


north elevation

west elevation


EXISTING

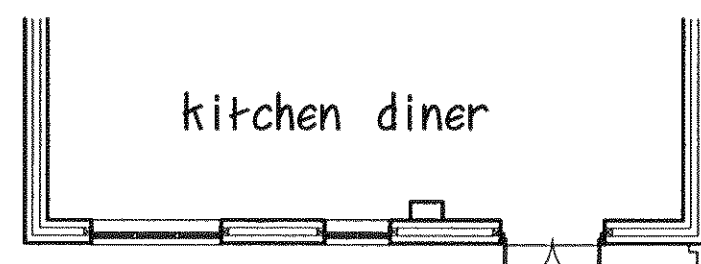

ground floor plan

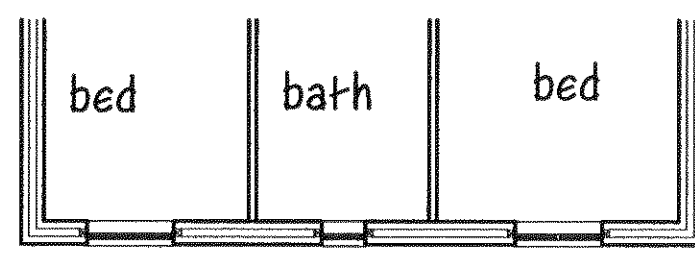

first floor plan

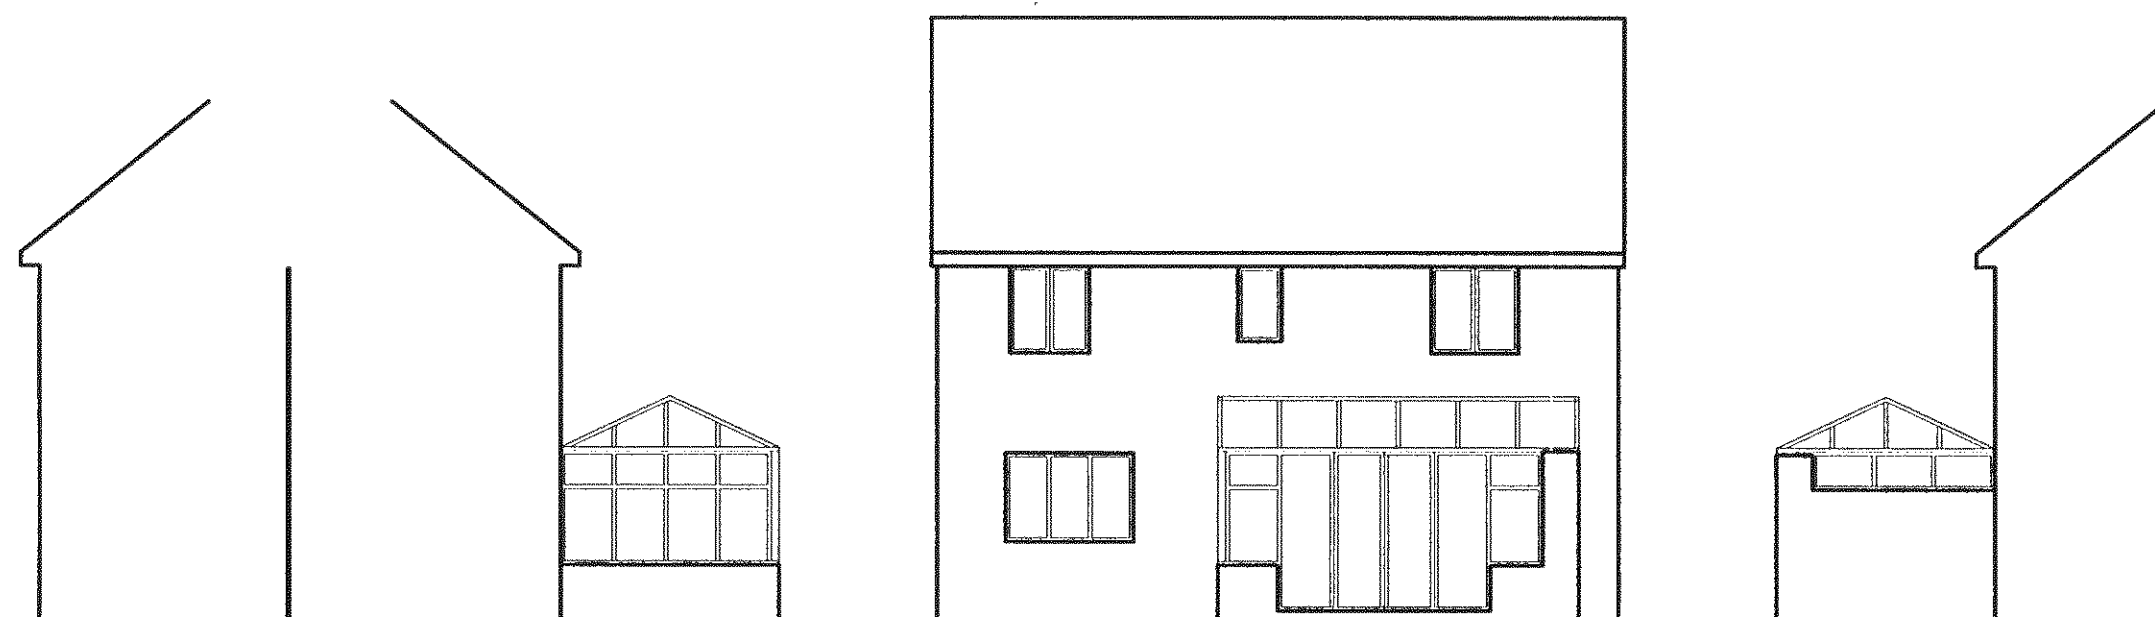


south
elevation

north elevation


west elevation

south elevation

PROPOSED

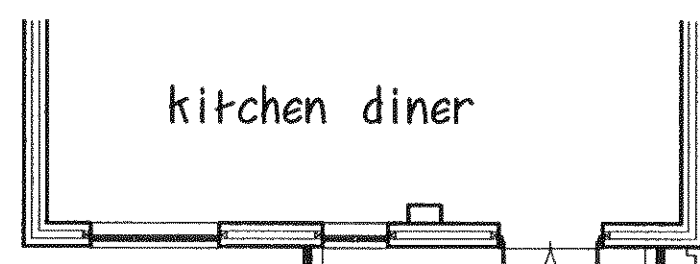

ground floor plan

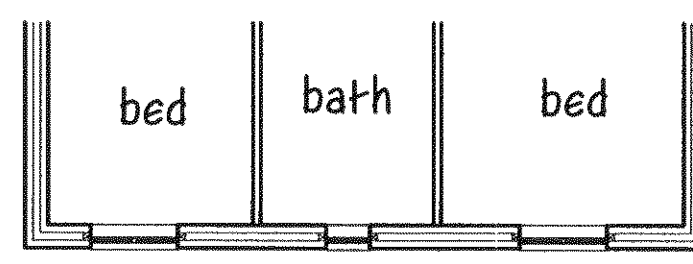

first floor plan

0 5 10 1-100

STEPHEN BROMLEY ASSOCIATES
5 WEST ST SHOREHAM BY SEA
WEST SUSSEX

PROPOSED CONSERVATORY

AT SCALE 1:100

16 FOURTEEN ACRE AVE

Drawing no 9817-1