




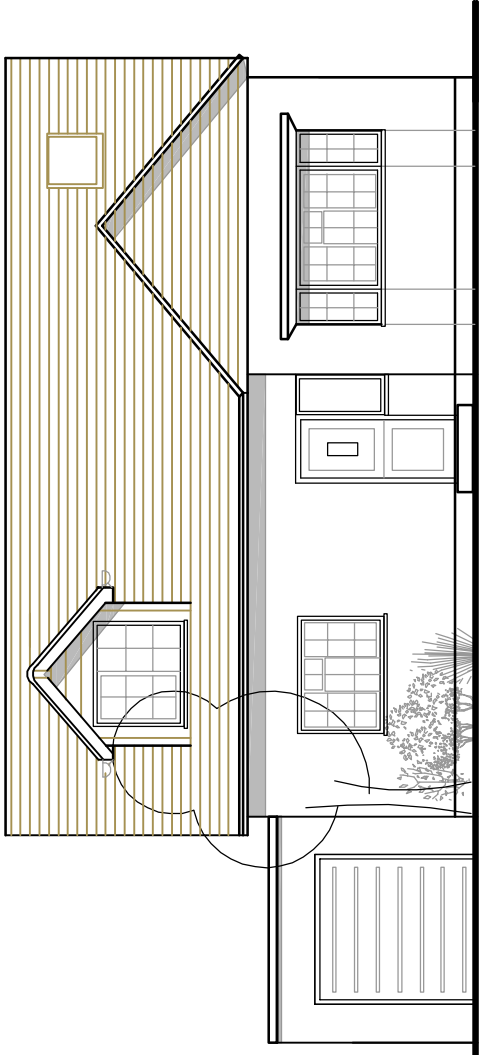


PROPOSED SOUTH-EAST ELEVATION 1:100

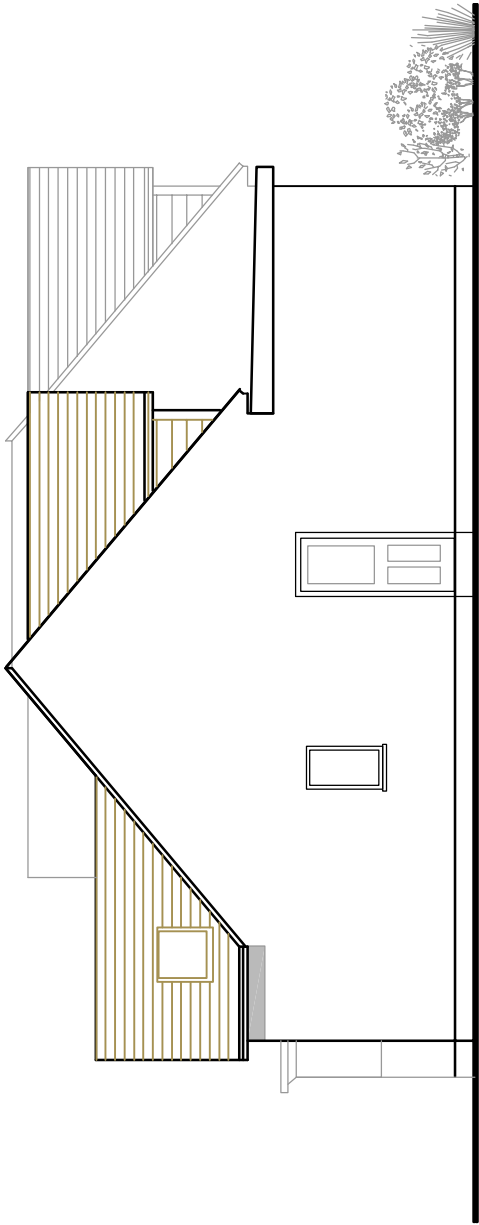

PROPOSED NORTH-EAST ELEVATION 1:100

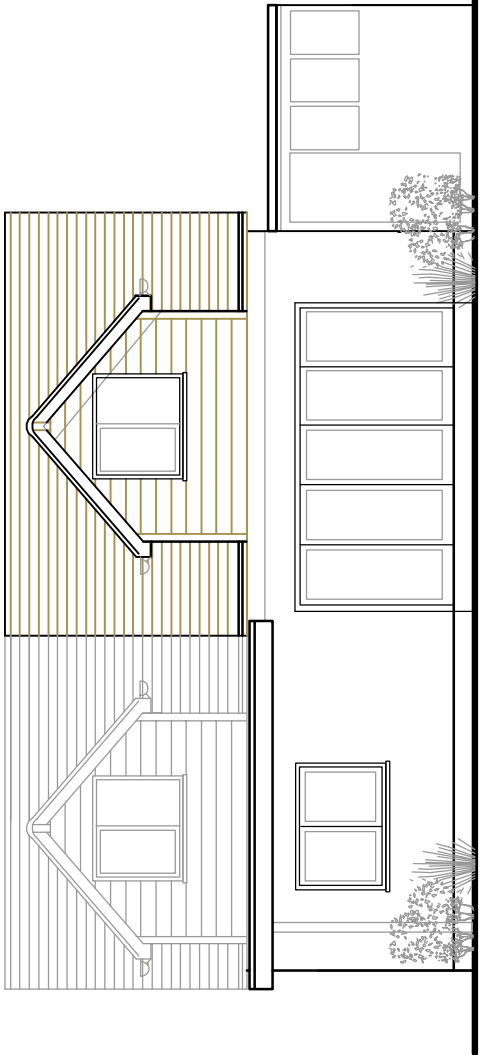

PROPOSED NORTH-WEST ELEVATION 1:100

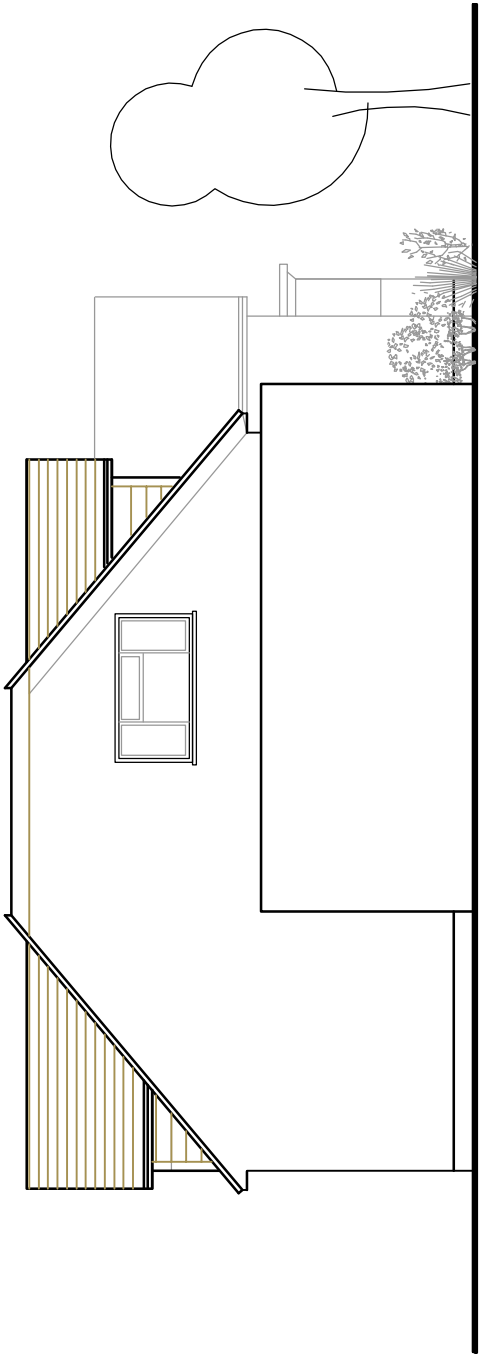

PROPOSED SOUTH-WEST ELEVATION 1:100

**Amdesign**

ARCHITECTURE DESIGN DEVELOPMENT  
Leeza Aldis-Hobbs ARB RIBA SPAB  
Job: 07756 329400  
E-mail: leeza@amdesignltd.co.uk

PROJECT  
**29 ROUNDLE AVENUE  
FELPHAM  
WEST SUSSEX  
PO22 8LL**  
PROJECT STAGE  
**PI ANNING**

DRAWING  
**PROPOSED  
ELEVATIONS**  
DRAWING No  
**259/05**  
SCALE 1:100  
DATE 14/04/2018  
REVISION  
**A**  
DRAWN  
CHECKED  
LA

| LETTER | REVISION | DATE |
|--------|----------|------|
|        |          |      |
|        |          |      |
|        |          |      |

This scheme is subject to town planning and all other necessary consents. All dimensions and levels to be checked on site. This drawing is to be read in conjunction with other relevant drawings and documents. Report all discrepancies to the Architect before work commences.