
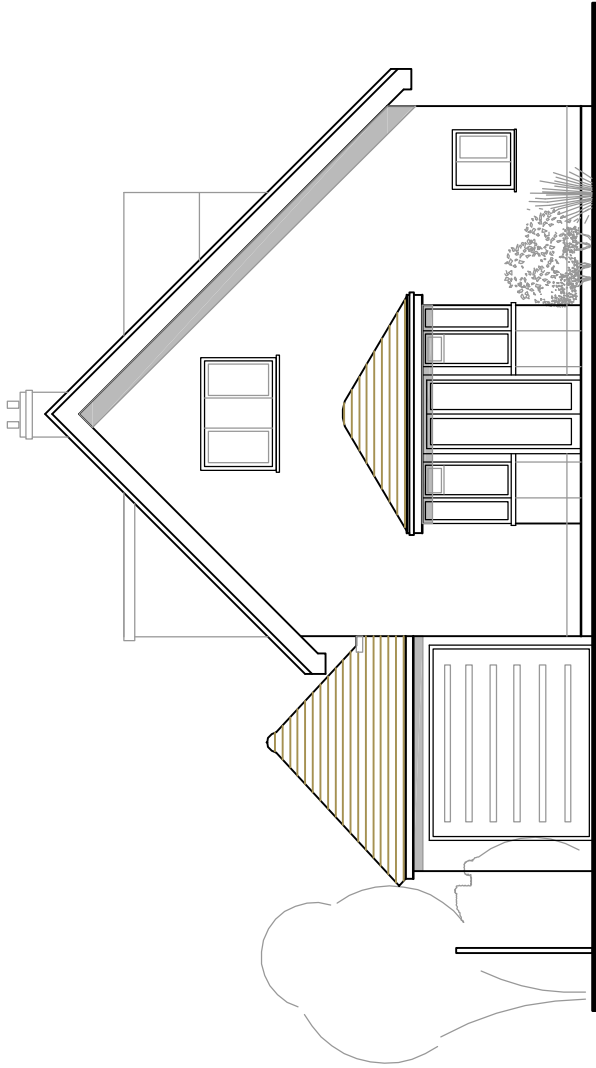
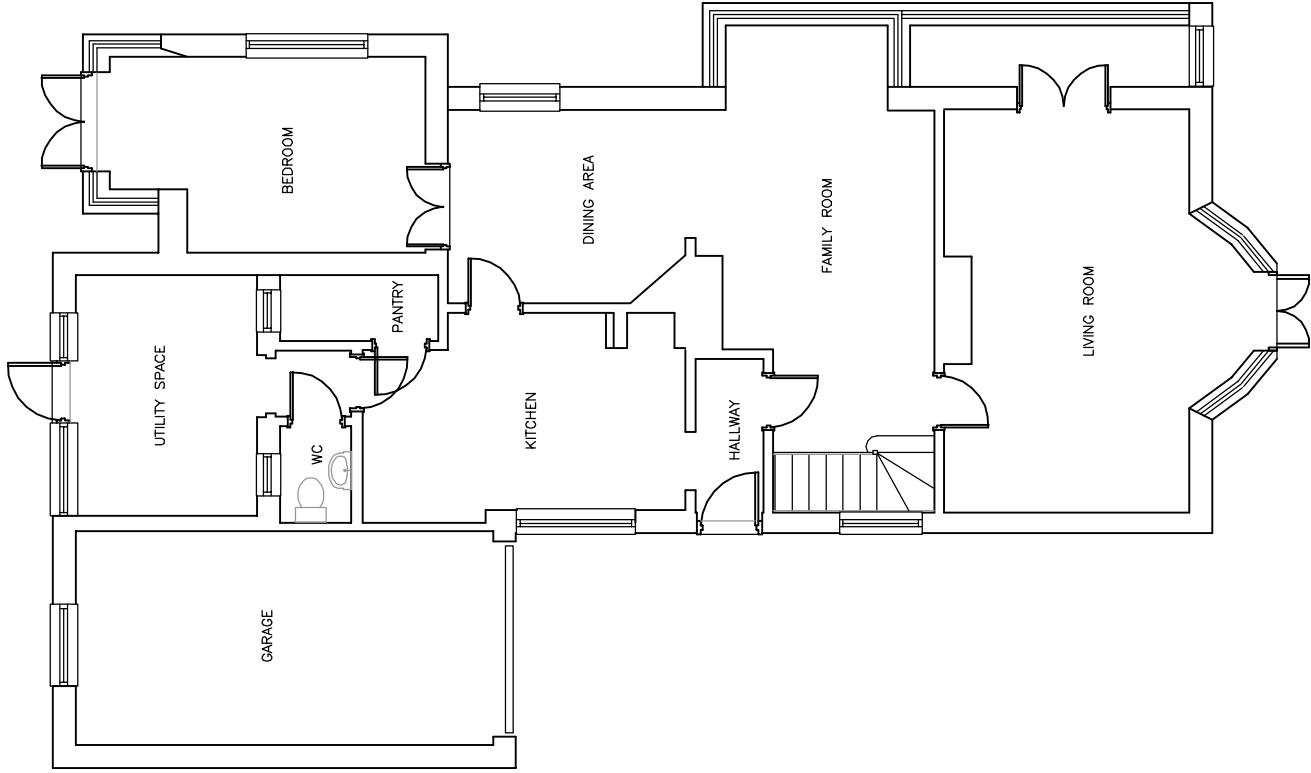


 

EXISTING GROUND FLOOR PLAN 1:100

Amdesign
ARCHITECTURE DESIGN DEVELOPMENT
Leeza Aldis-Hobbs ARB RIBA SPAB
Job: 07756 329400
E-mail: leeza@amdesignltd.co.uk

PROJECT
**43 LIMMER LANE
FELPHAM
WEST SUSSEX
PO22 7HD**
PROJECT STAGE
PI ANNING

DRAWING
EXISTING PLANS
DRAWING No
271/02
SCALE 1:100
DATE AUG 2018
REVISION
DRAWN
CHECKED
LA

LETTER	REVISION	DATE

This scheme is subject to town planning and all other necessary consents. All dimensions and levels to be checked on site. This drawing is to be read in conjunction with other relevant drawings and documents. Report all discrepancies to the Architect before work commences.