
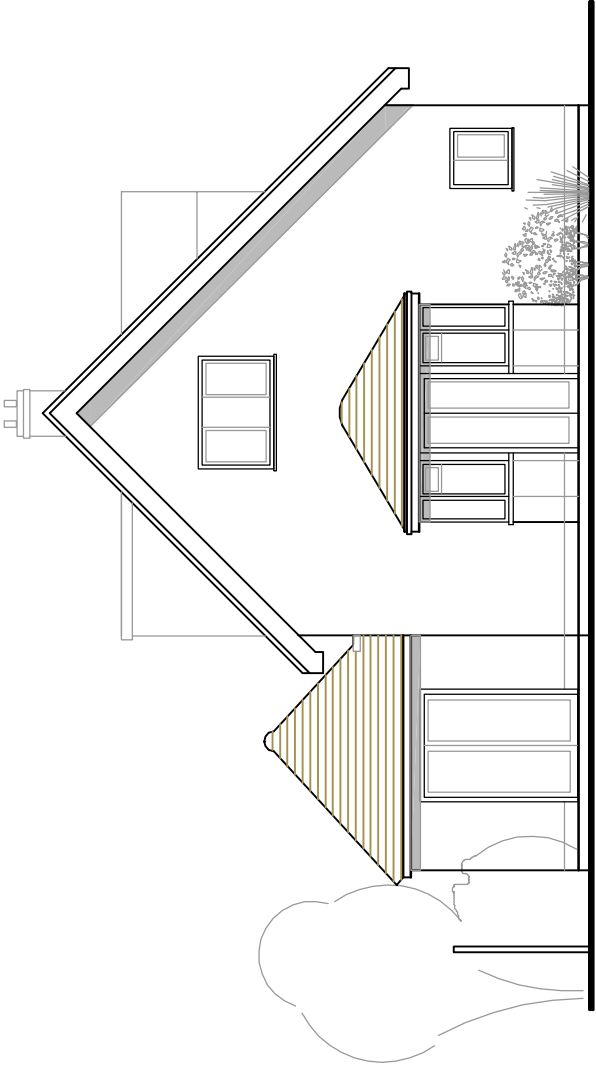


 

PROPOSED GROUND FLOOR PLAN 1:100

Amdesign
ARCHITECTURE DESIGN DEVELOPMENT
eeza Aldis-Hobbs ARB RIBA SPAB
/ob: 07756 329400
-mail: leeza@amdesignltd.co.uk

PROJECT
**43 LIMMER LANE
FELPHAM
WEST SUSSEX
PO22 7HD**
PROJECT STAGE
PI ANNING

DRAWING
PROPOSED PLANS
DRAWING No
271/03
SCALE 1:100
DATE AUG 2018
REVISION
DRAWN CHECKED
LA

LETTER	REVISION	DATE

This scheme is subject to town planning and all other necessary consents. All dimensions and levels to be checked on site. This drawing is to be read in conjunction with other relevant drawings and documents. Report all discrepancies to the Architect before work commences.