

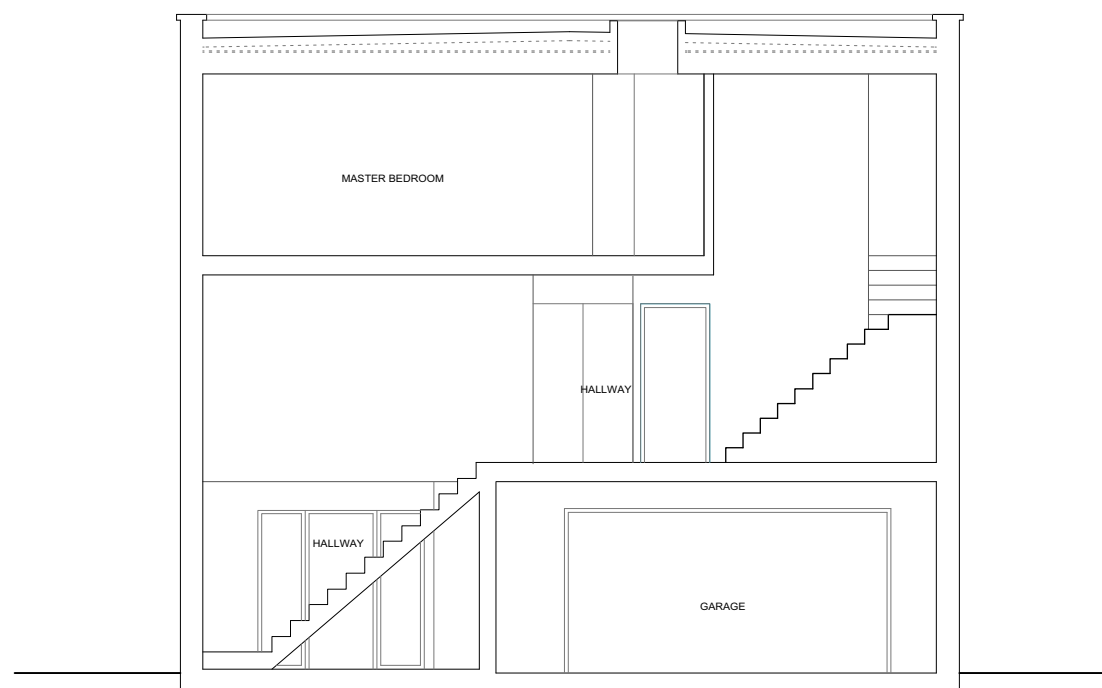
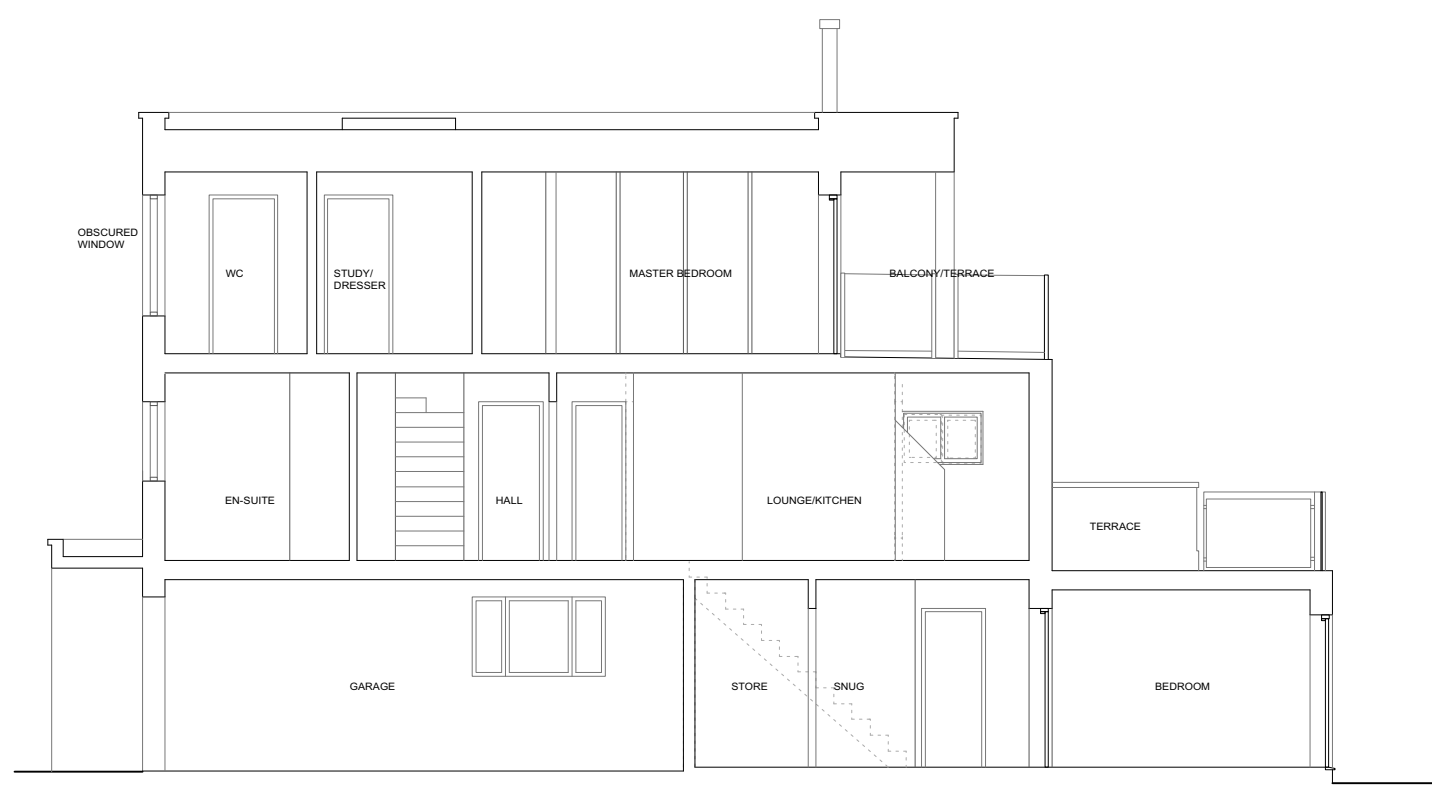
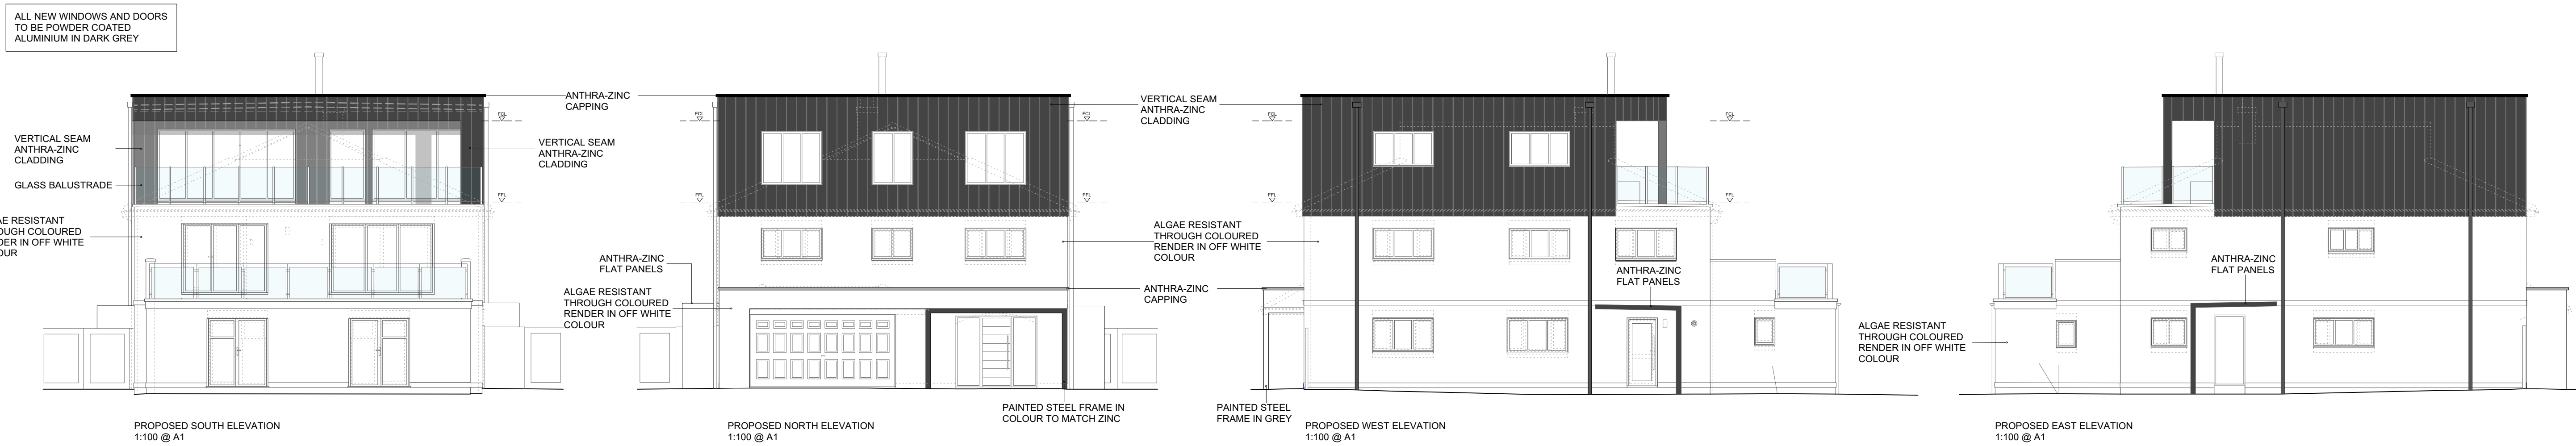
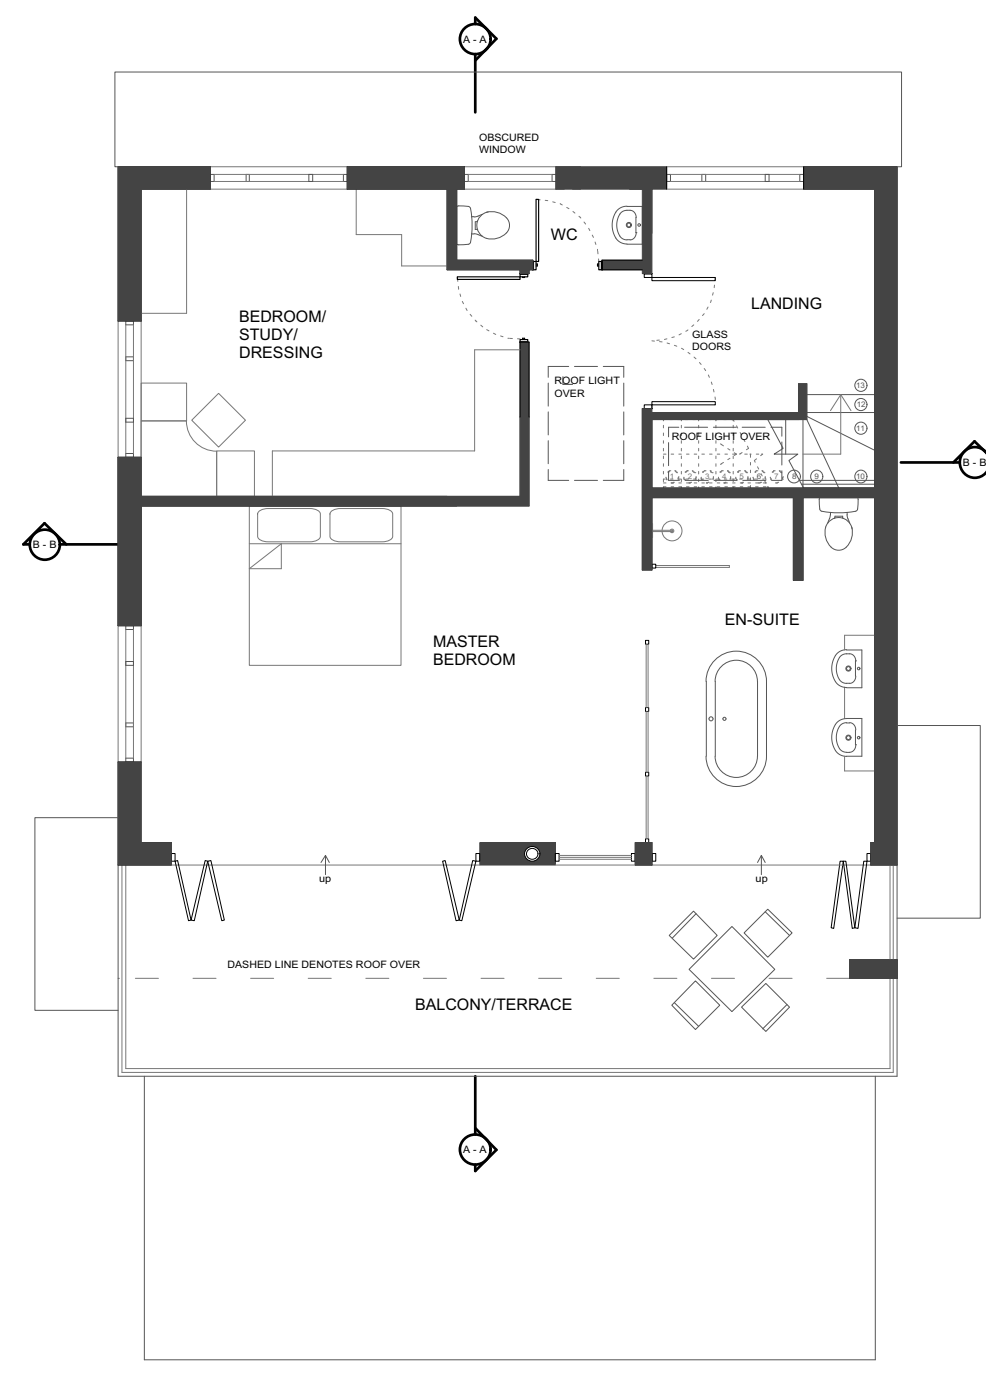


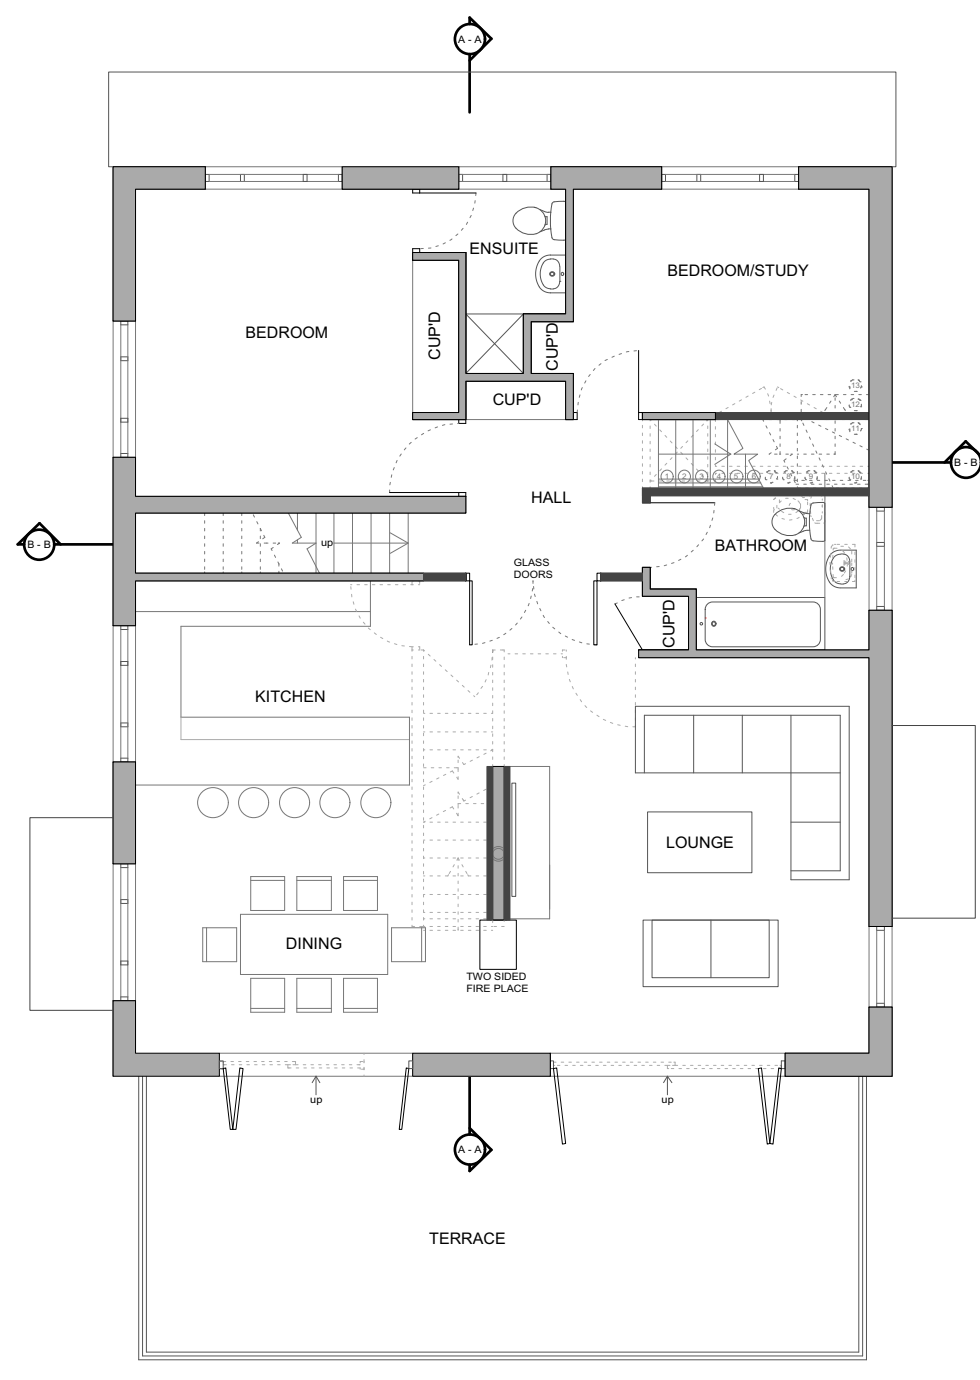

LEGEND

- DEMOLISH
- EXISTING WALLS
- PROPOSED WALLS

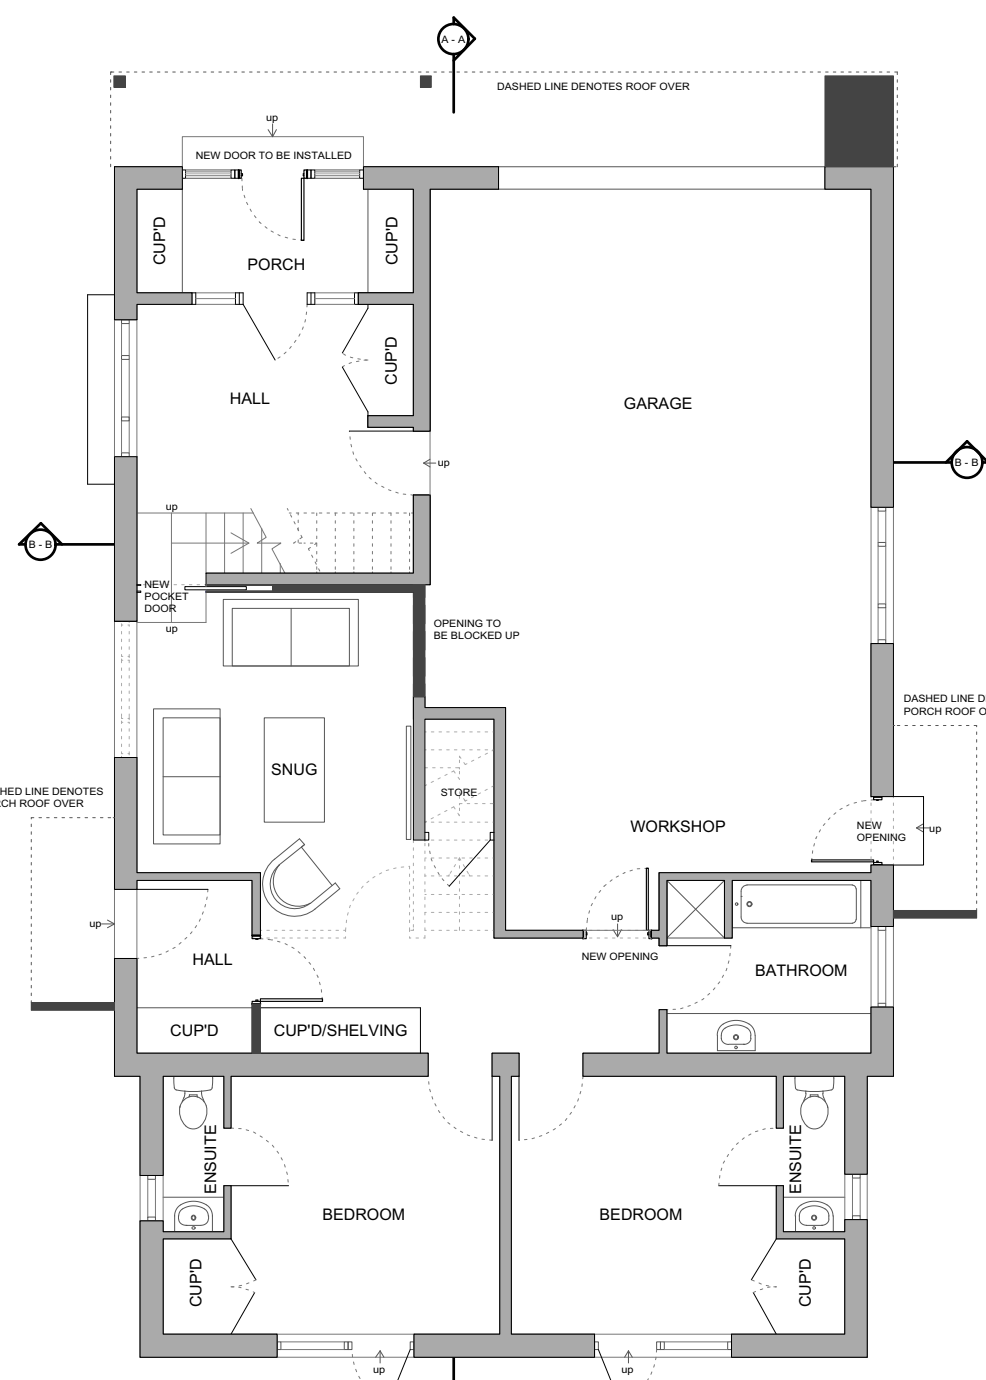


NOTE: FLOOR PLAN DRAWINGS ARE BASED ON FLOOR PLAN PHOTOGRAPHS AND DIMENSIONS PROVIDE BY THE CLIENT. ALL DIMENSIONS TO BE CHECKED AND CONFIRMED ON SITE.

4 Gloucester Passage, Brighton BN1 4AS
e: studio@sticklandwright.co.uk
t: 01273 964051
Company registered in England No. 11222477

Disclaimer:
This drawing is the copyright of Stickland Wright Ltd. and may not be reproduced or used except by written permission.
Figured dimensions to have precedence over scaling.
Check all site dimensions prior to fabrication. Refer any discrepancies found to Stickland Wright.

Revisions:			
A	2021-04-01	GENERAL AMENDMENTS TO FLOOR LAYOUTS FOLLOWING PREVIOUS ISSUE. NEW FLAT ROOF INDICATED AT THE FRONT OF THE PROPERTY OVER THE GARAGE AND ENTRANCE DOOR. EXTERNAL MATERIALS SUGGESTED. SECTIONS ADDED.	
B	2021-04-22	GENERAL AMENDMENTS	
C	2021-04-30	AMENDMENTS FOLLOWING THE MEETING	
D	2021-05-07	MINOR AMENDMENTS TO SECOND FLOOR LAYOUT	

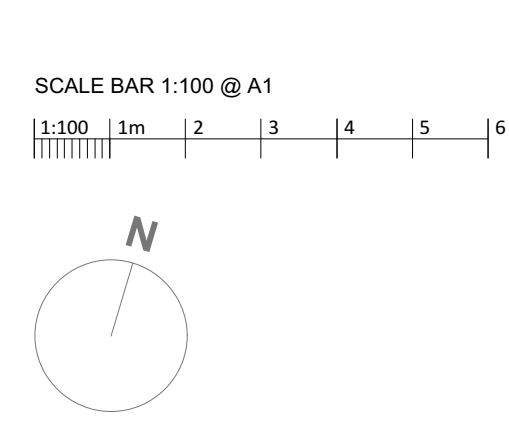

Dwg No. 21009-P-107-D

Drawing Title Floor Plans, Elevations & Sections

Address 14 Davenport Road

Client Tim Johnson

Scale 1:100 @ A1

Stage Planning

Drawn by sb

Checked by ns

