

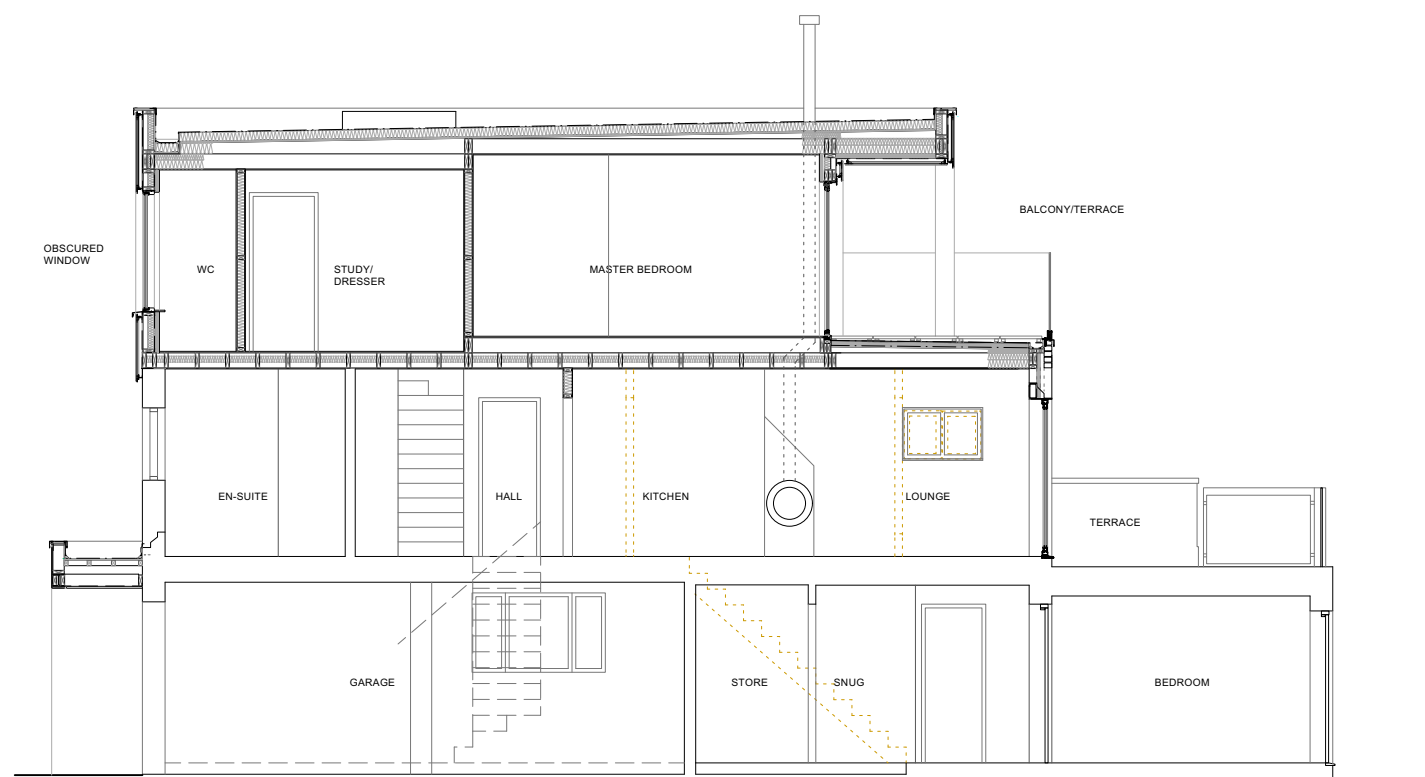


ALL NEW WINDOWS AND DOORS
TO BE POWDER COATED
ALUMINIUM IN DARK GREY

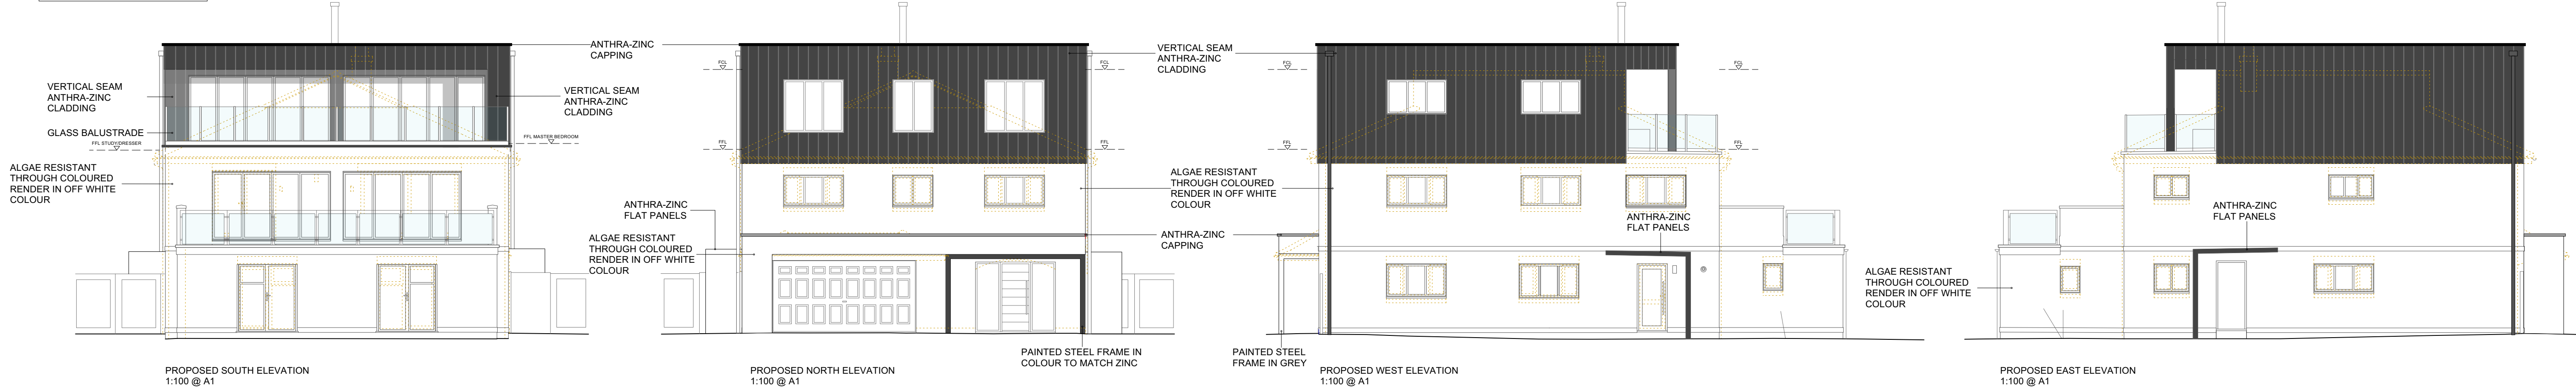


PROPOSED SECTION A-A
1:100 @ A1

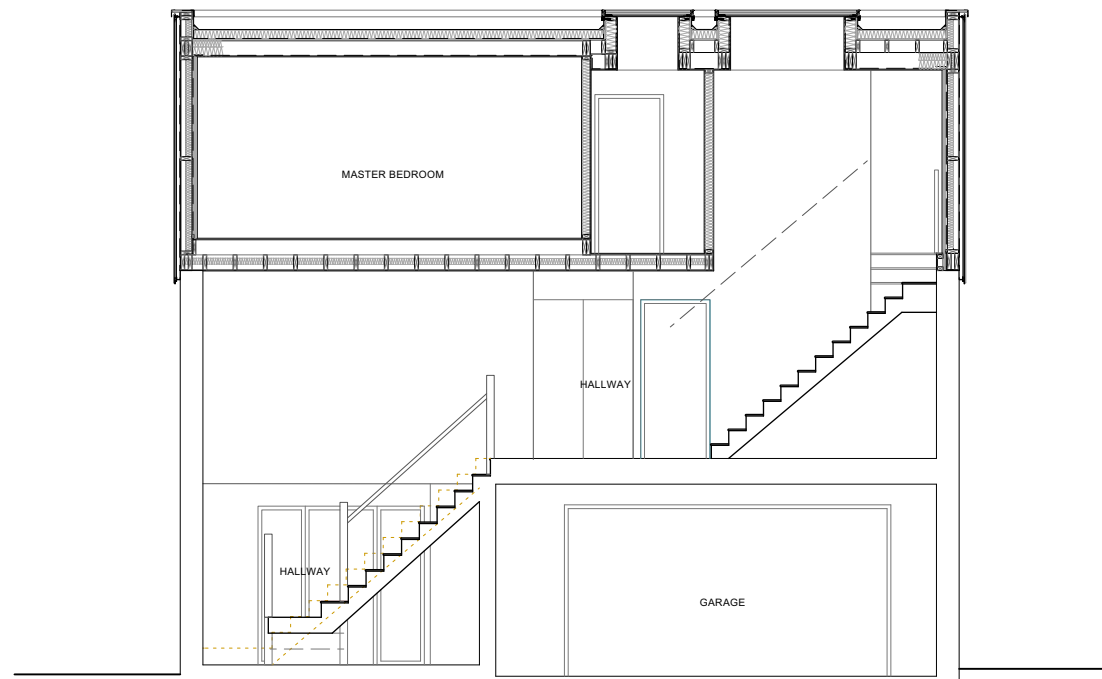


PROPOSED SECTION B-B
1:100 @ A1


LEGEND
- - - - - DEMOLISH
= = = = = EXISTING WALLS
= = = = = PROPOSED WALLS

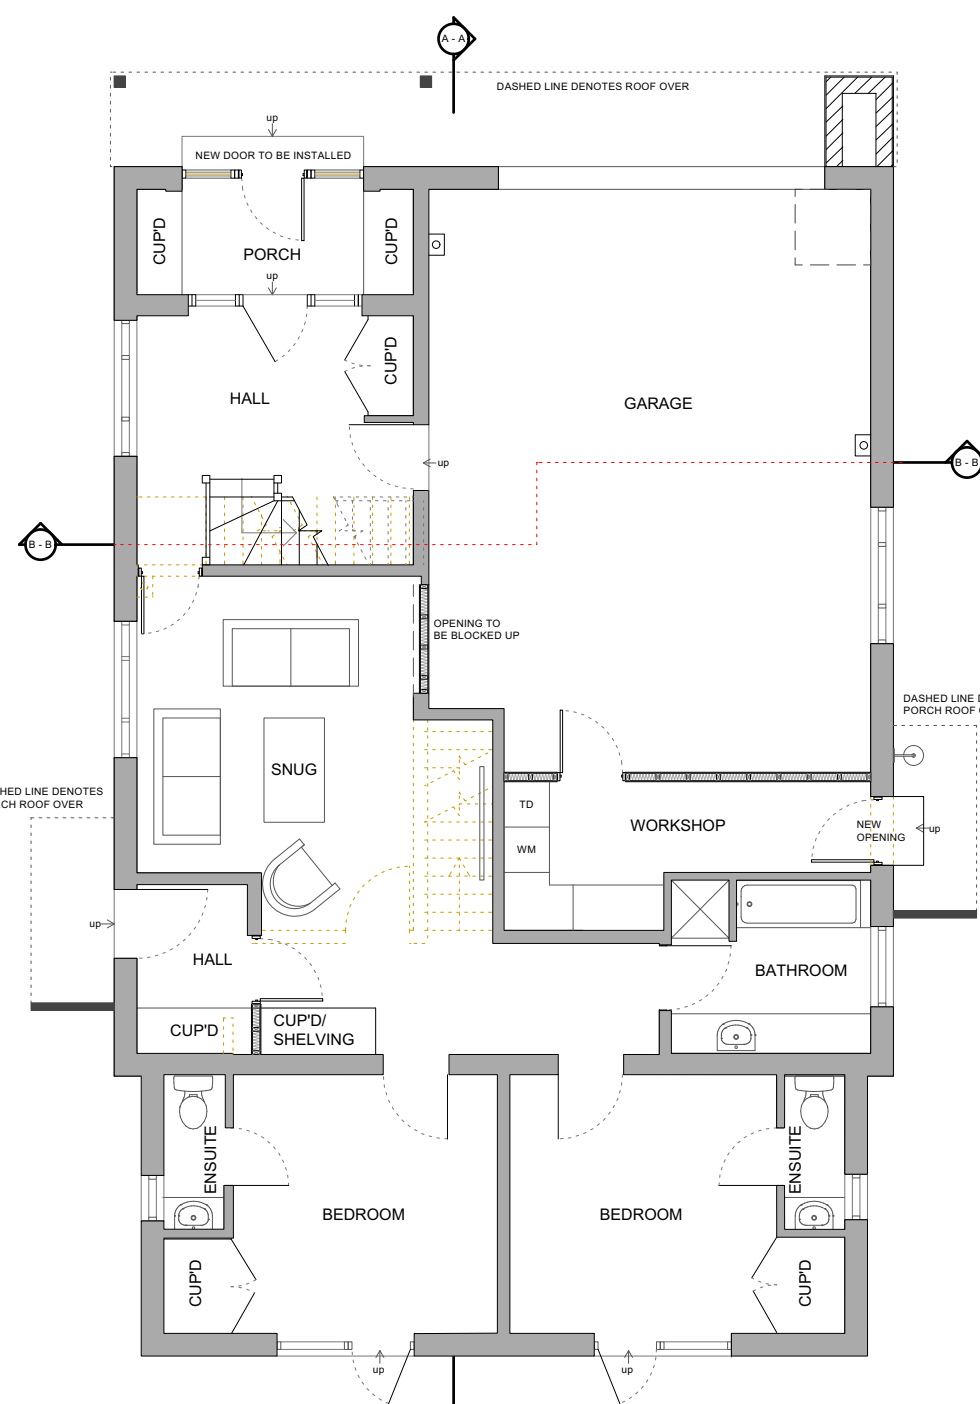

PROPOSED GROUND FLOOR PLAN
1:100 @ A1

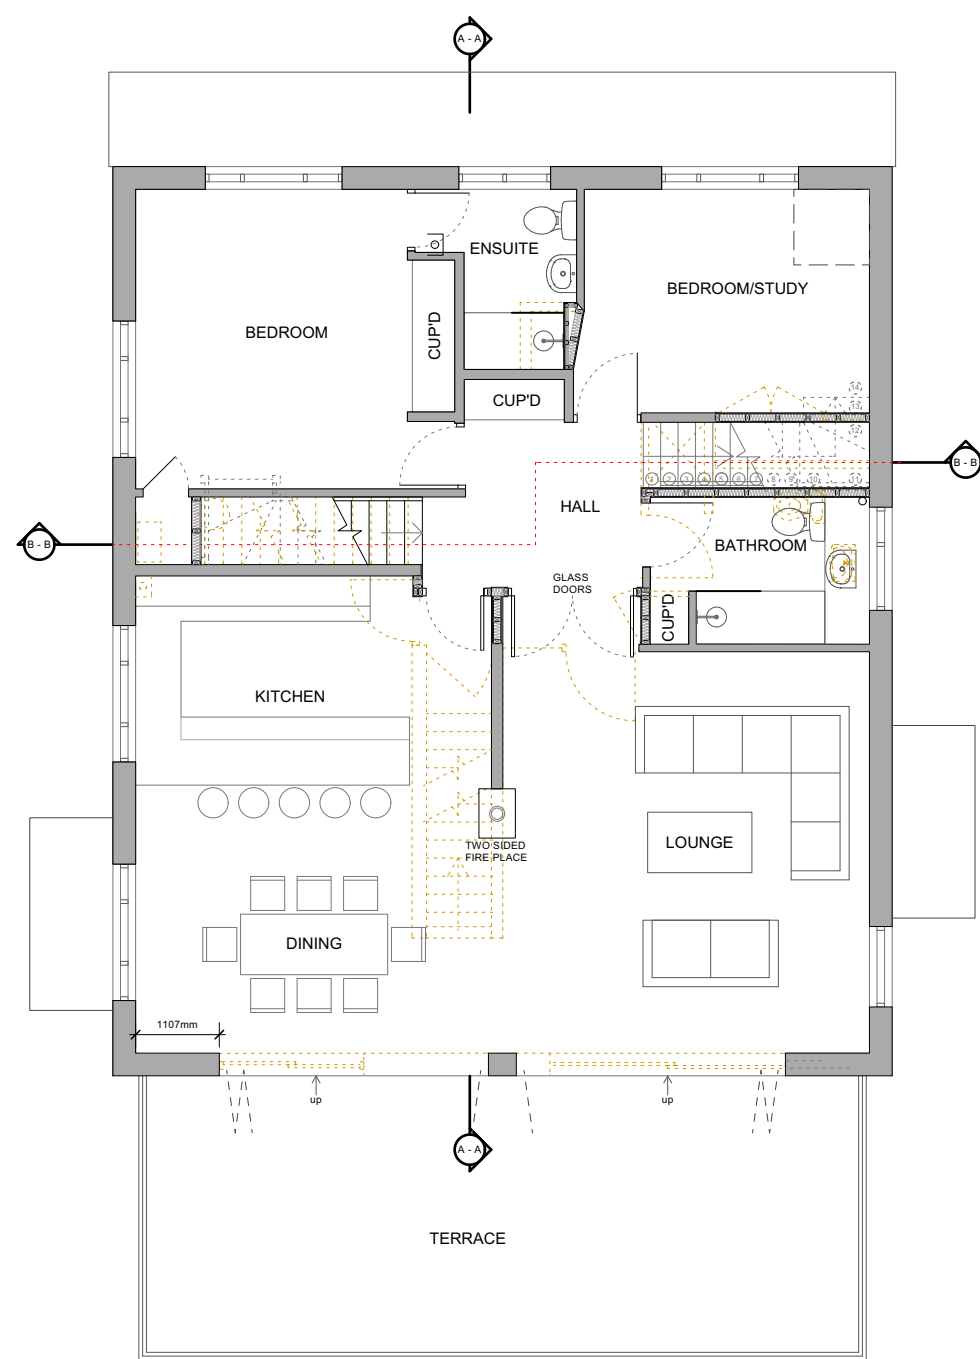

PROPOSED FIRST FLOOR PLAN
1:100 @ A1

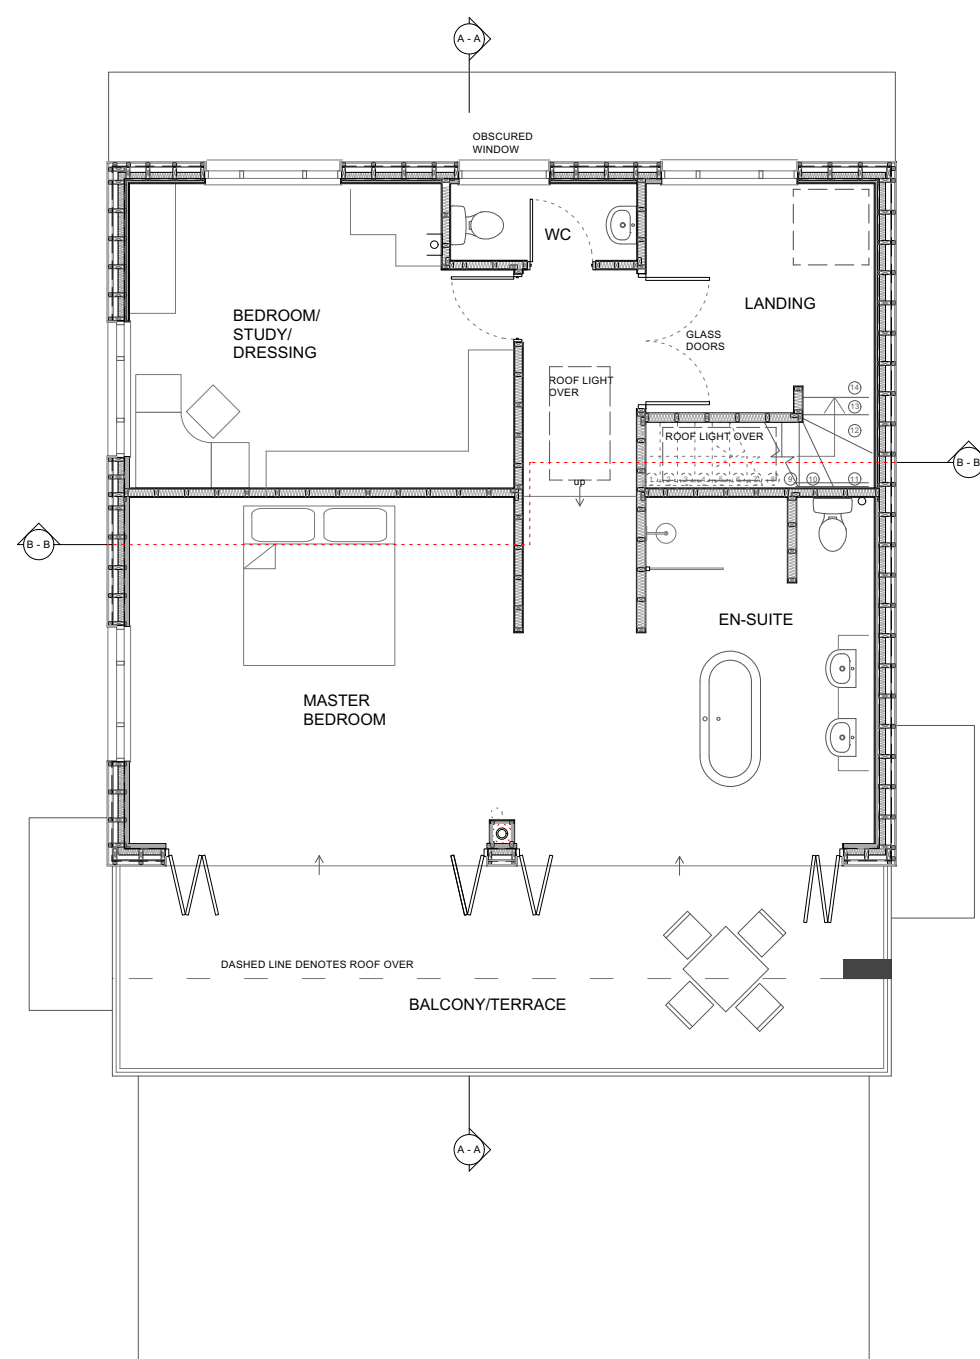

PROPOSED SECOND FLOOR PLAN
1:100 @ A1

NOTE: FLOOR PLAN DRAWINGS ARE
BASED ON FLOOR PLAN
PHOTOGRAPHS AND DIMENSIONS
PROVIDE BY THE CLIENT. ALL
DIMENSIONS TO BE CHECKED AND
CONFIRMED ON SITE.

4 Gloucester Passage, Brighton BN1 4AS
e: studio@sticklandwright.co.uk
t: 01273 964051
Company registered in England No. 11222477


Disclaimer:
This drawing is the copyright of Stickland Wright Ltd. and
may not be reproduced or used except by written
permission.
Figured dimensions to have precedence over scaling.
Check all site dimensions prior to fabrication. Refer any
discrepancies found to Stickland Wright.

Revisions:

E	2021-09-16	REVISED FLOOR PLANS AND ELEVATIONS - FOR COMMENTS TO CLIENT

Checked

SCALE BAR 1:100 @ A1
1:100 1m 2 3 4 5 6

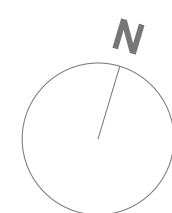

Dwg No. 21009-P-107-E

Drawing Title Floor Plans, Elevations & Sections
Address 14 Davenport Road
Client Tim Johnson
Scale 1:100 @ A1
Stage Planning
Drawn by sb
Checked by ns



architecture +
interiors
www.sticklandwright.co.uk