



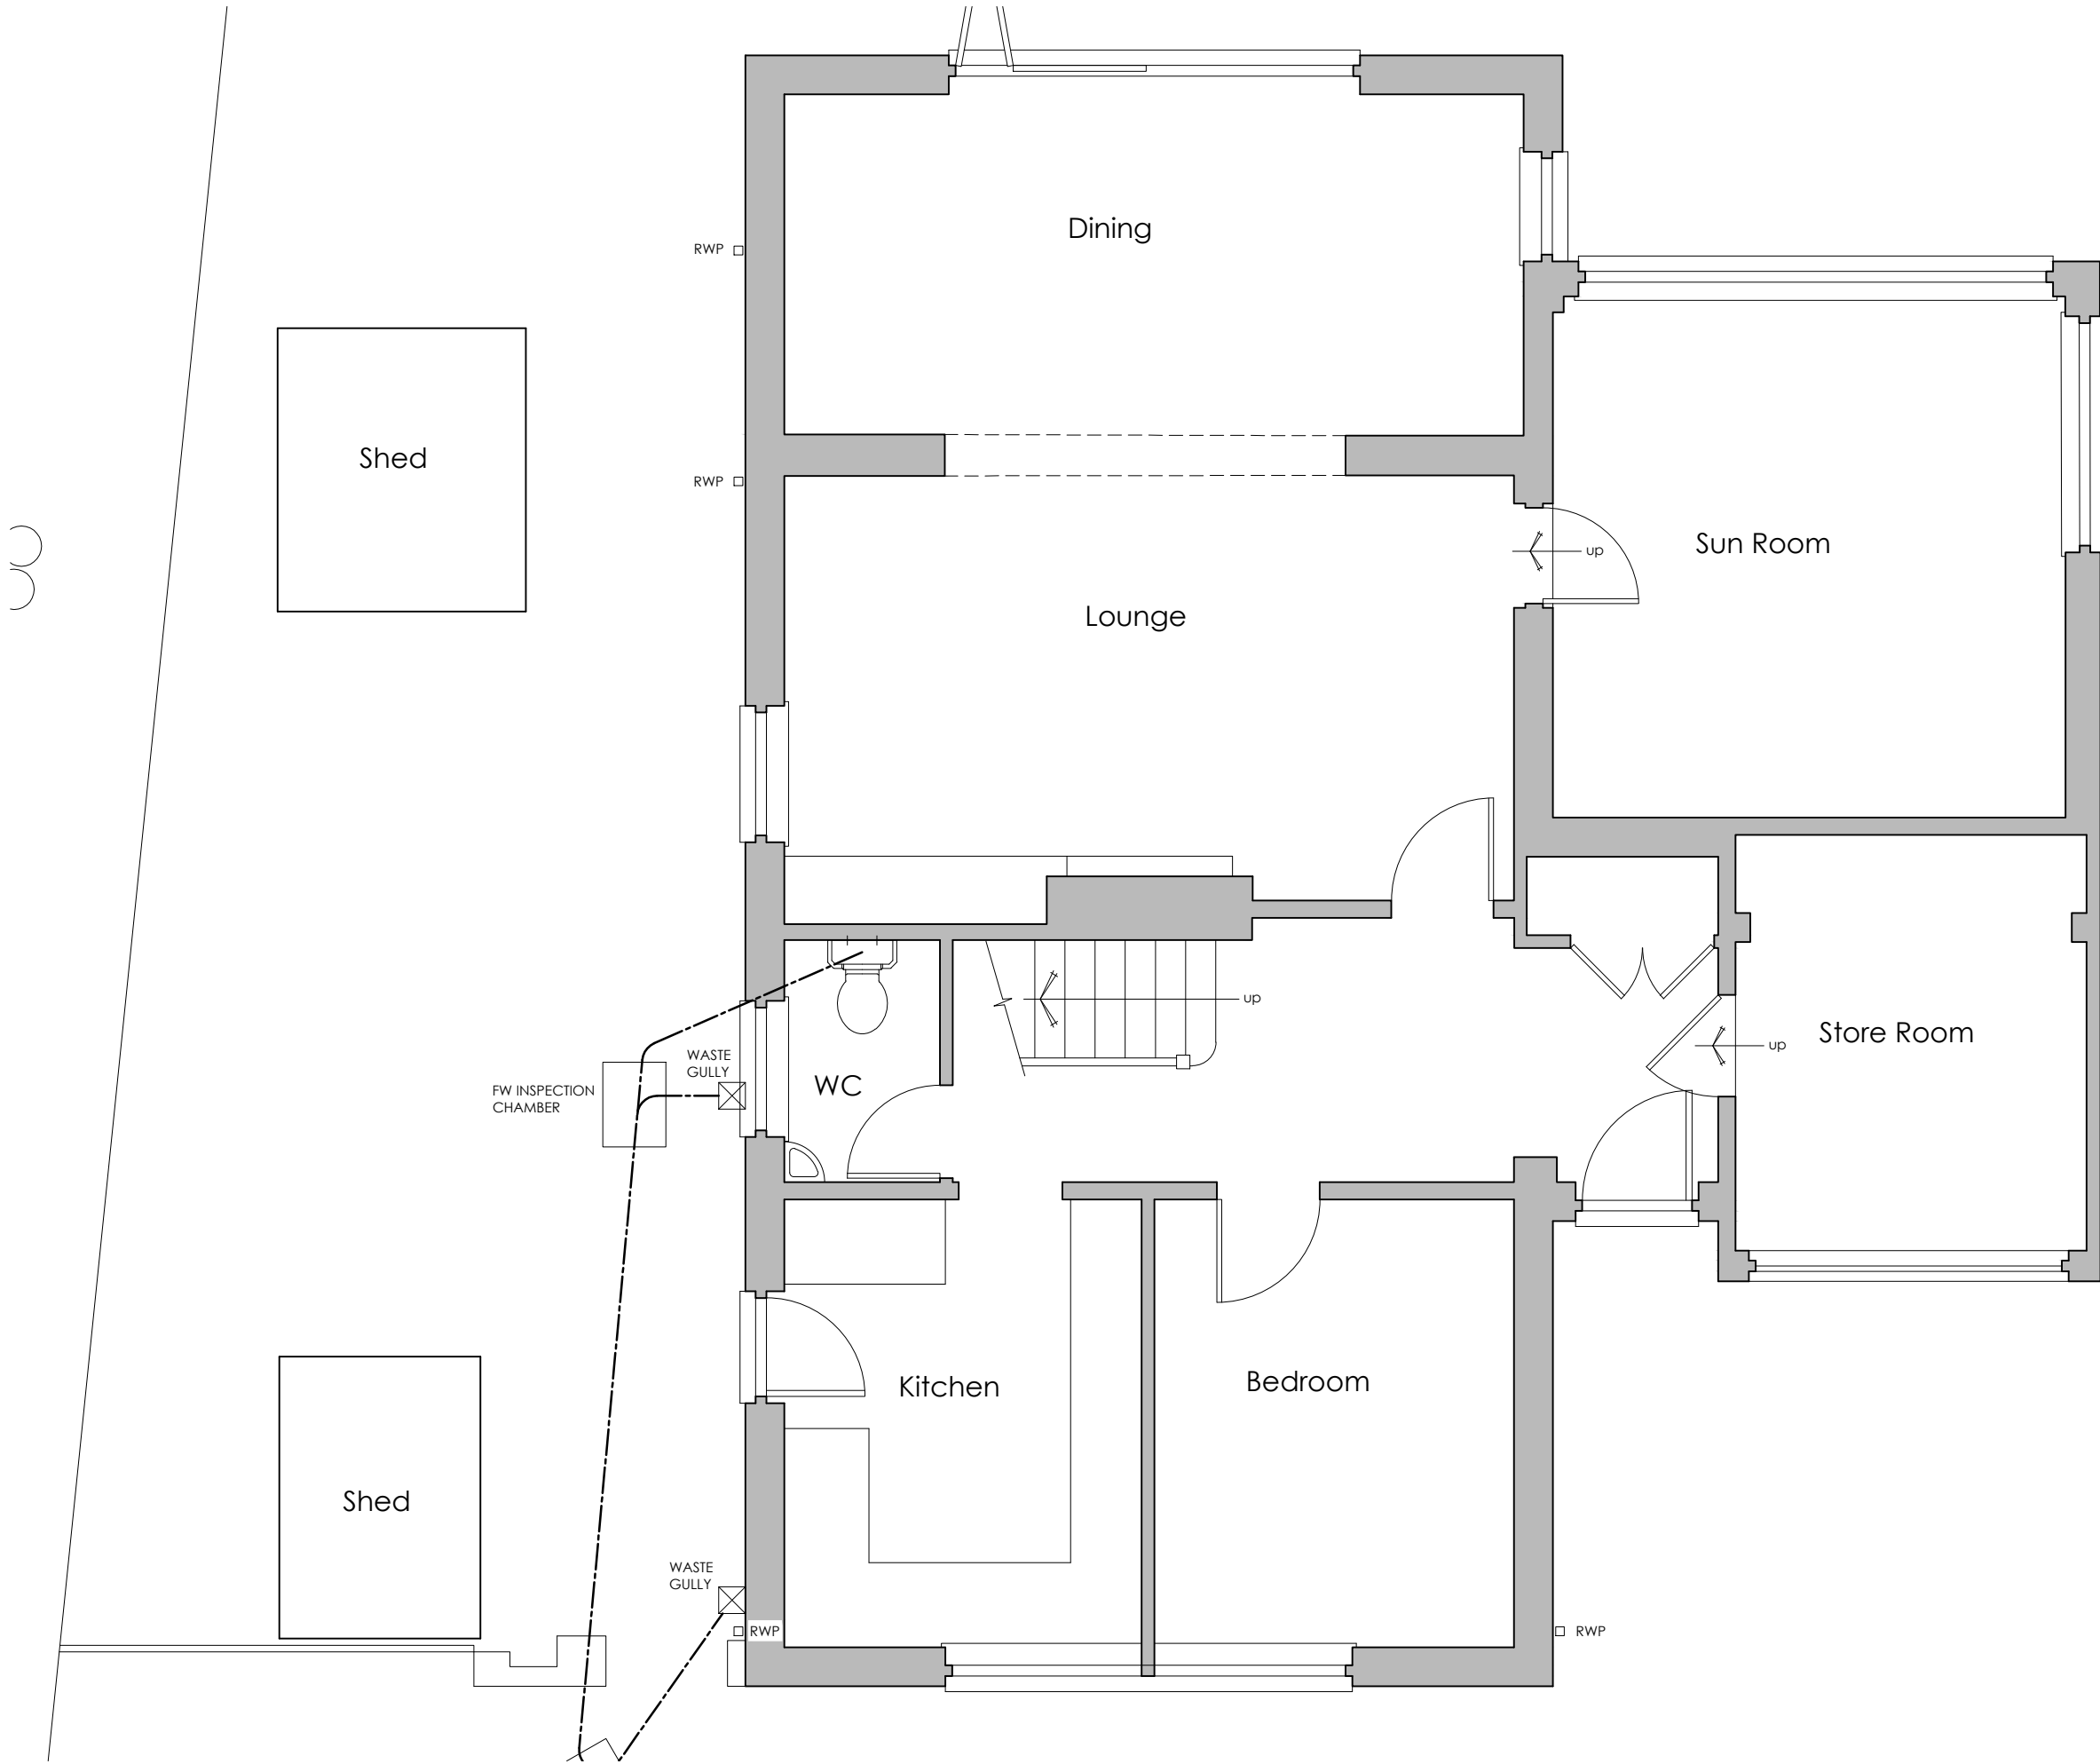


This drawing is the Copyright of Richard Mazillius and may not be altered or reproduced in any way without written permission of Richard Mazillius.

Written dimensions supersede scaled dimensions. All dimensions to be checked on site by the Contractor before commencement of the works or before components are fabricated.

This drawing is to be used only for the purposes intended and as described in the drawing title box.

This drawing to be read in conjunction with all other project drawings, including other appointed Consultant drawings as applicable to the project.

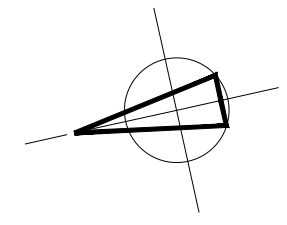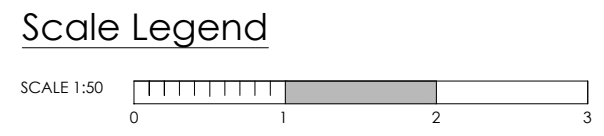

Revision	Date	Description
 Richard Mazillius Architecture		
1 Kings Road, Binstead, Ryde, Isle of Wight, PO33 3RX tel: 01983 616352 mobile: 07881 651766 e-mail: info@richardmazillius.co.uk		
Client	Mr & Mrs K Knight	
Project	52 Downview Road Felpham Hampshire PO22 8HH	
Drawing Title		
EXISTING GROUND FLOOR PLAN		
Scale	Date	Drawn
1:50 @ A3	Aug 2018	rmm
Project No.	Drawing No.	Revision
18074	102	

This drawing is the copyright of Richard Mazillius