


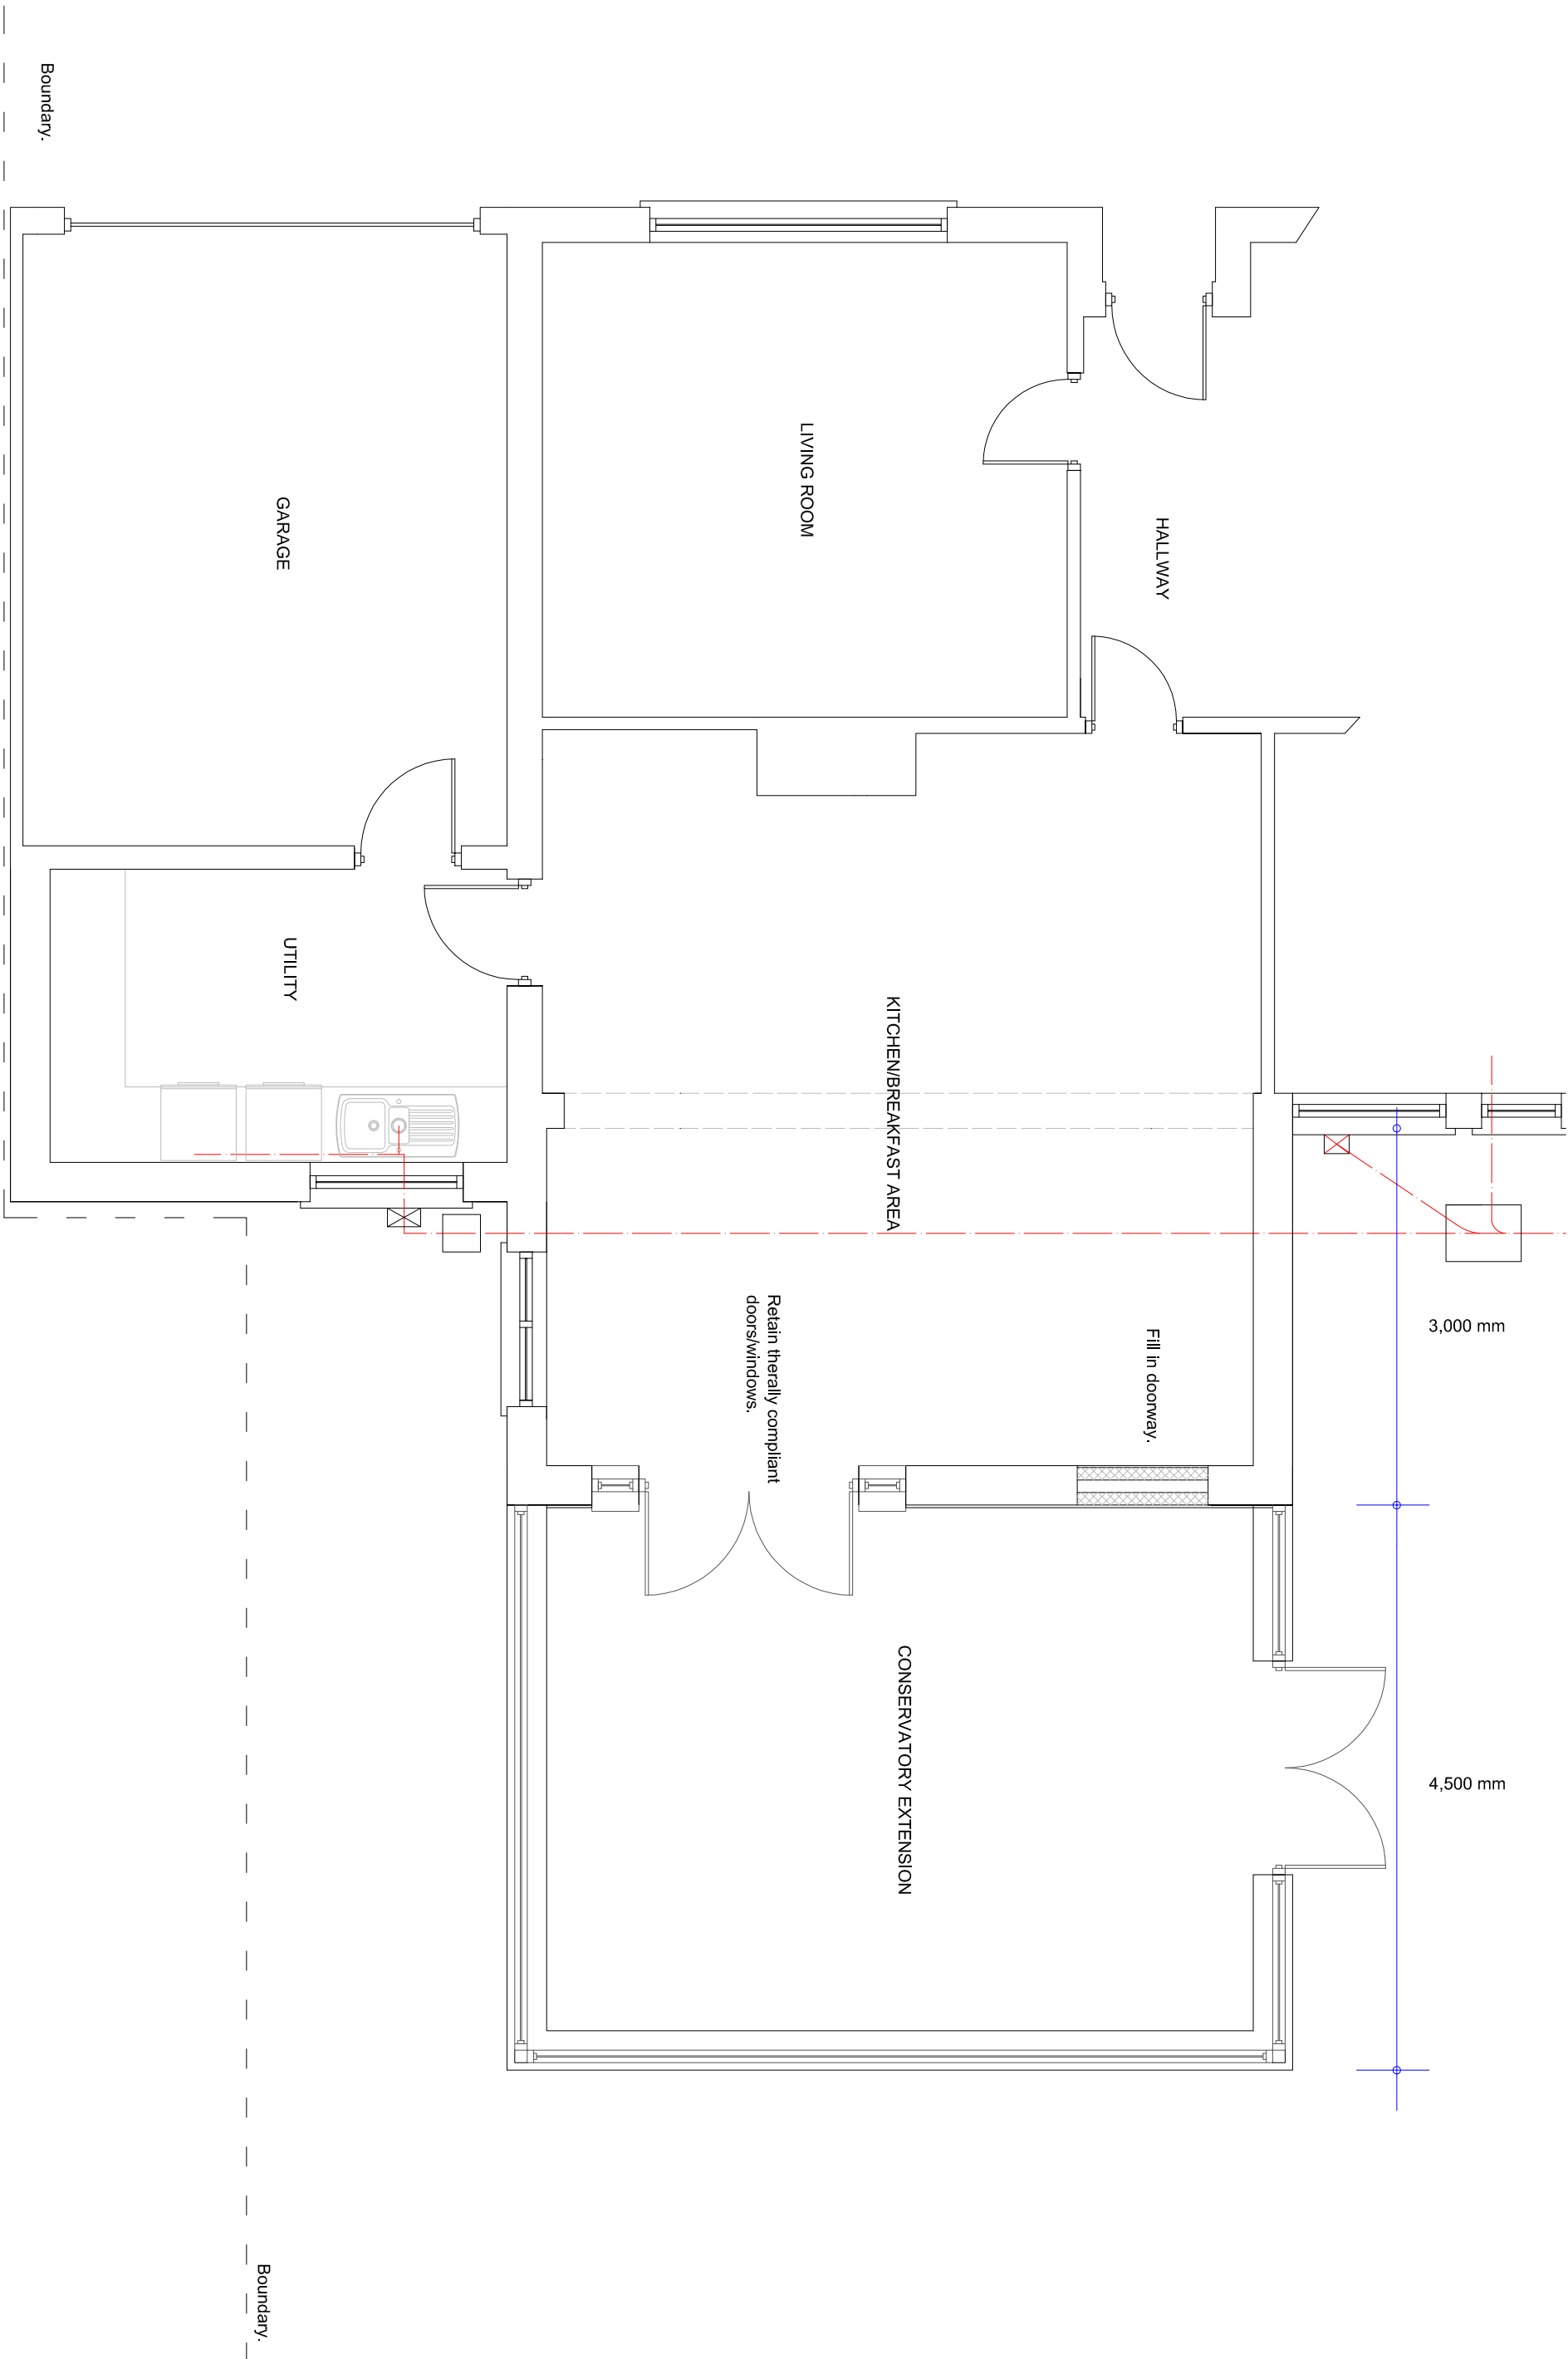

PROPOSED GROUND FLOOR PLAN

Scale 1:50 on A3

SUSSEX BUILDING CONSULTANCY LIMITED	
5 DRAKE PARK, FELPHAM, BOGNOR REGIS, WEST SUSSEX.	
SCALE - 1/50 REV - A DATE - 27/09/2021	
	3 NORTHCOTE ROAD BOGNOR REGIS PO21 5LZ TEL/FAX - (01243) 861379

