




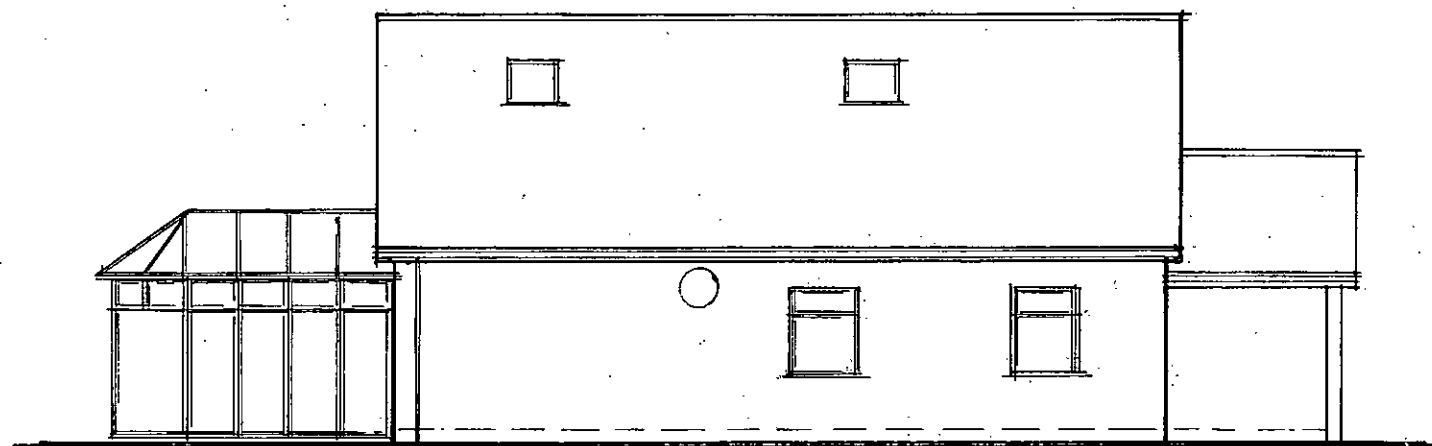


Proposed Southeast Elevation

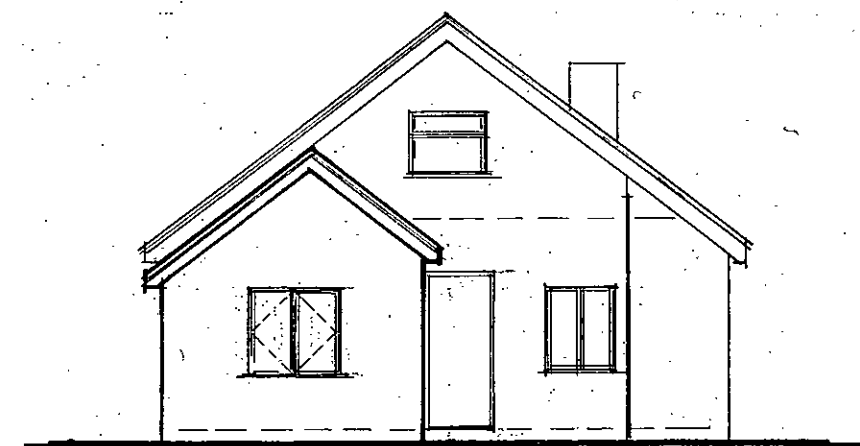

Proposed Northeast Elevation

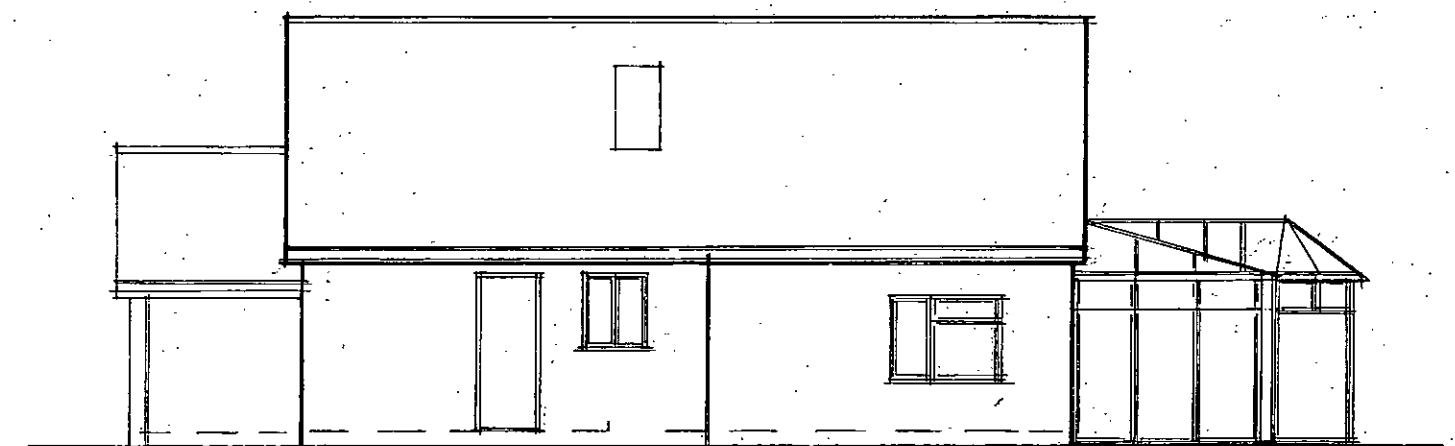

Proposed Northwest Elevation

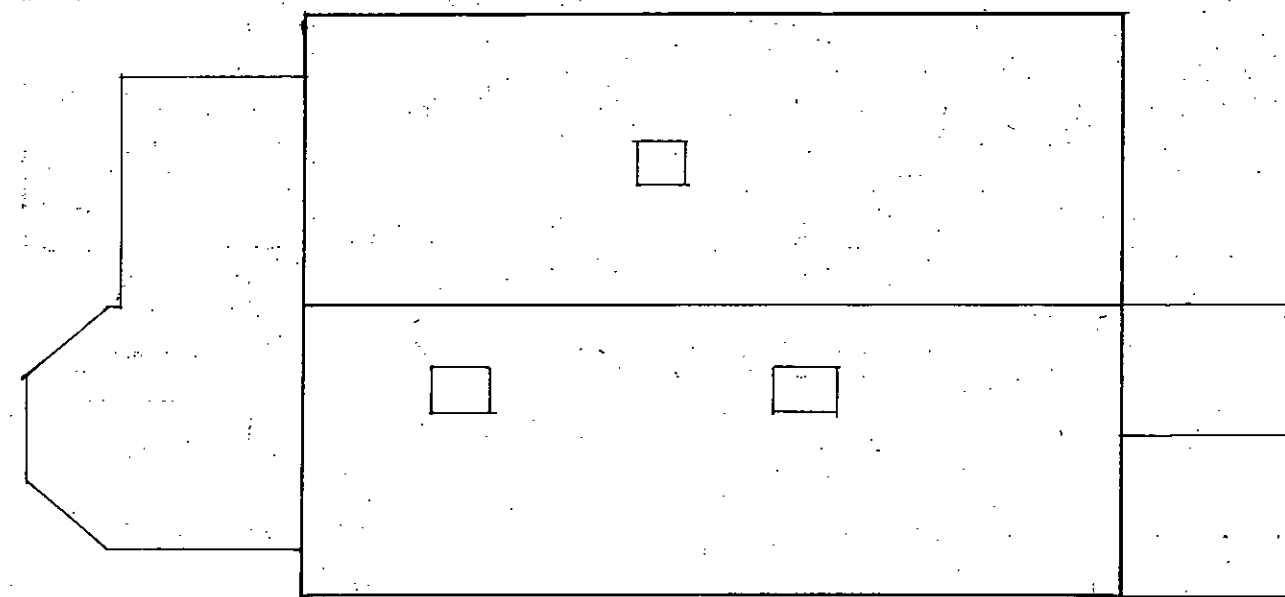

Proposed Roof Plan

Sussex Building Surveyors Ltd
20 St Andrews Road, Worthing, West Sussex.

9 Rife Way, Bognor Regis, West Sussex.

**Proposed
Extension.**

Scale: 1:100.

Paper: A3

**Proposed Elevations &
Roof Plan.**

Date: January 2013.

Dwg No.: SBS/128/05A

All dimensions to be checked on site.
Do not scale except for planning purposes.