


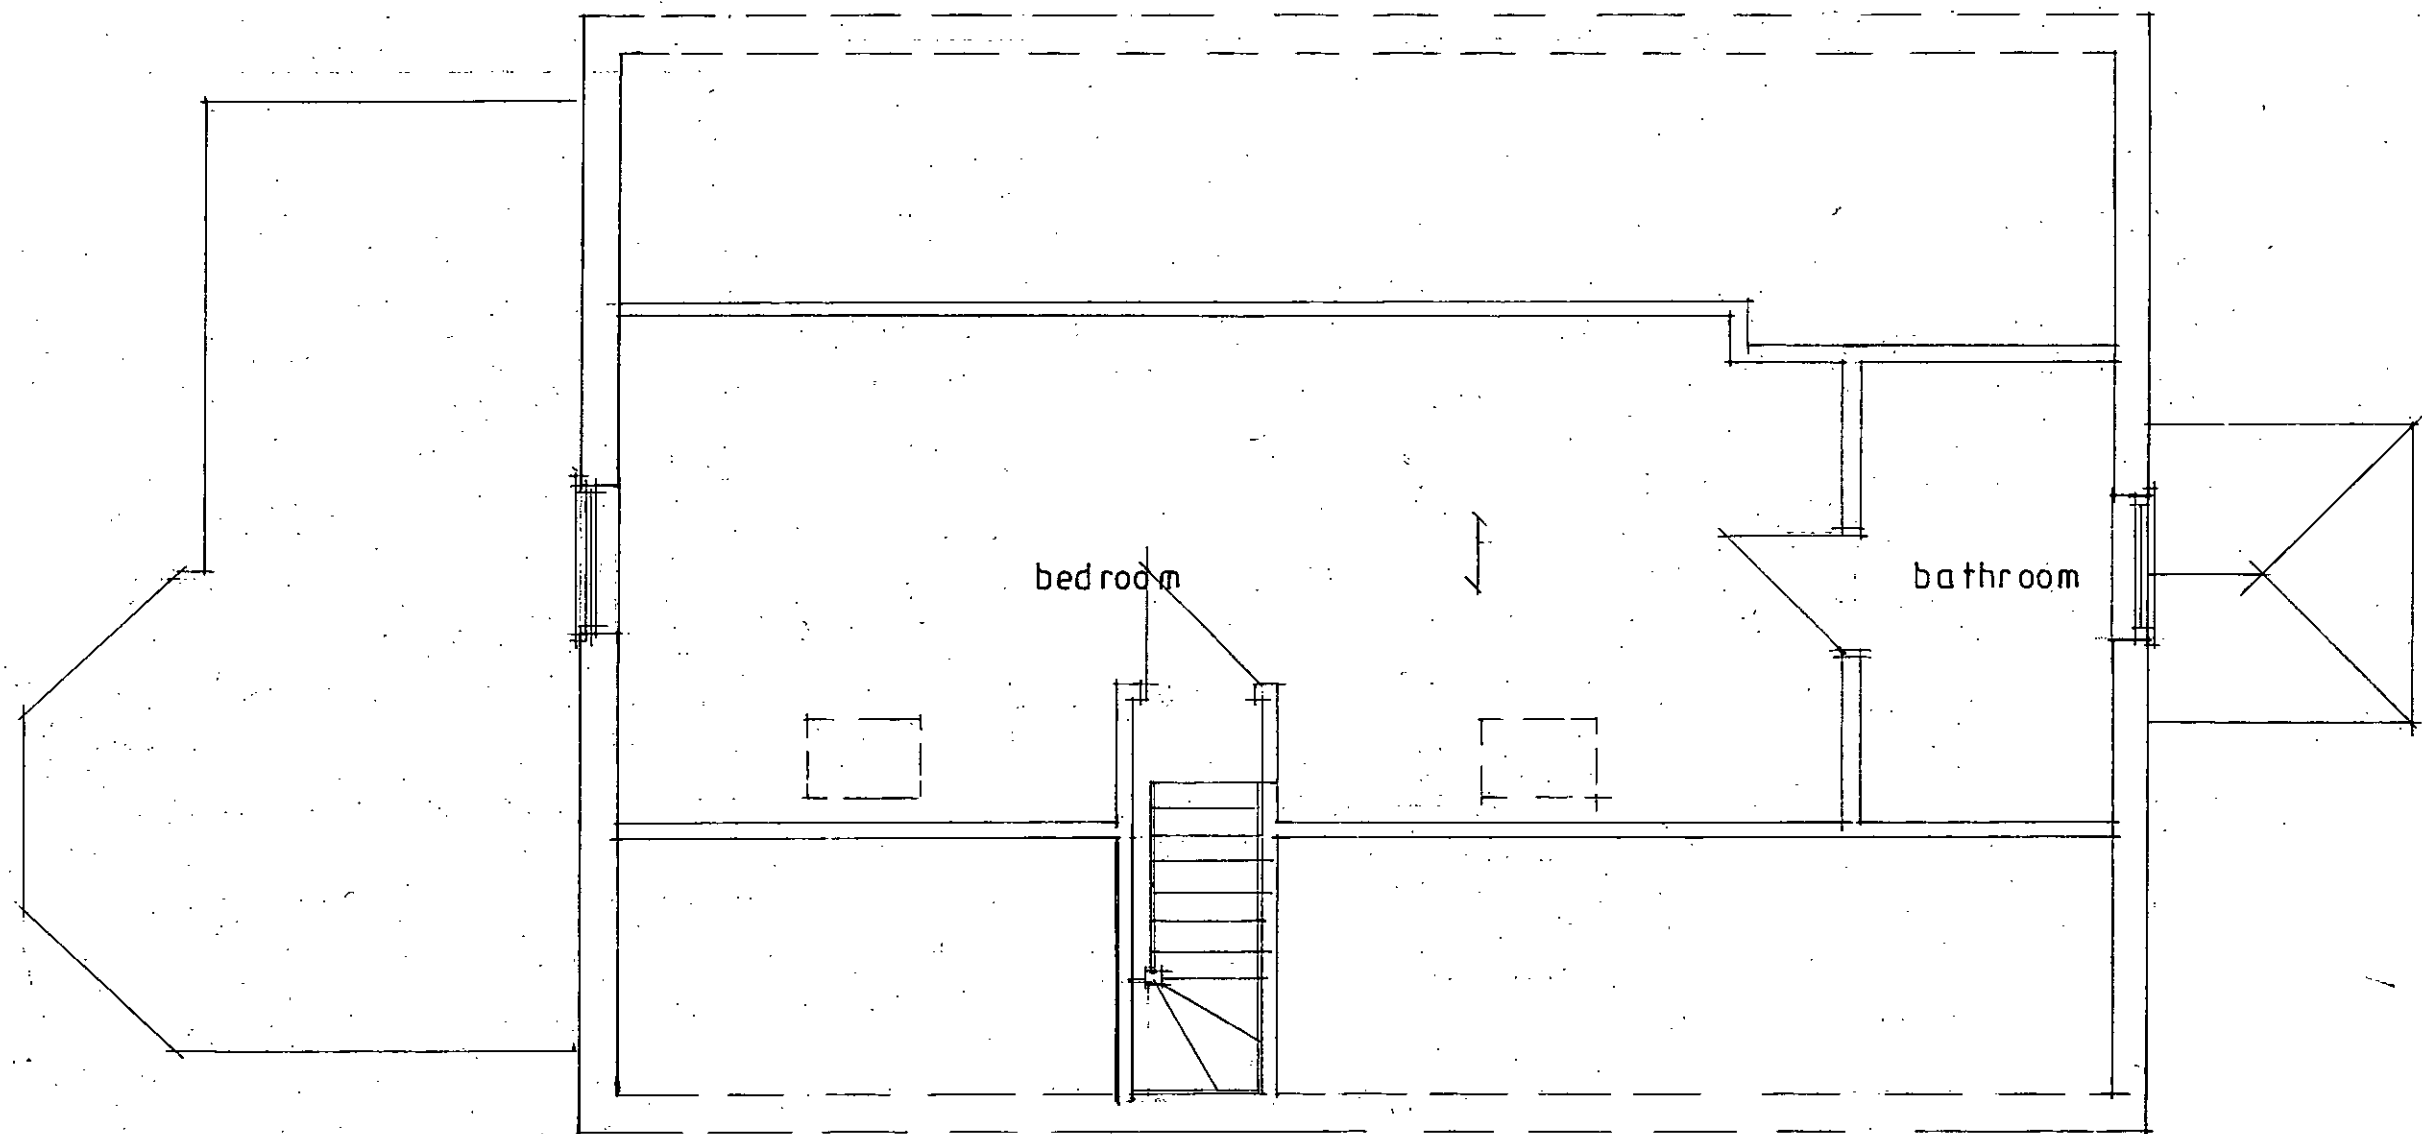

Existing First Floor Plan

**Sussex Building
Surveyors Ltd**
20 St Andrews Road,
Worthing, West Sussex.

Tel : 01903 529583

9 Rife Way,
Bognor Regis,
West Sussex.
PO22 7BN

Proposed Extension.

Existing First Floor Plan.

Scale: 1:50.

Paper: A3

Date: January 2013.

Drg No.: SBS/128/02

All dimensions to be checked on site.
Do not scale except for planning purposes.