


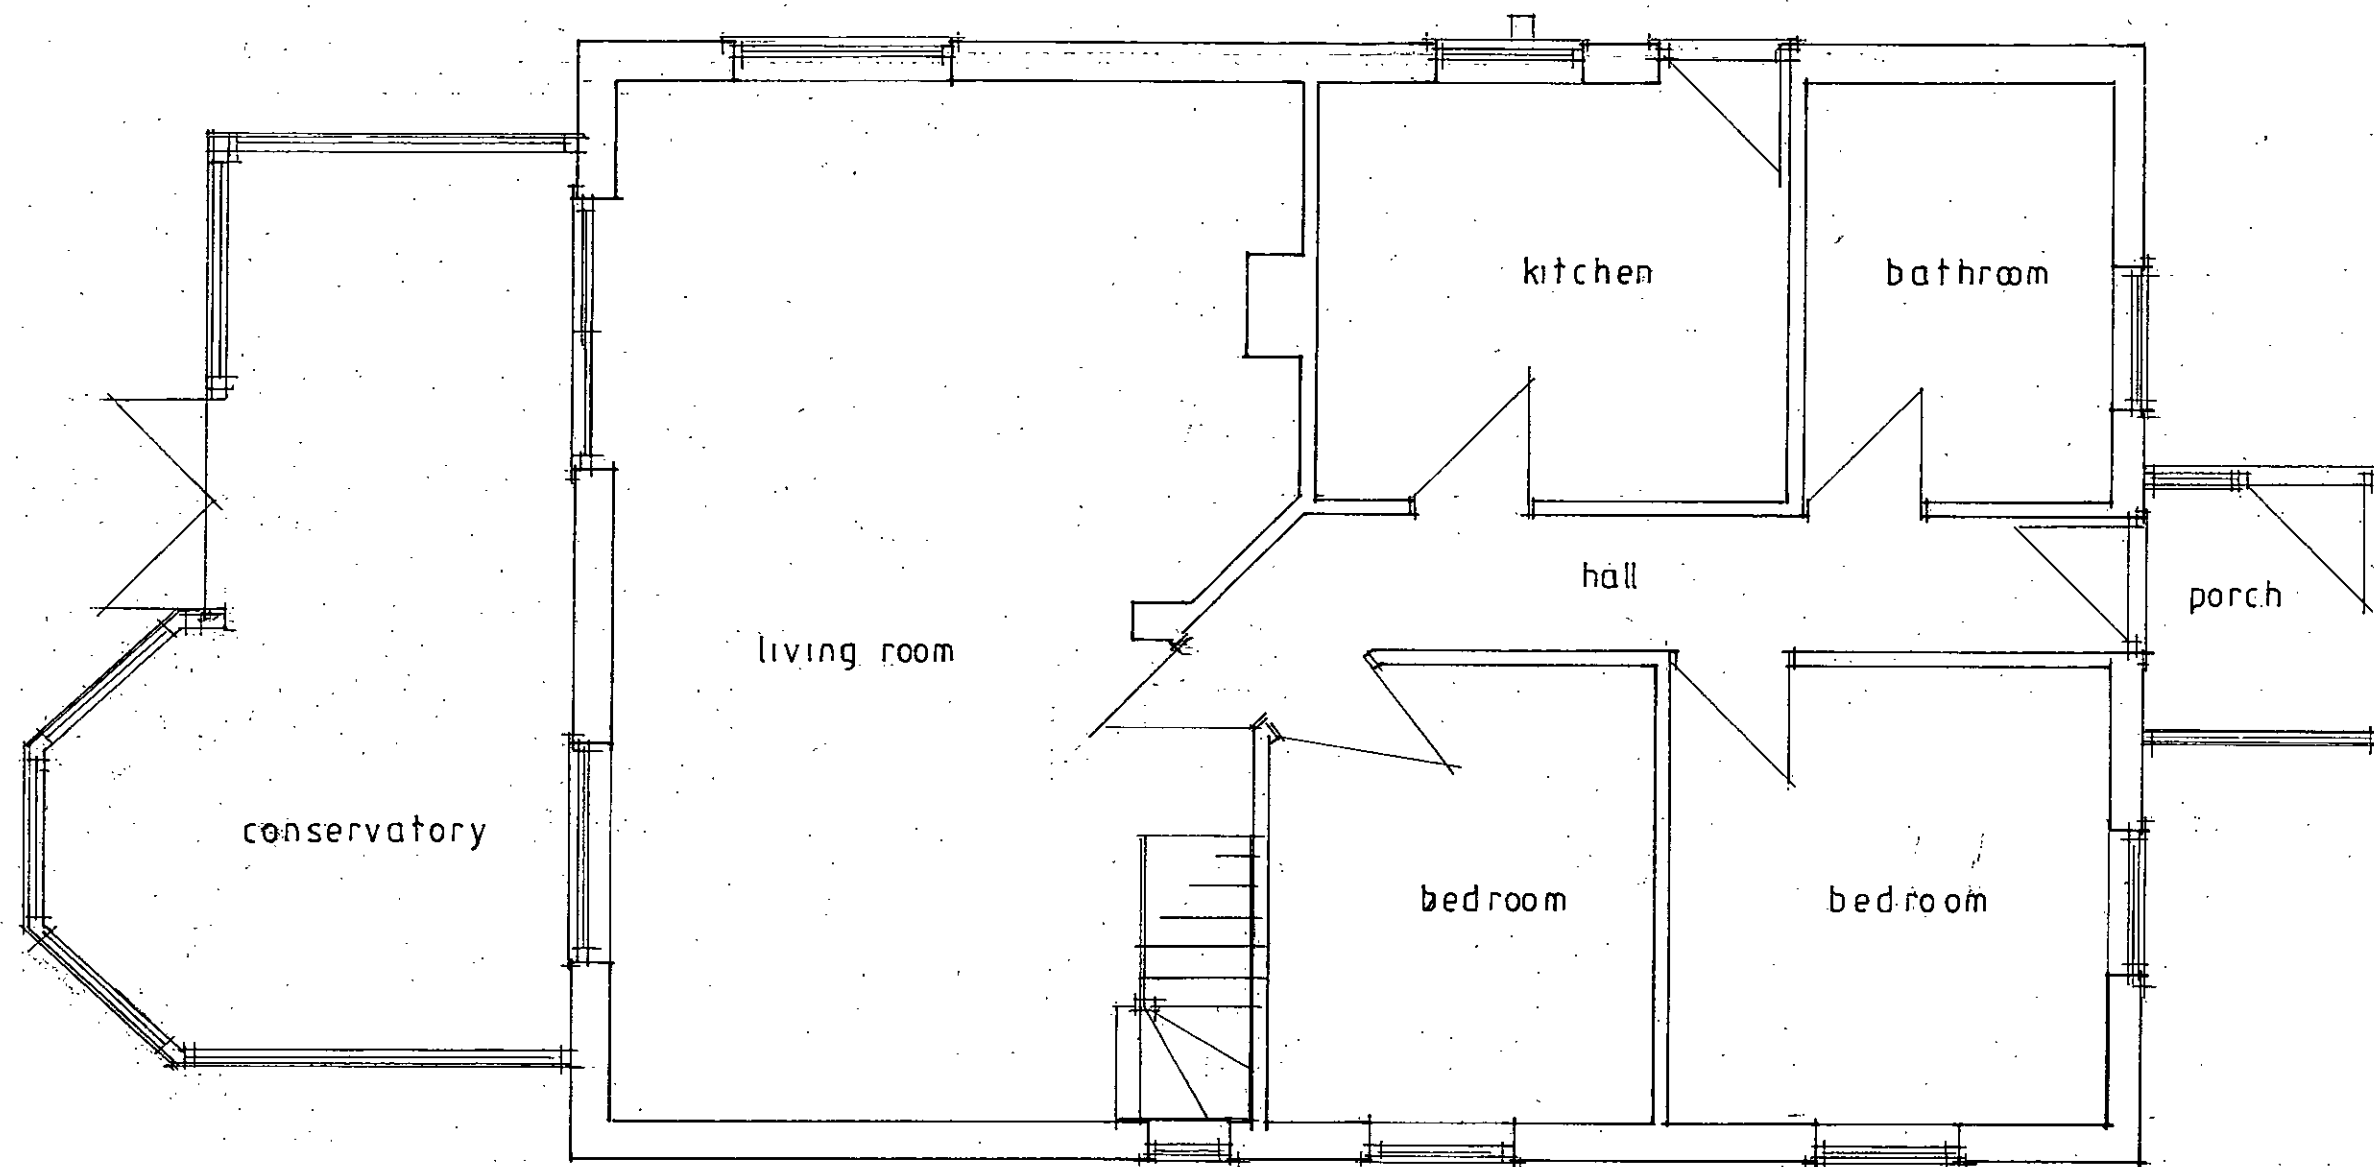

Existing Ground Floor Plan

**Sussex Building
Surveyors Ltd**
20 St Andrews Road,
Worthing, West Sussex.

Tel : 01903 529583

9 Rife Way,
Bognor Regis,
West Sussex.
PO22 7BN

Proposed Extension.

Existing Ground Floor Plan.

Scale: 1:50.

Paper: A3.

Date: January 2013.

Org No.: SBS/128/01

All dimensions to be checked on site.
Do not scale except for planning purposes.