



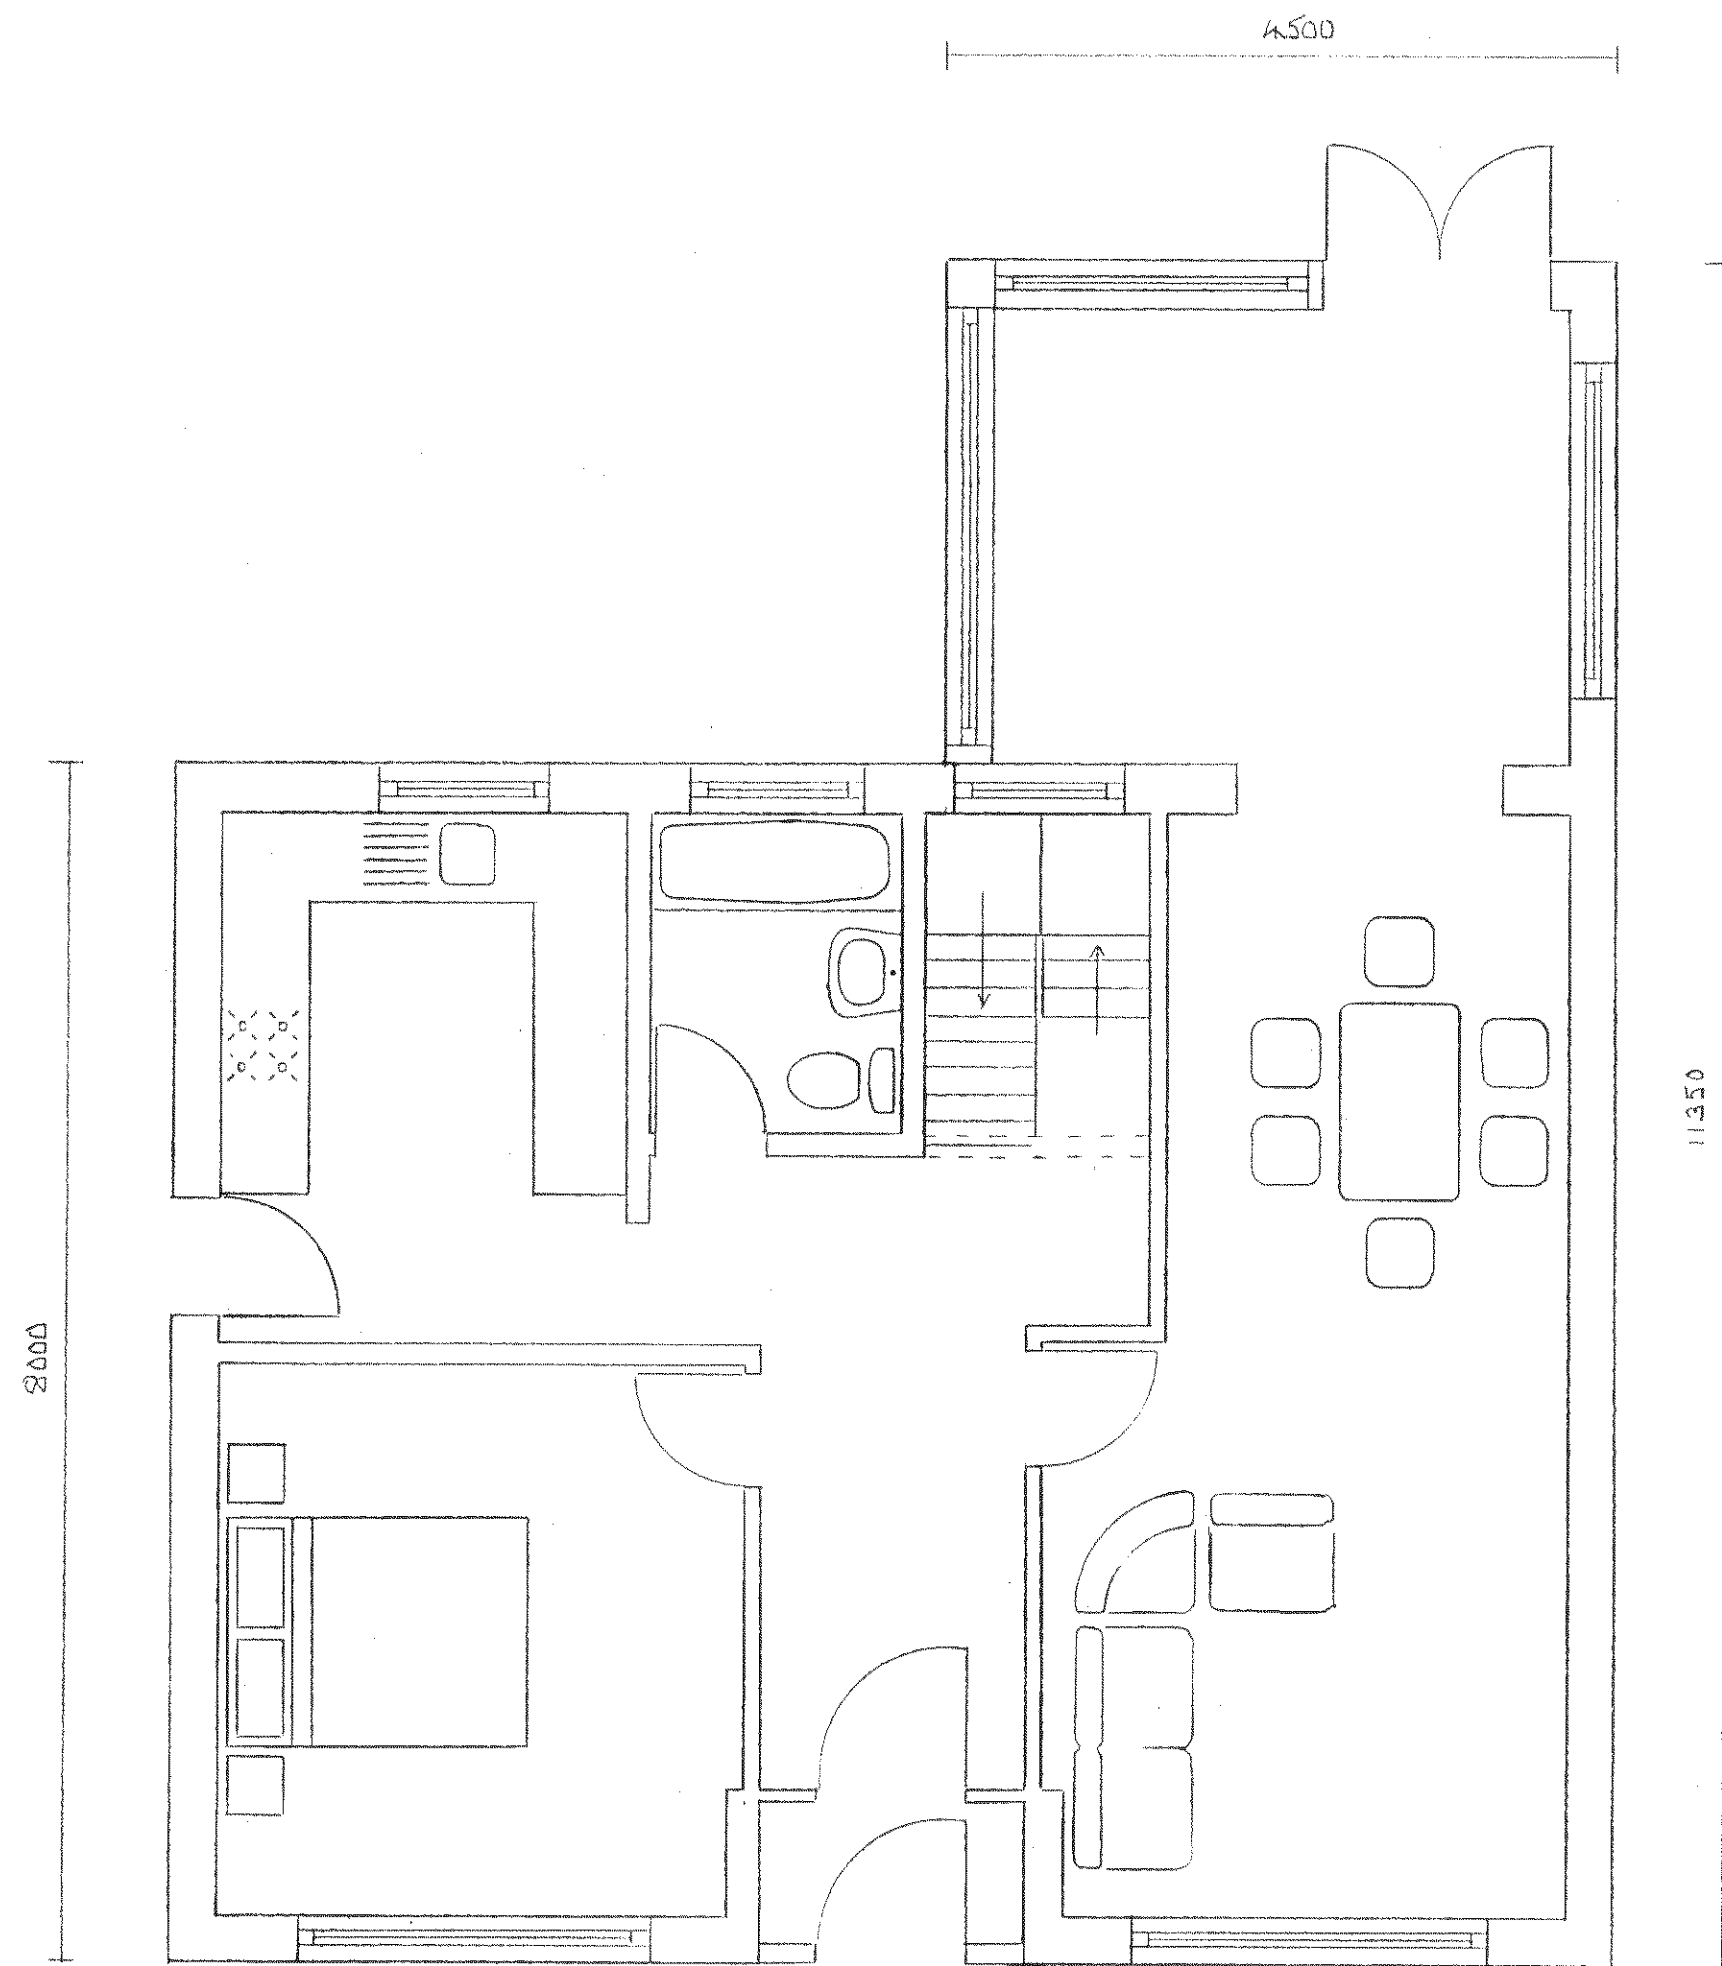

EXISTING GROUND FLOOR PLAN

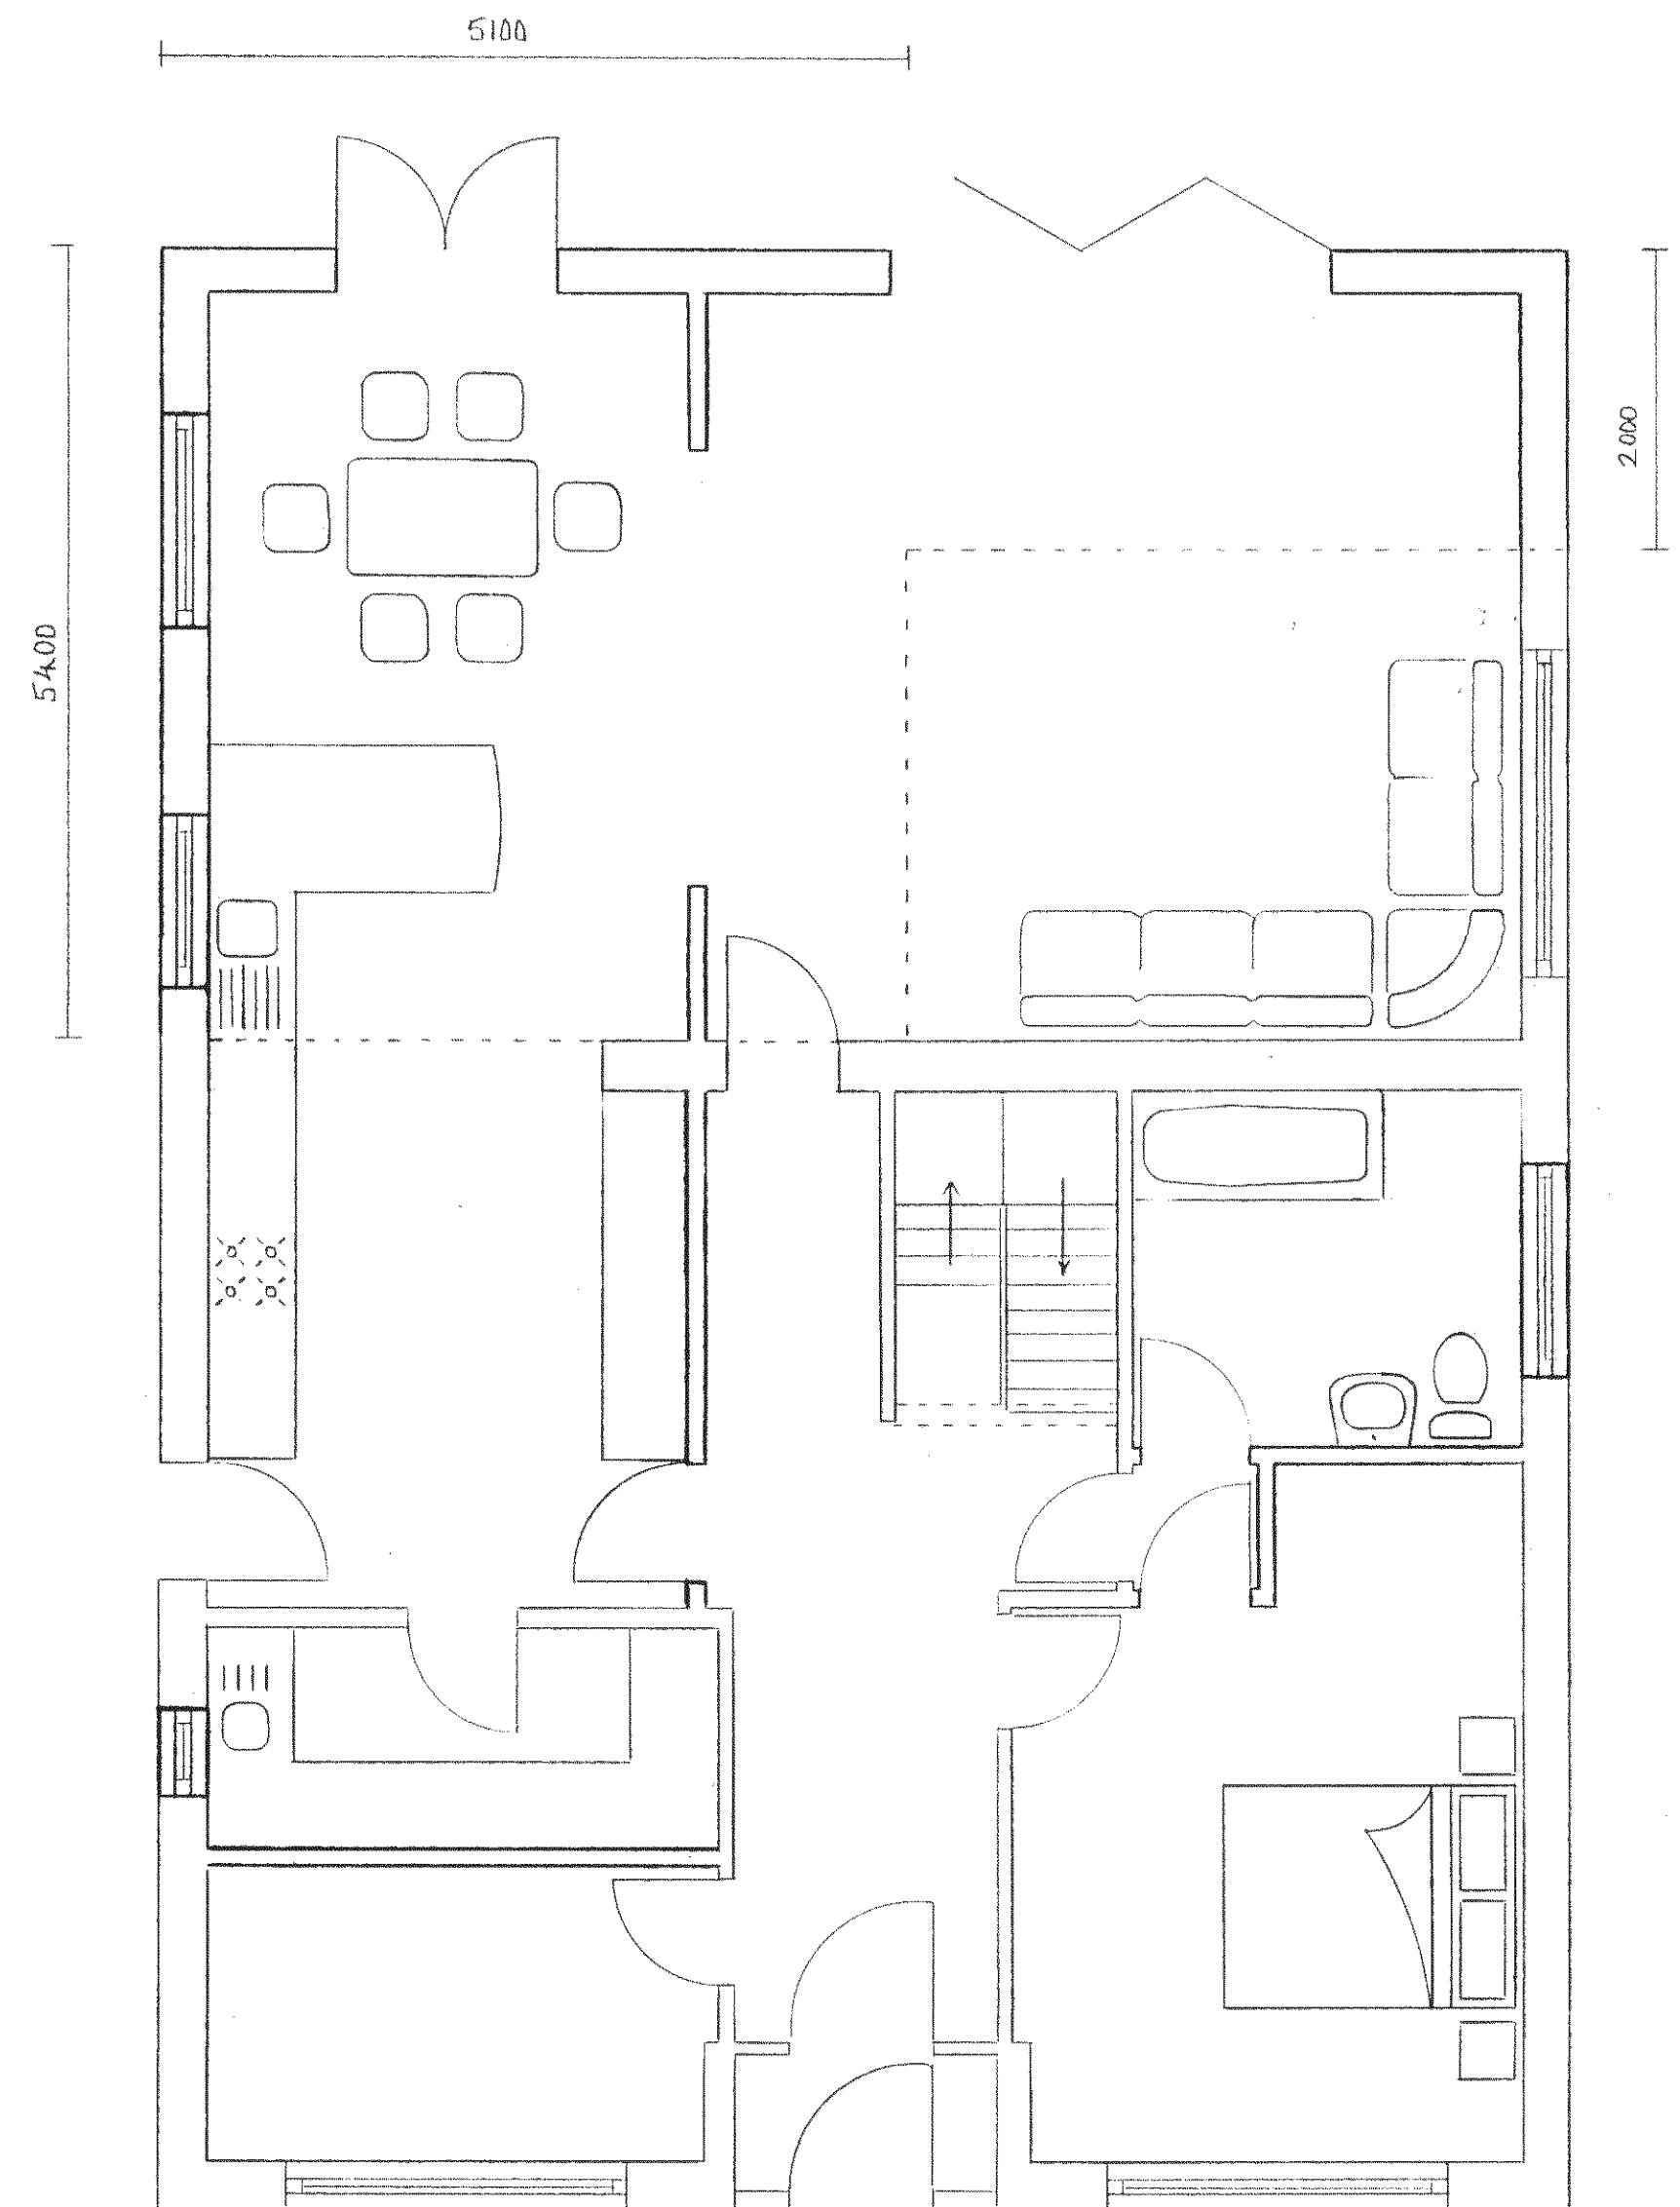

PROPOSED GROUND FLOOR PLAN

WOODHILL DESIGN & BUILD ~ 01243 850515  
 REF: 4 NEW BARN LANE, FELPHAM, PO22 8LP  
 PROPOSED REAR EXTENSION & SIDE DORMER WINDOWS  
 SCALE 1:50 @A2 DWG: GFPL01 DATE: 24/11/14