



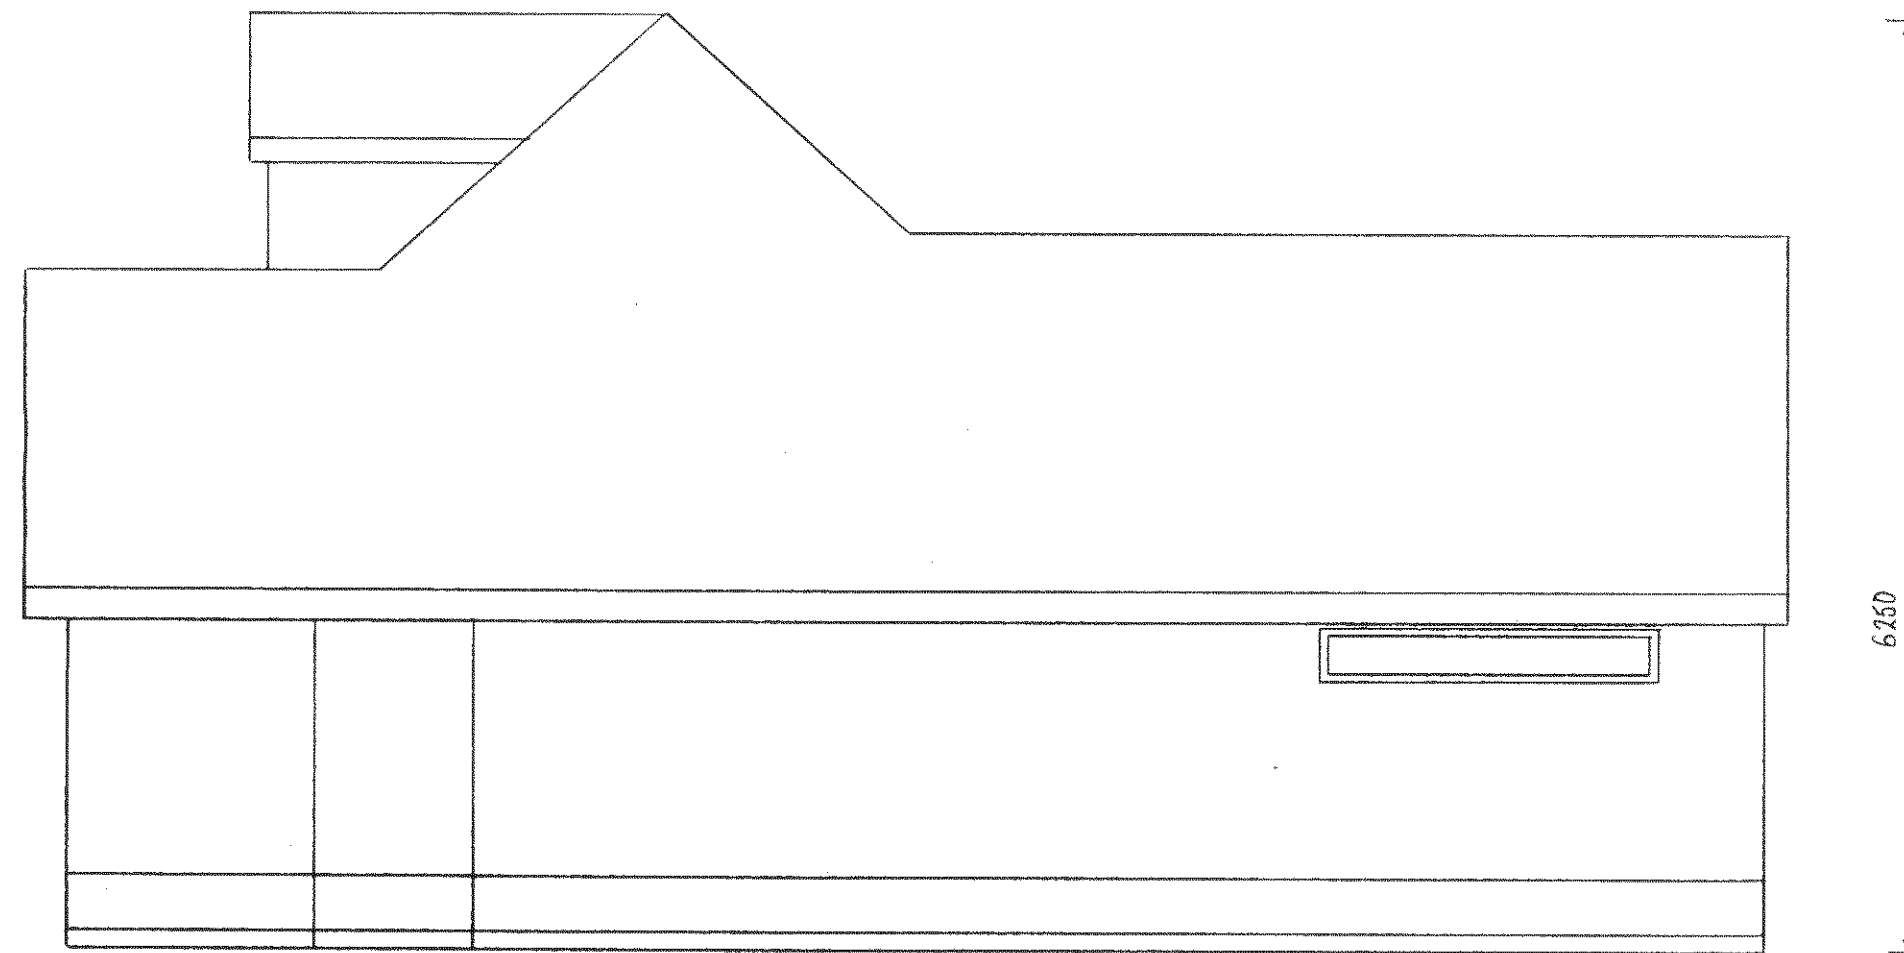

EXISTING SOUTH ELEVATION

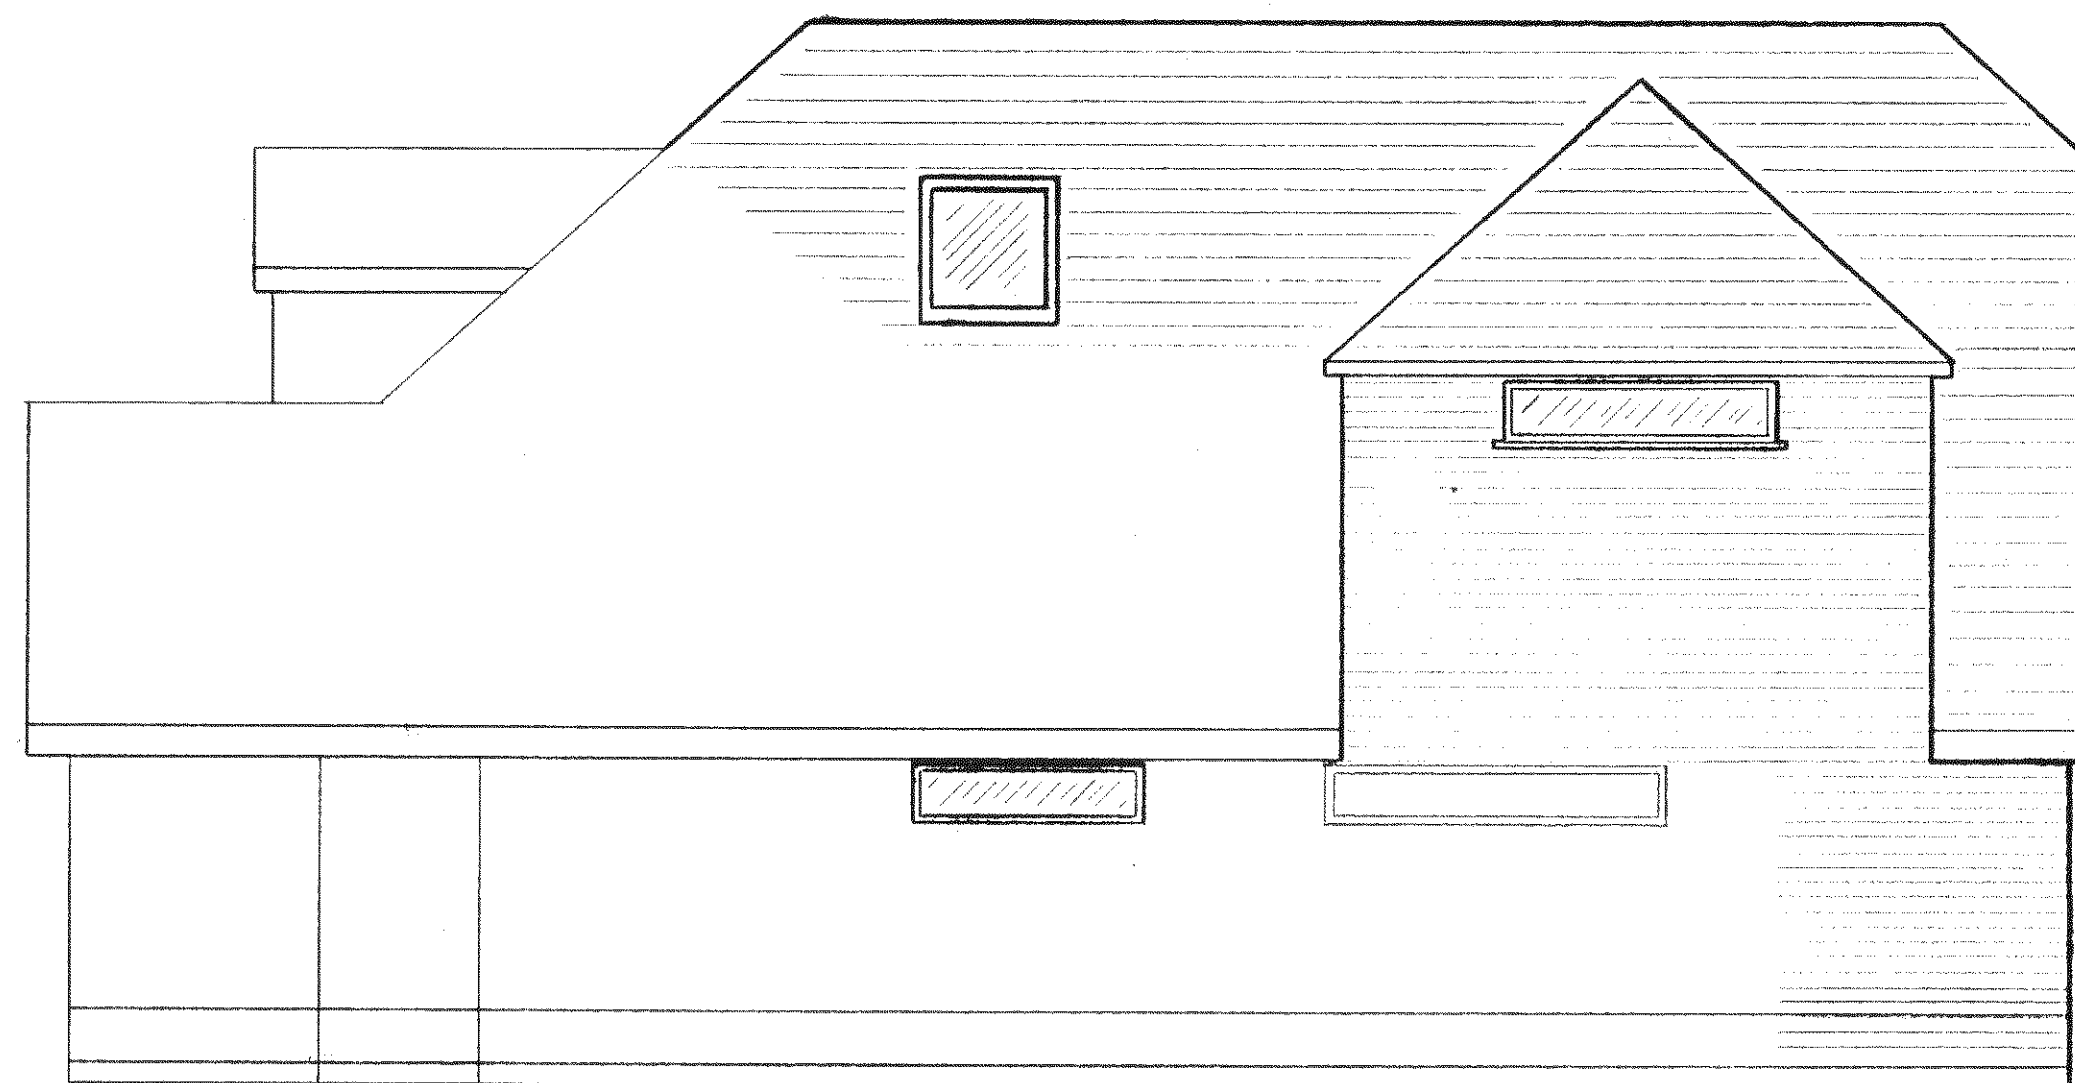

PROPOSED SOUTH ELEVATION

VELUX WINDOW OVER STAIRWAY.
HIGH LEVEL WINDOW IN GROUND
FLOOR BATHROOM AND FIRST
FLOOR BEDROOM.

WOODHILL DESIGN & BUILD ~ 01243 850515
REF: 4 NEW BARN LANE, FELPHAM, PO22 8LP
PROPOSED REAR EXTENSION & SIDE DORMER WINDOWS
SCALE 1:50 @ A2 DWG: SELEV01 DATE: 24/11/14