




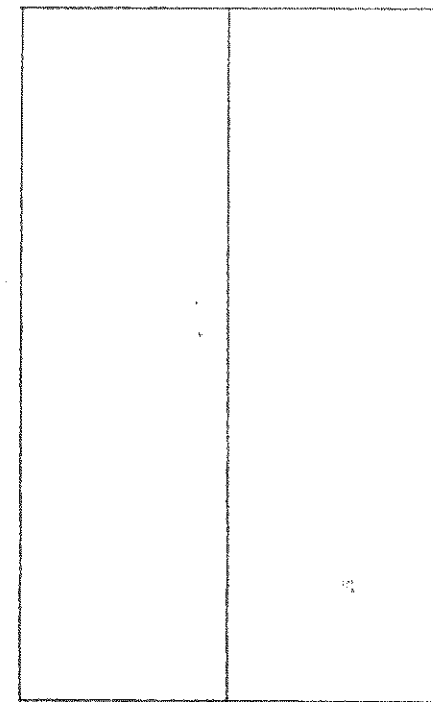

EXISTING PRE-CAST GARAGE TO BE REMOVED.

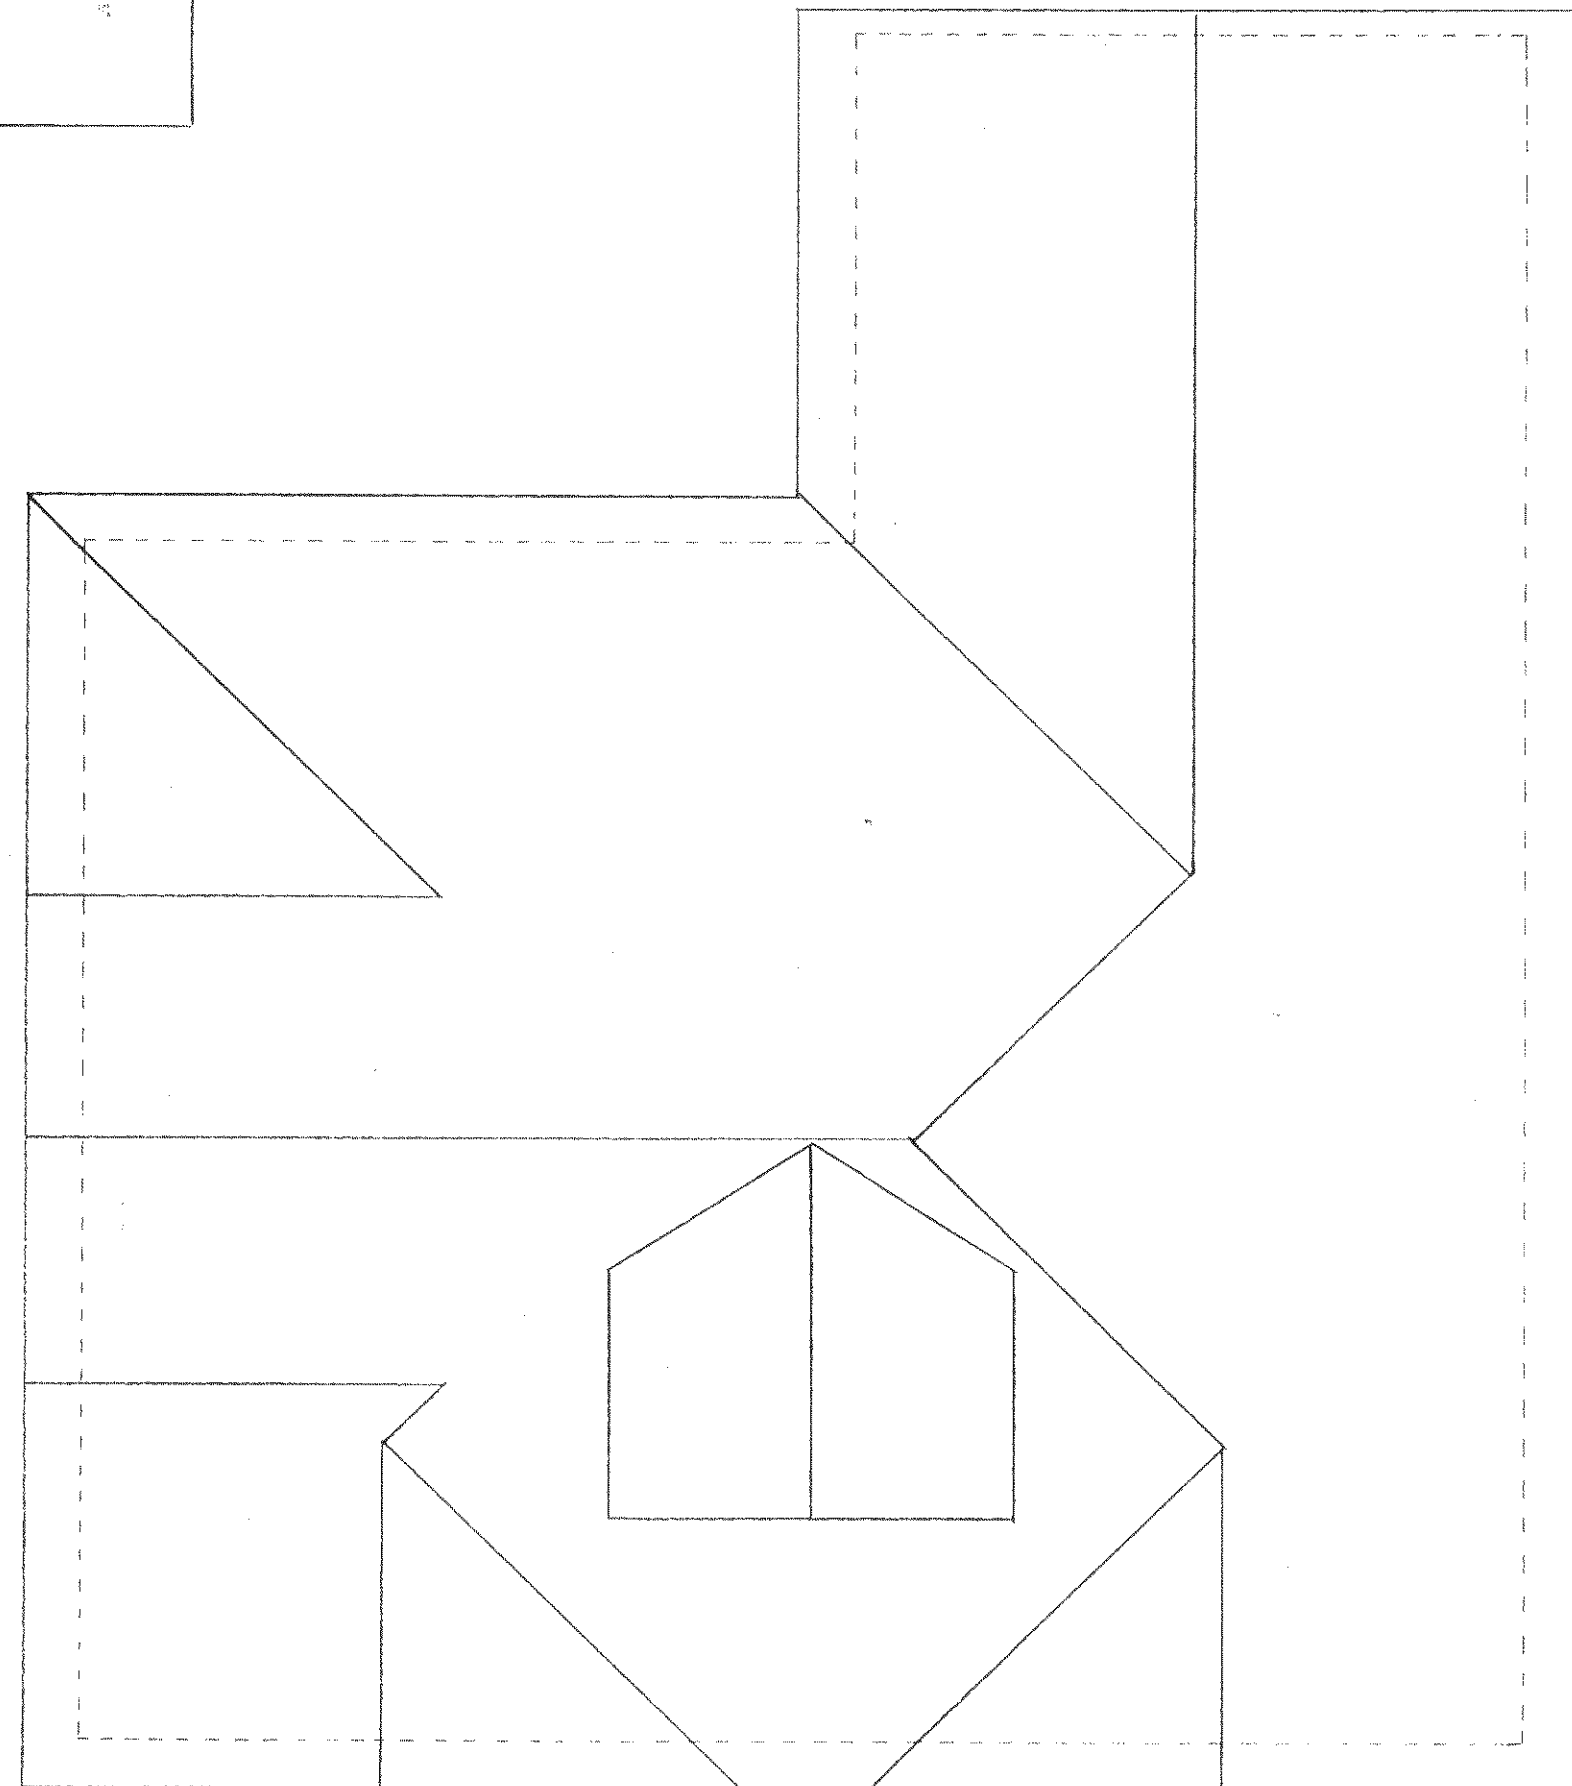

EXISTING ROOF PLAN

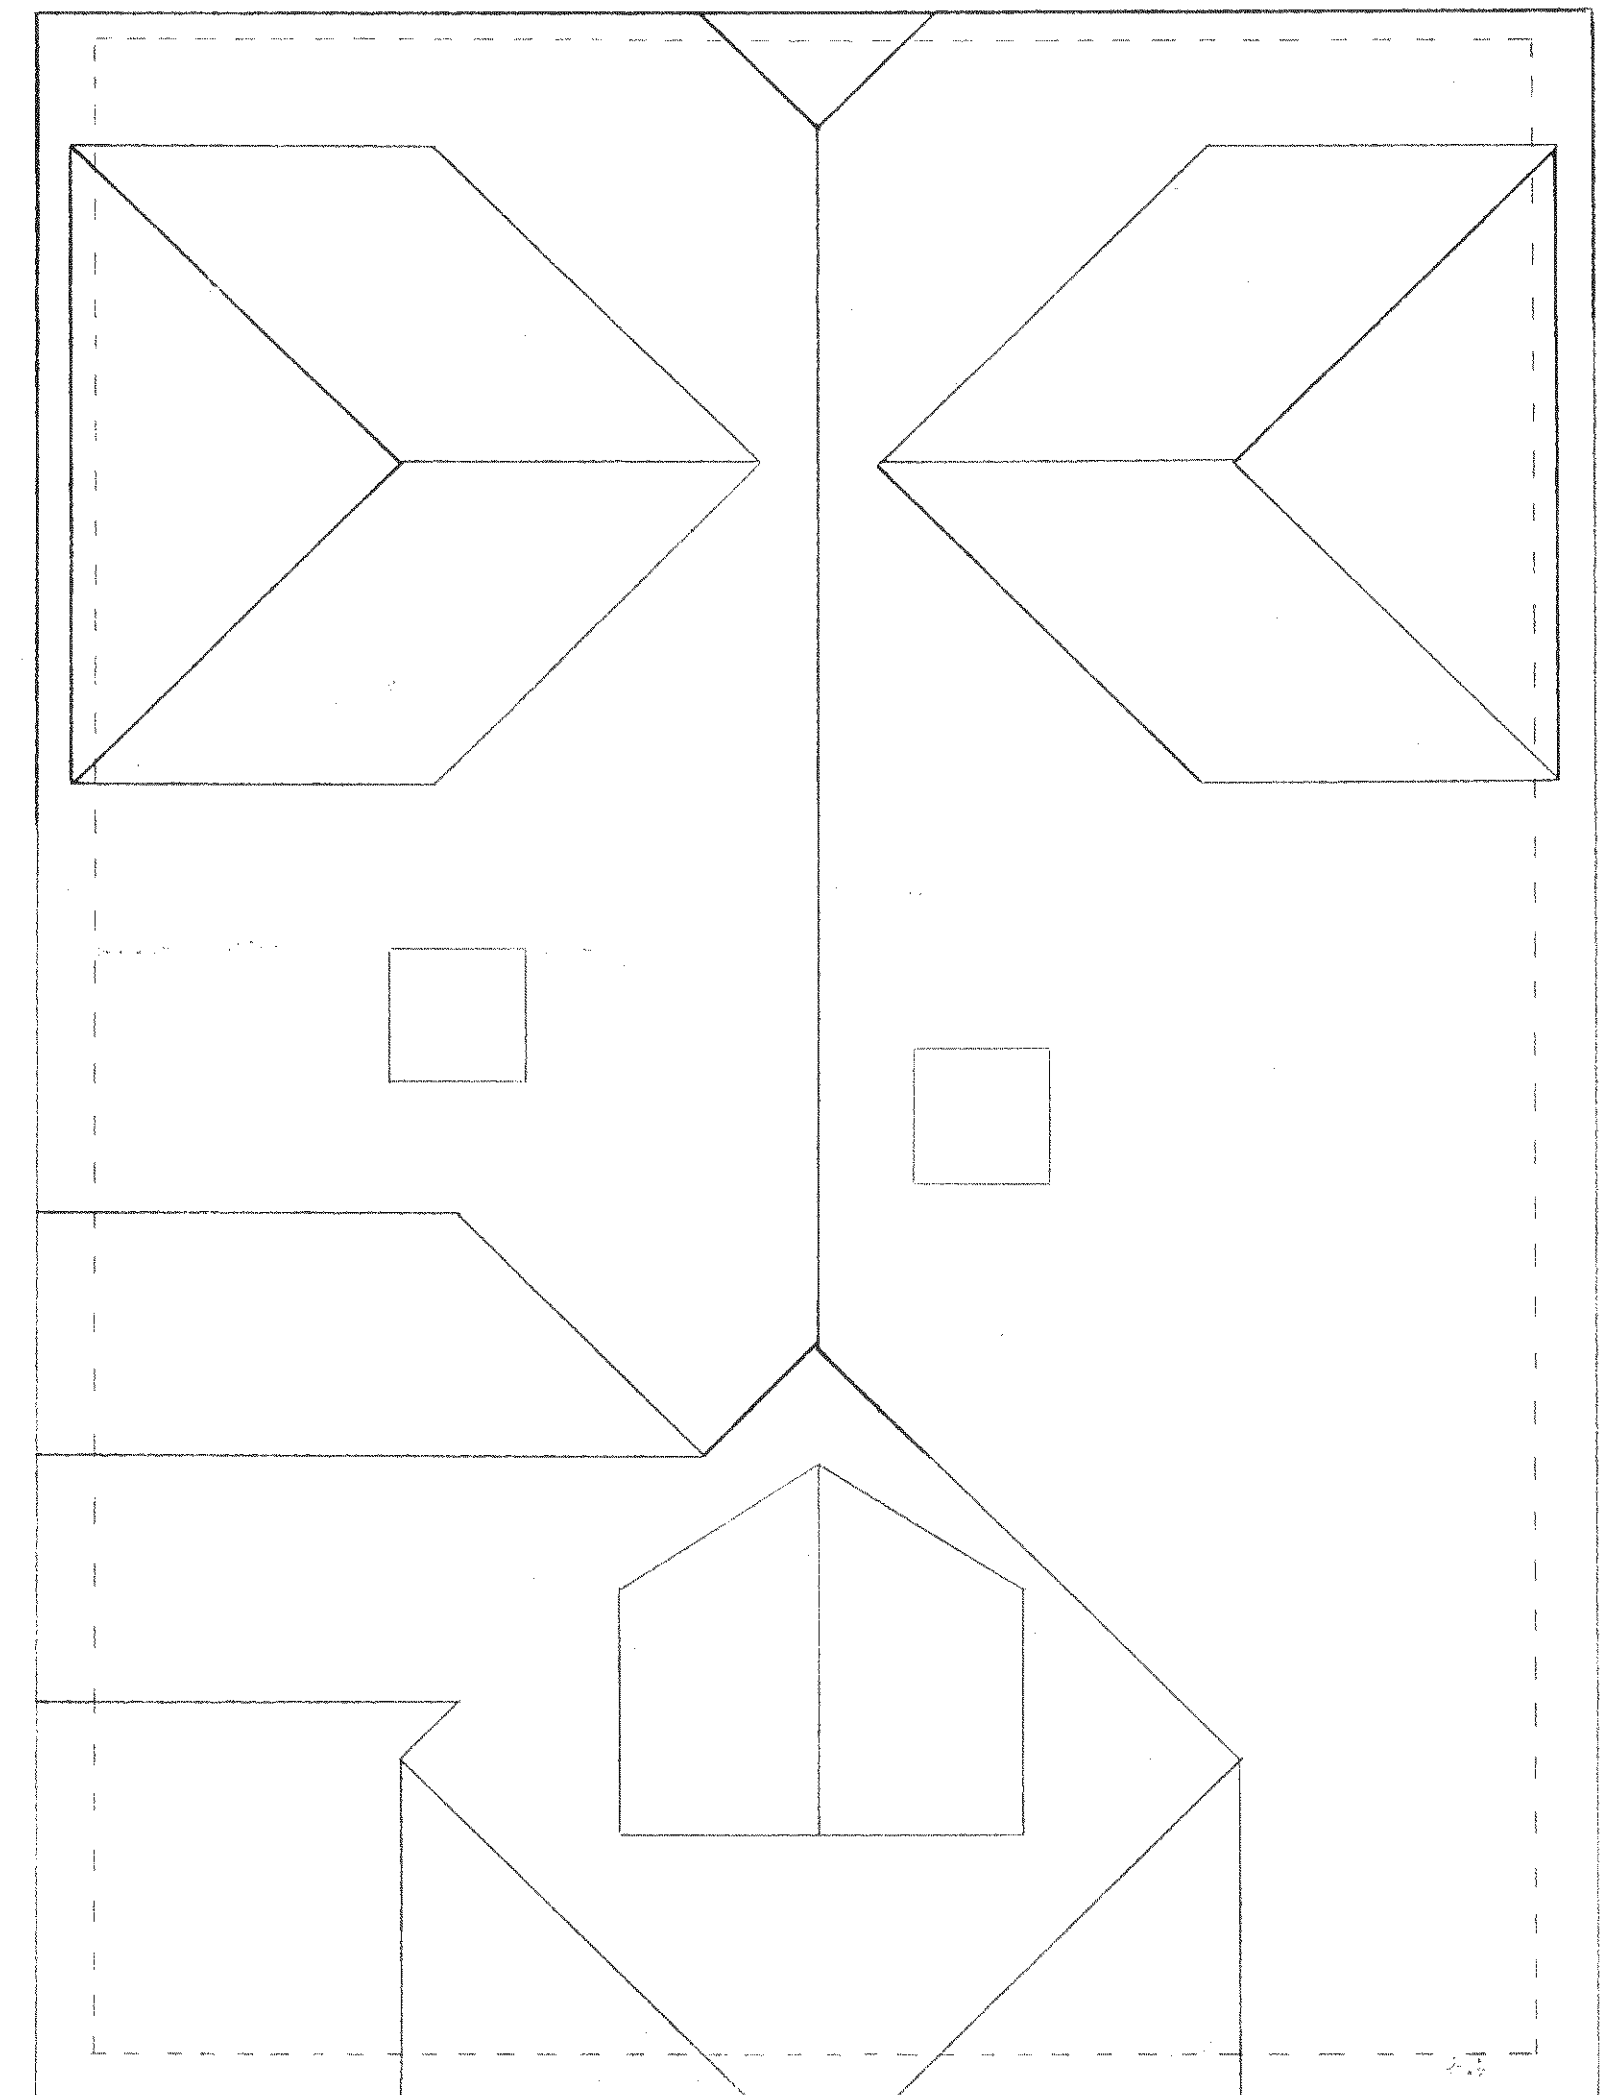

PROPOSED ROOF PLAN



WOODHILL DESIGN & BUILD 01243 850515
 REF: 4 NEW BARN LANE, FELPHAM, PO22 8LP
 PROPOSED REAR EXTENSION & SIDE DORMER WINDOWS
 SCALE 1:50 @ A2 DWG=RFPL01 DATE: 24/11/14