




EXISTING EAST ELEVATION

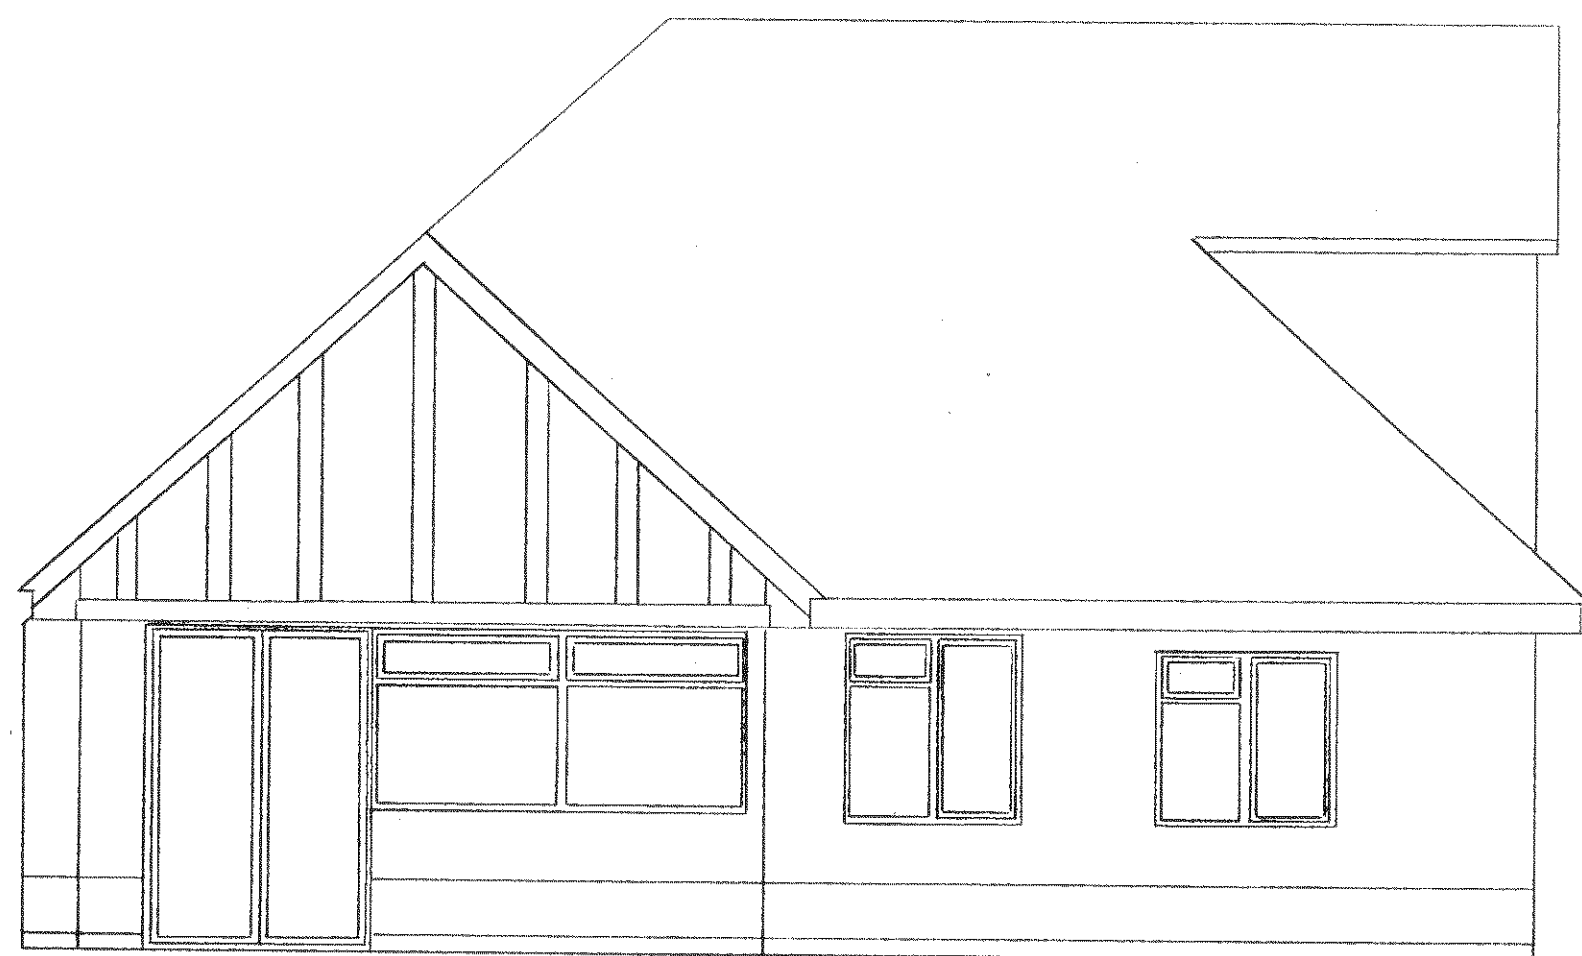

PROPOSED EAST ELEVATION

WOODHILL DESIGN & BUILD ~ 01243 850515
 REF: 4 NEW BARN LAKE, FELPHAM, PO22 8LP
 PROPOSED REAR EXTENSION & SIDE DORMER WINDOWS
 SCALE 1:50 @ A2 DWG: EELEV 01 DATE: 24/11/14