


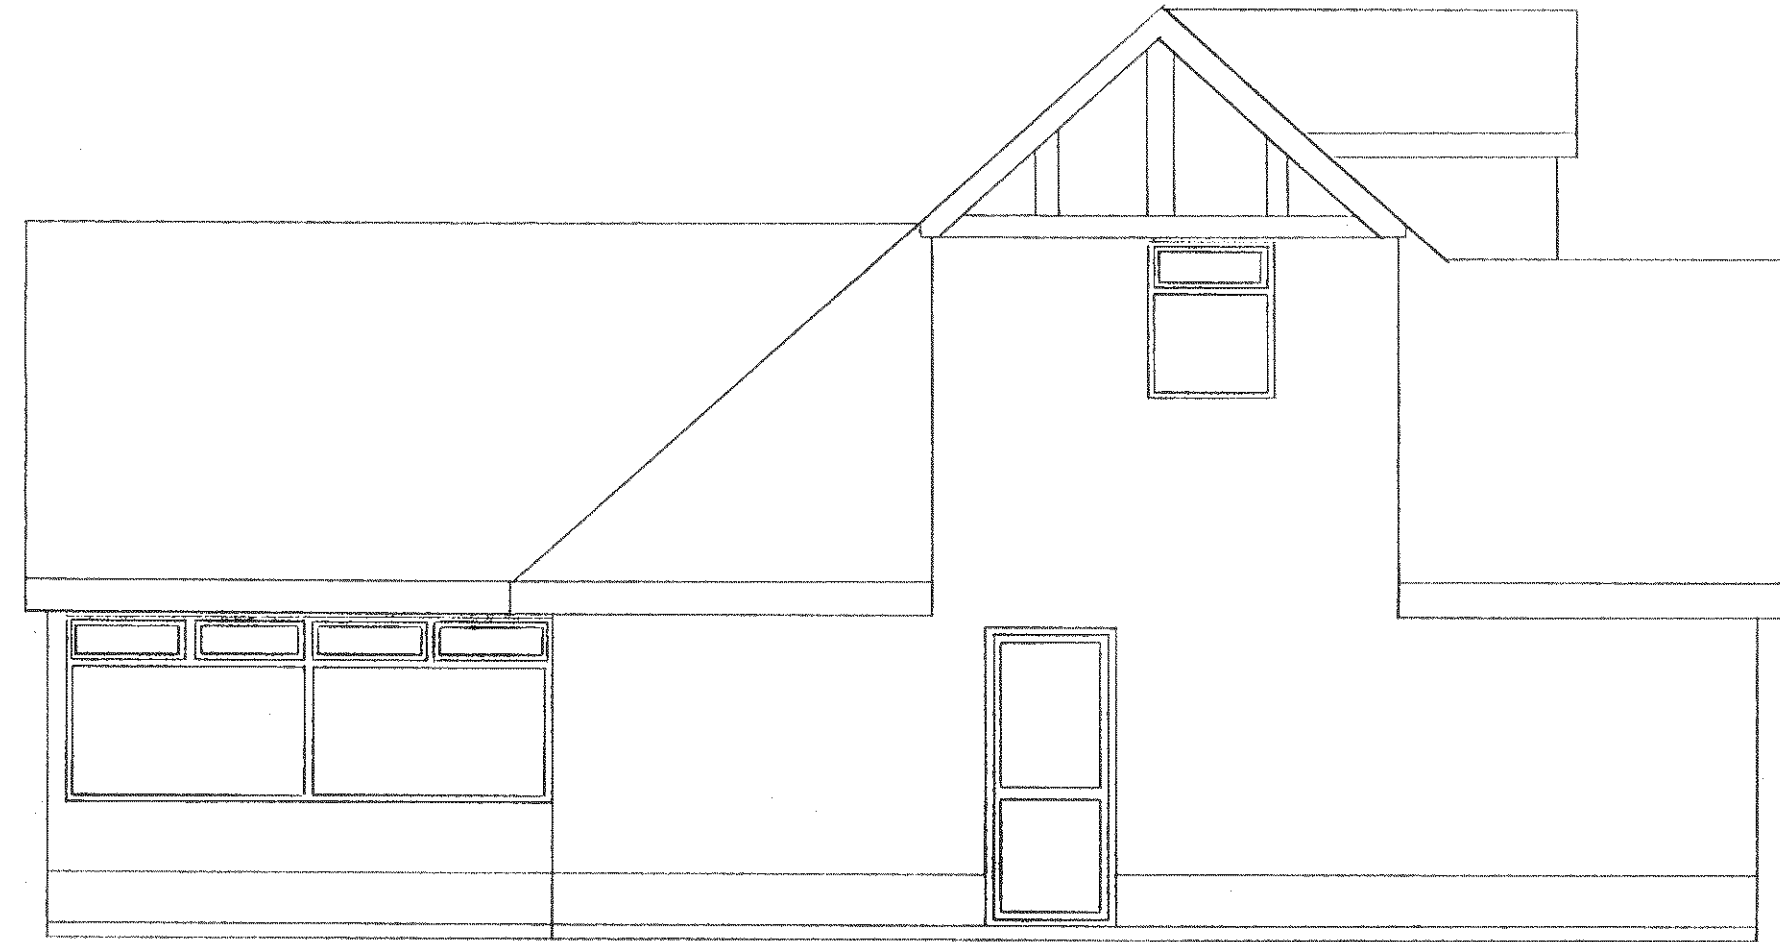

EXISTING NORTH ELEVATION



PROPOSED NORTH ELEVATION

WOODHILL DESIGN & BUILD ~ 01243 350516
 REF: 4 NEW BARN LANE, FELPHAM, PO22 8LP
 PROPOSED REAR EXTENSION & SIDE DORMER WINDOWS
 SCALE 1:50 @A2 DWG: NELEY01 DATE: 24/11/14