




FP/212/08

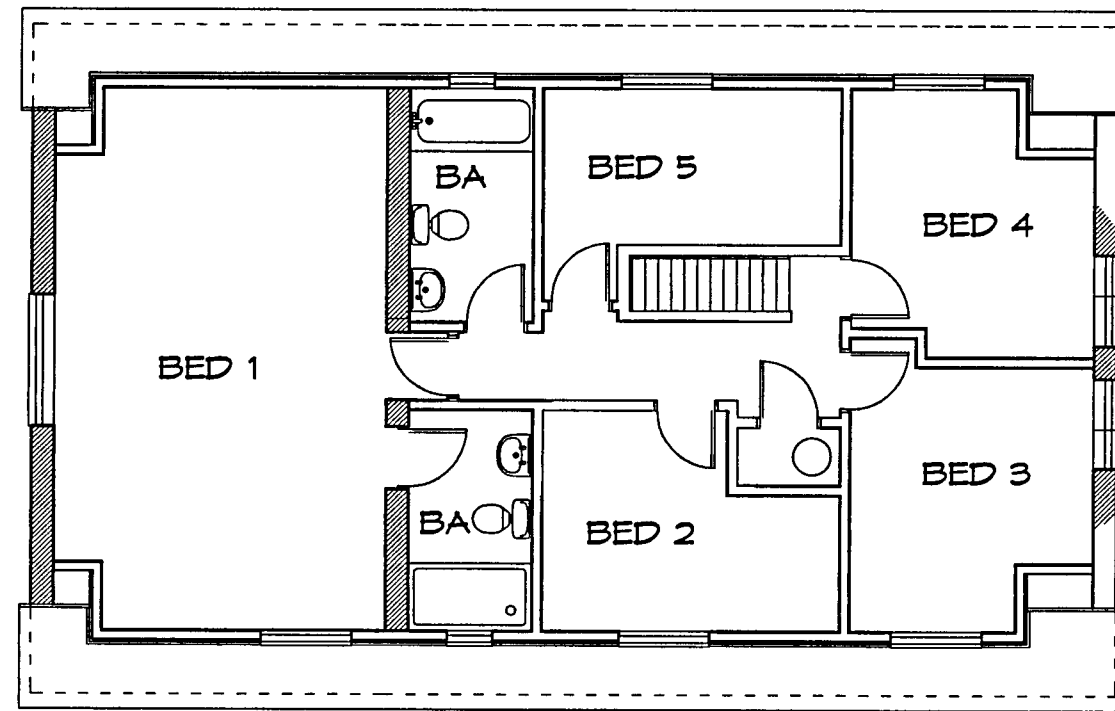

FIRST FLOOR

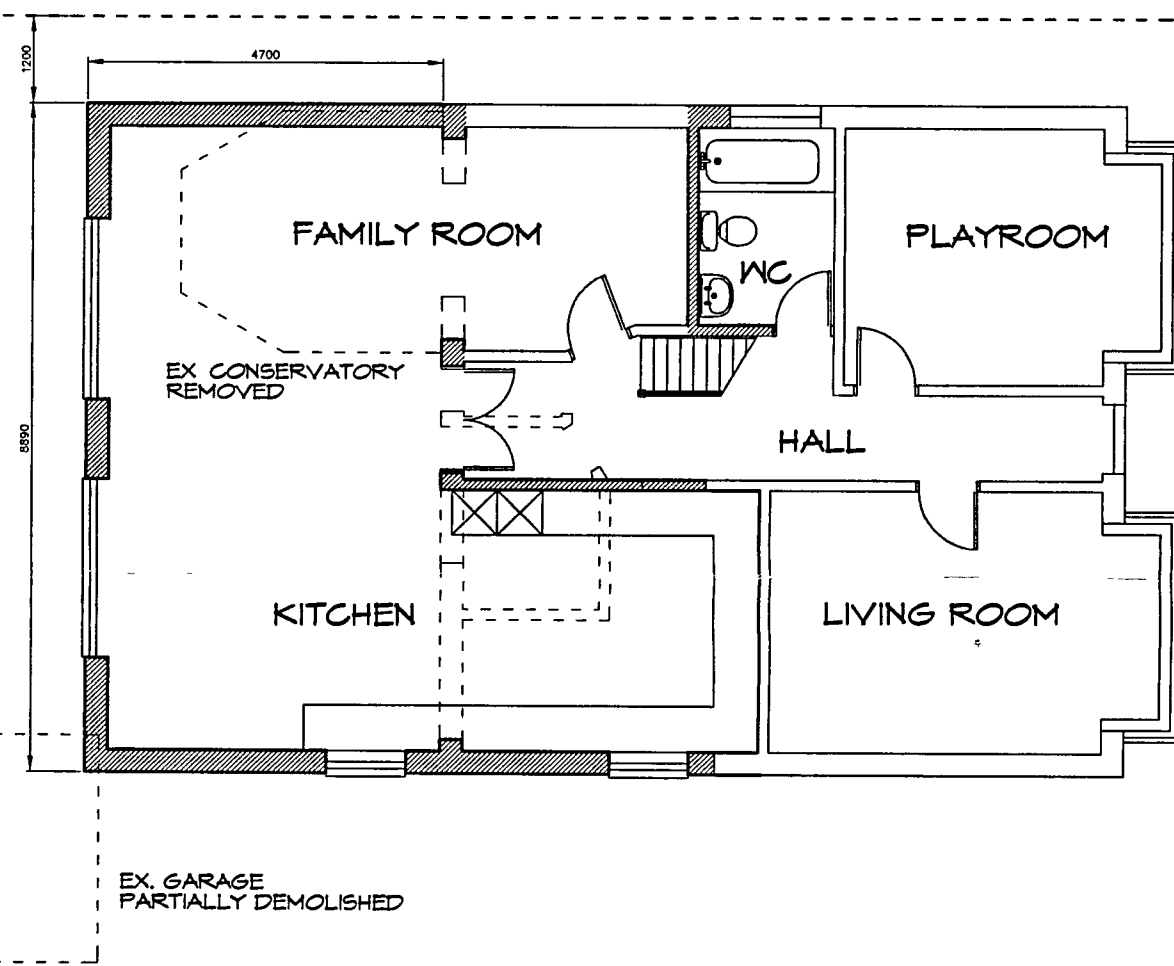

GROUND FLOOR

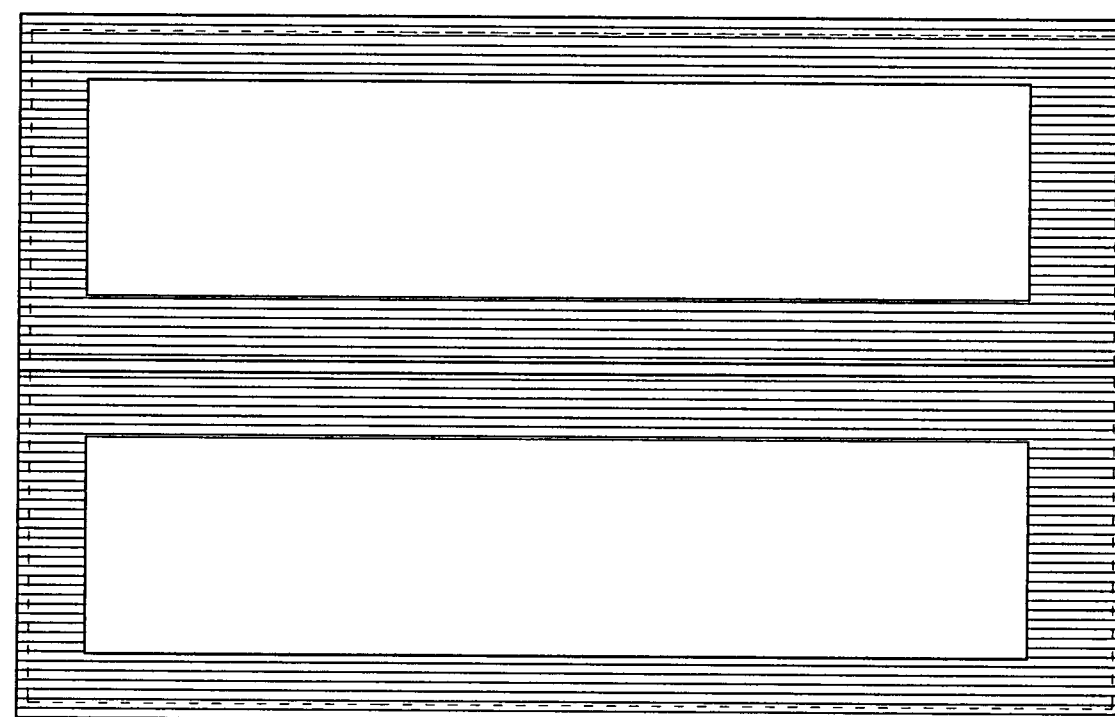


ROOF PLAN




WEST ELEVATION





NORTH ELEVATION

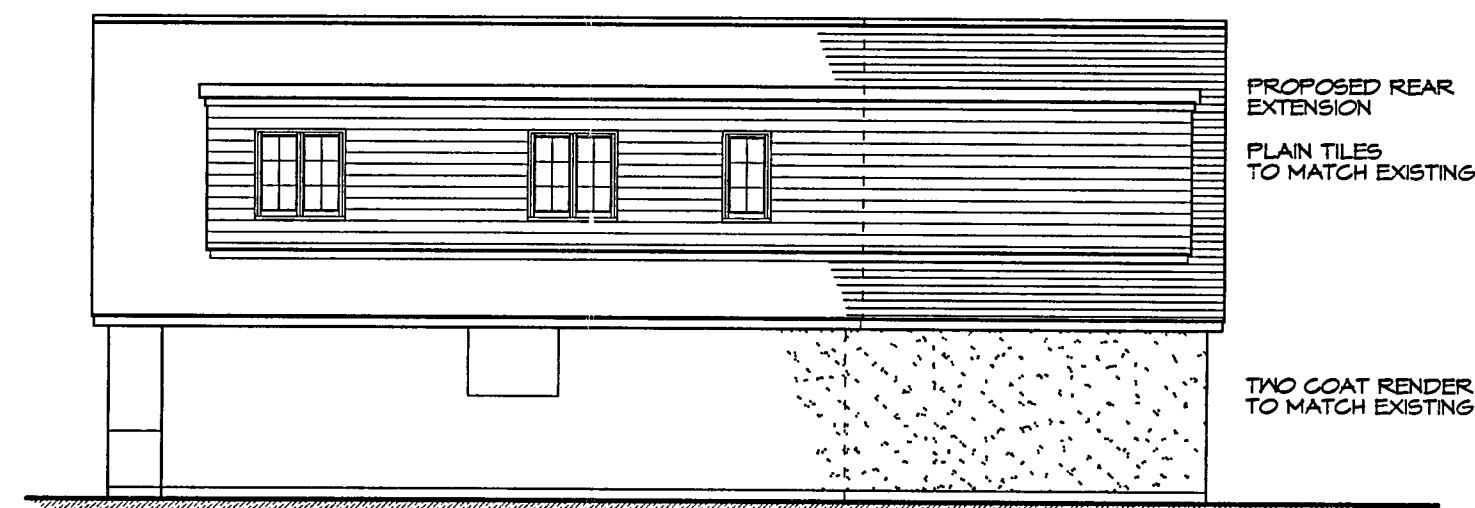


SOUTH ELEVATION

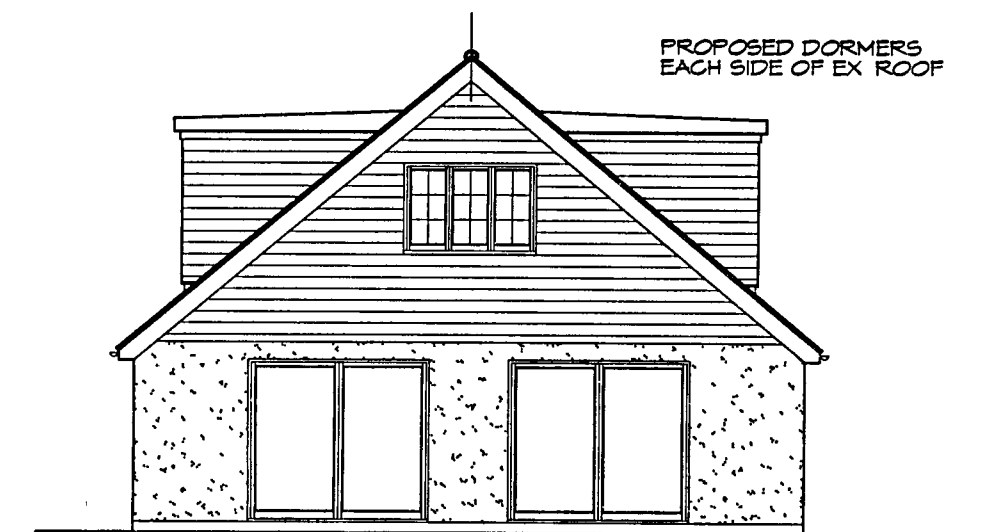

EAST ELEVATION

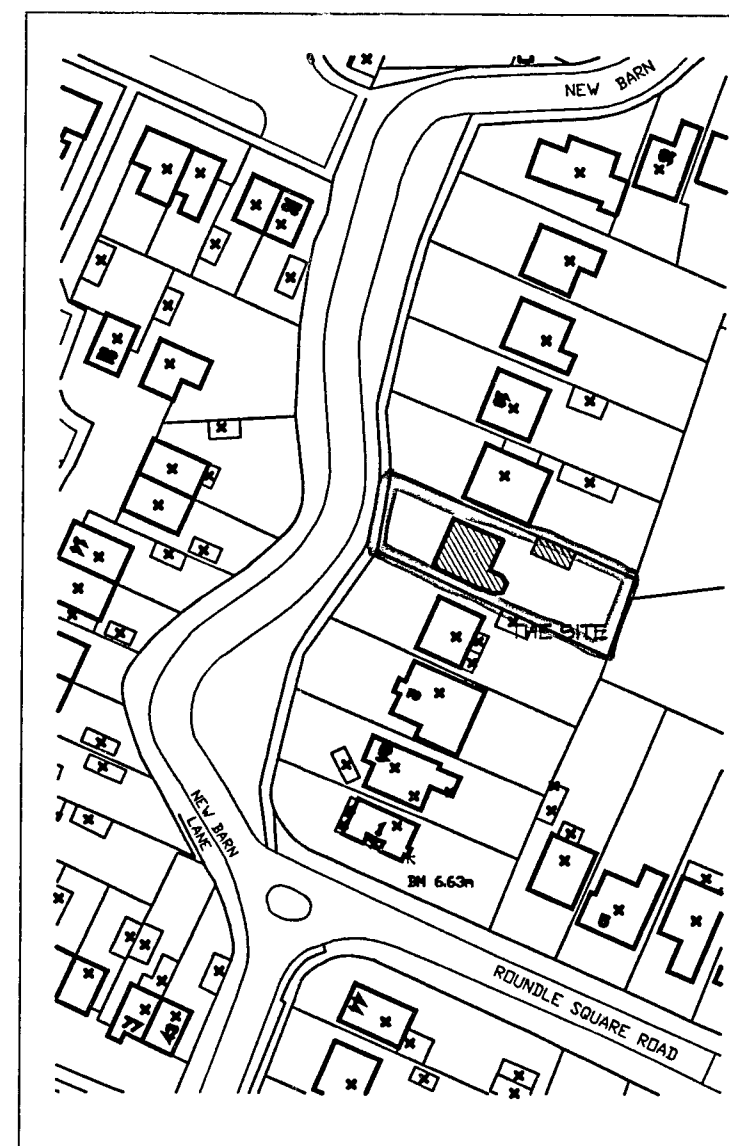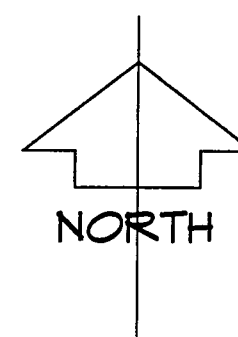

LOCATION PLAN 1:1250

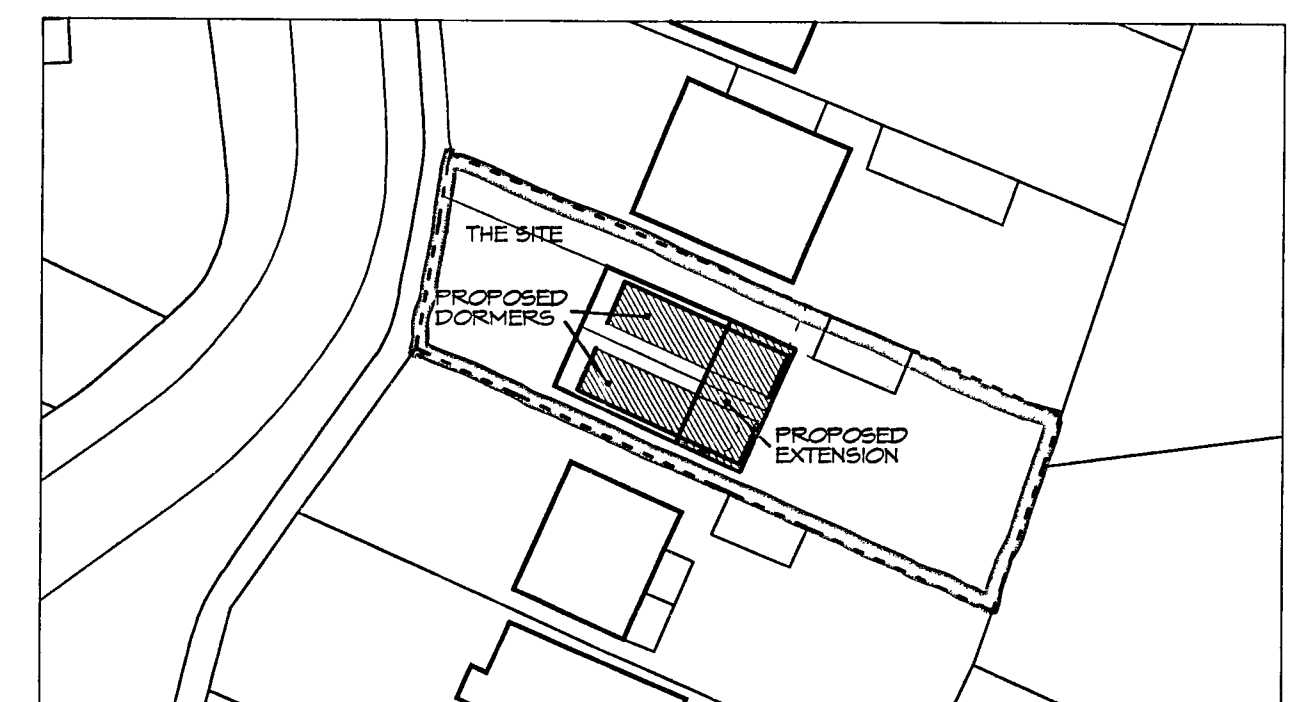

BLOCK PLAN 1:500

EXTENSION & INTERNAL ALTERATIONS 6 NEW BARN LANE, FELPHAM BOGNOR REGIS

Mr & Mrs Slade

1:100 SCALE

DRAWING NO: PL 001 C

FEBRUARY 2008

REV A - DORMERS SHOWN ON SITE PLAN
REV B - DORMERS EXTENDED & INT ALTERATIONS
REV C - ROOF PLAN ADDED