
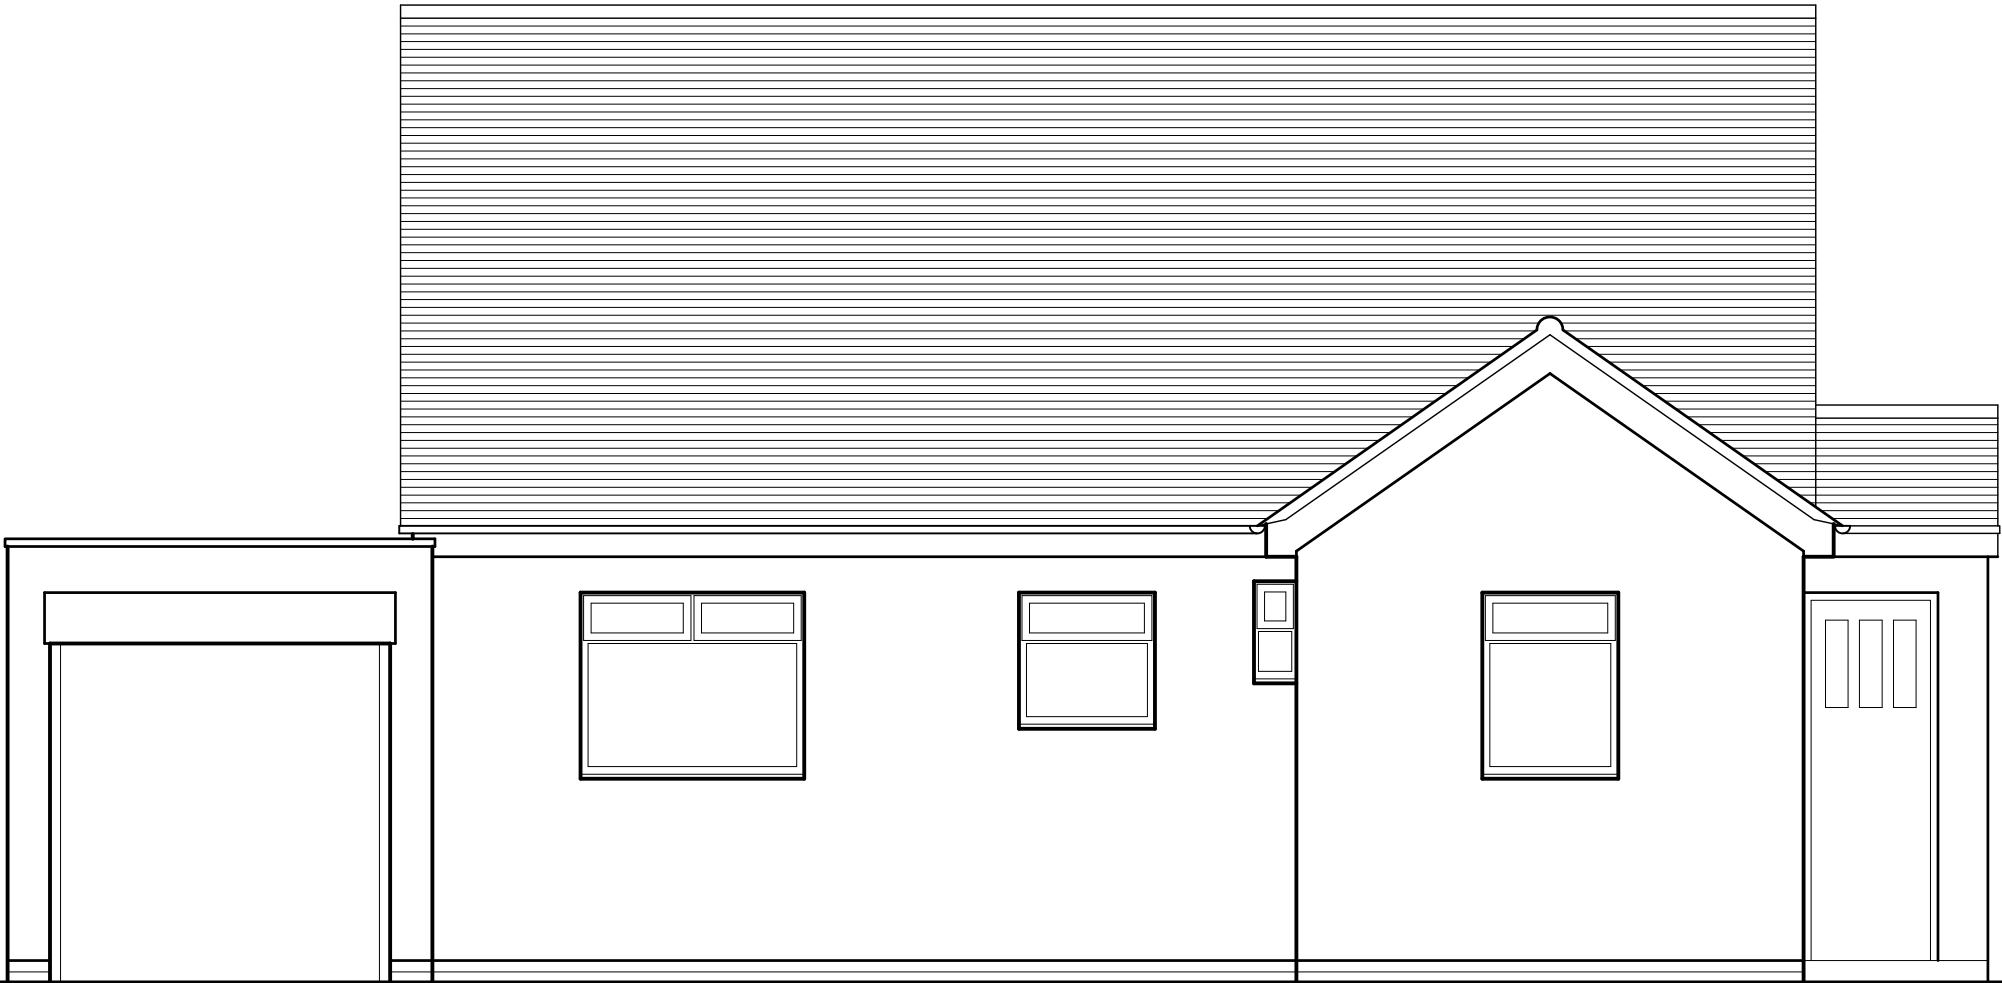


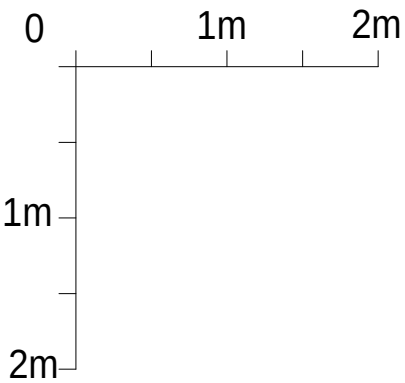

FRONT ELEVATION AS EXISTING

Rev.	Description	Date
------	-------------	------

■ andrew hills ■

Architect . BSc Dip Arch (Hons)
20 Trafford Close
Stevenage, Herts
SG1 3RY

Tel: 01438 361798

andrew.hills@ntlworld .com
■

PROJECT	40 MINTON ROAD BOGNOR REGIS WEST SUSSEX PO22 7JN
---------	---

TITLE	FRONT ELEVATION AS EXISTING
-------	--------------------------------

DATE	SCALE	DRAWN
MAY 18	A3 = 1:50	AH

PROJ NO.	DWG NO.	REVISION
114	05	