
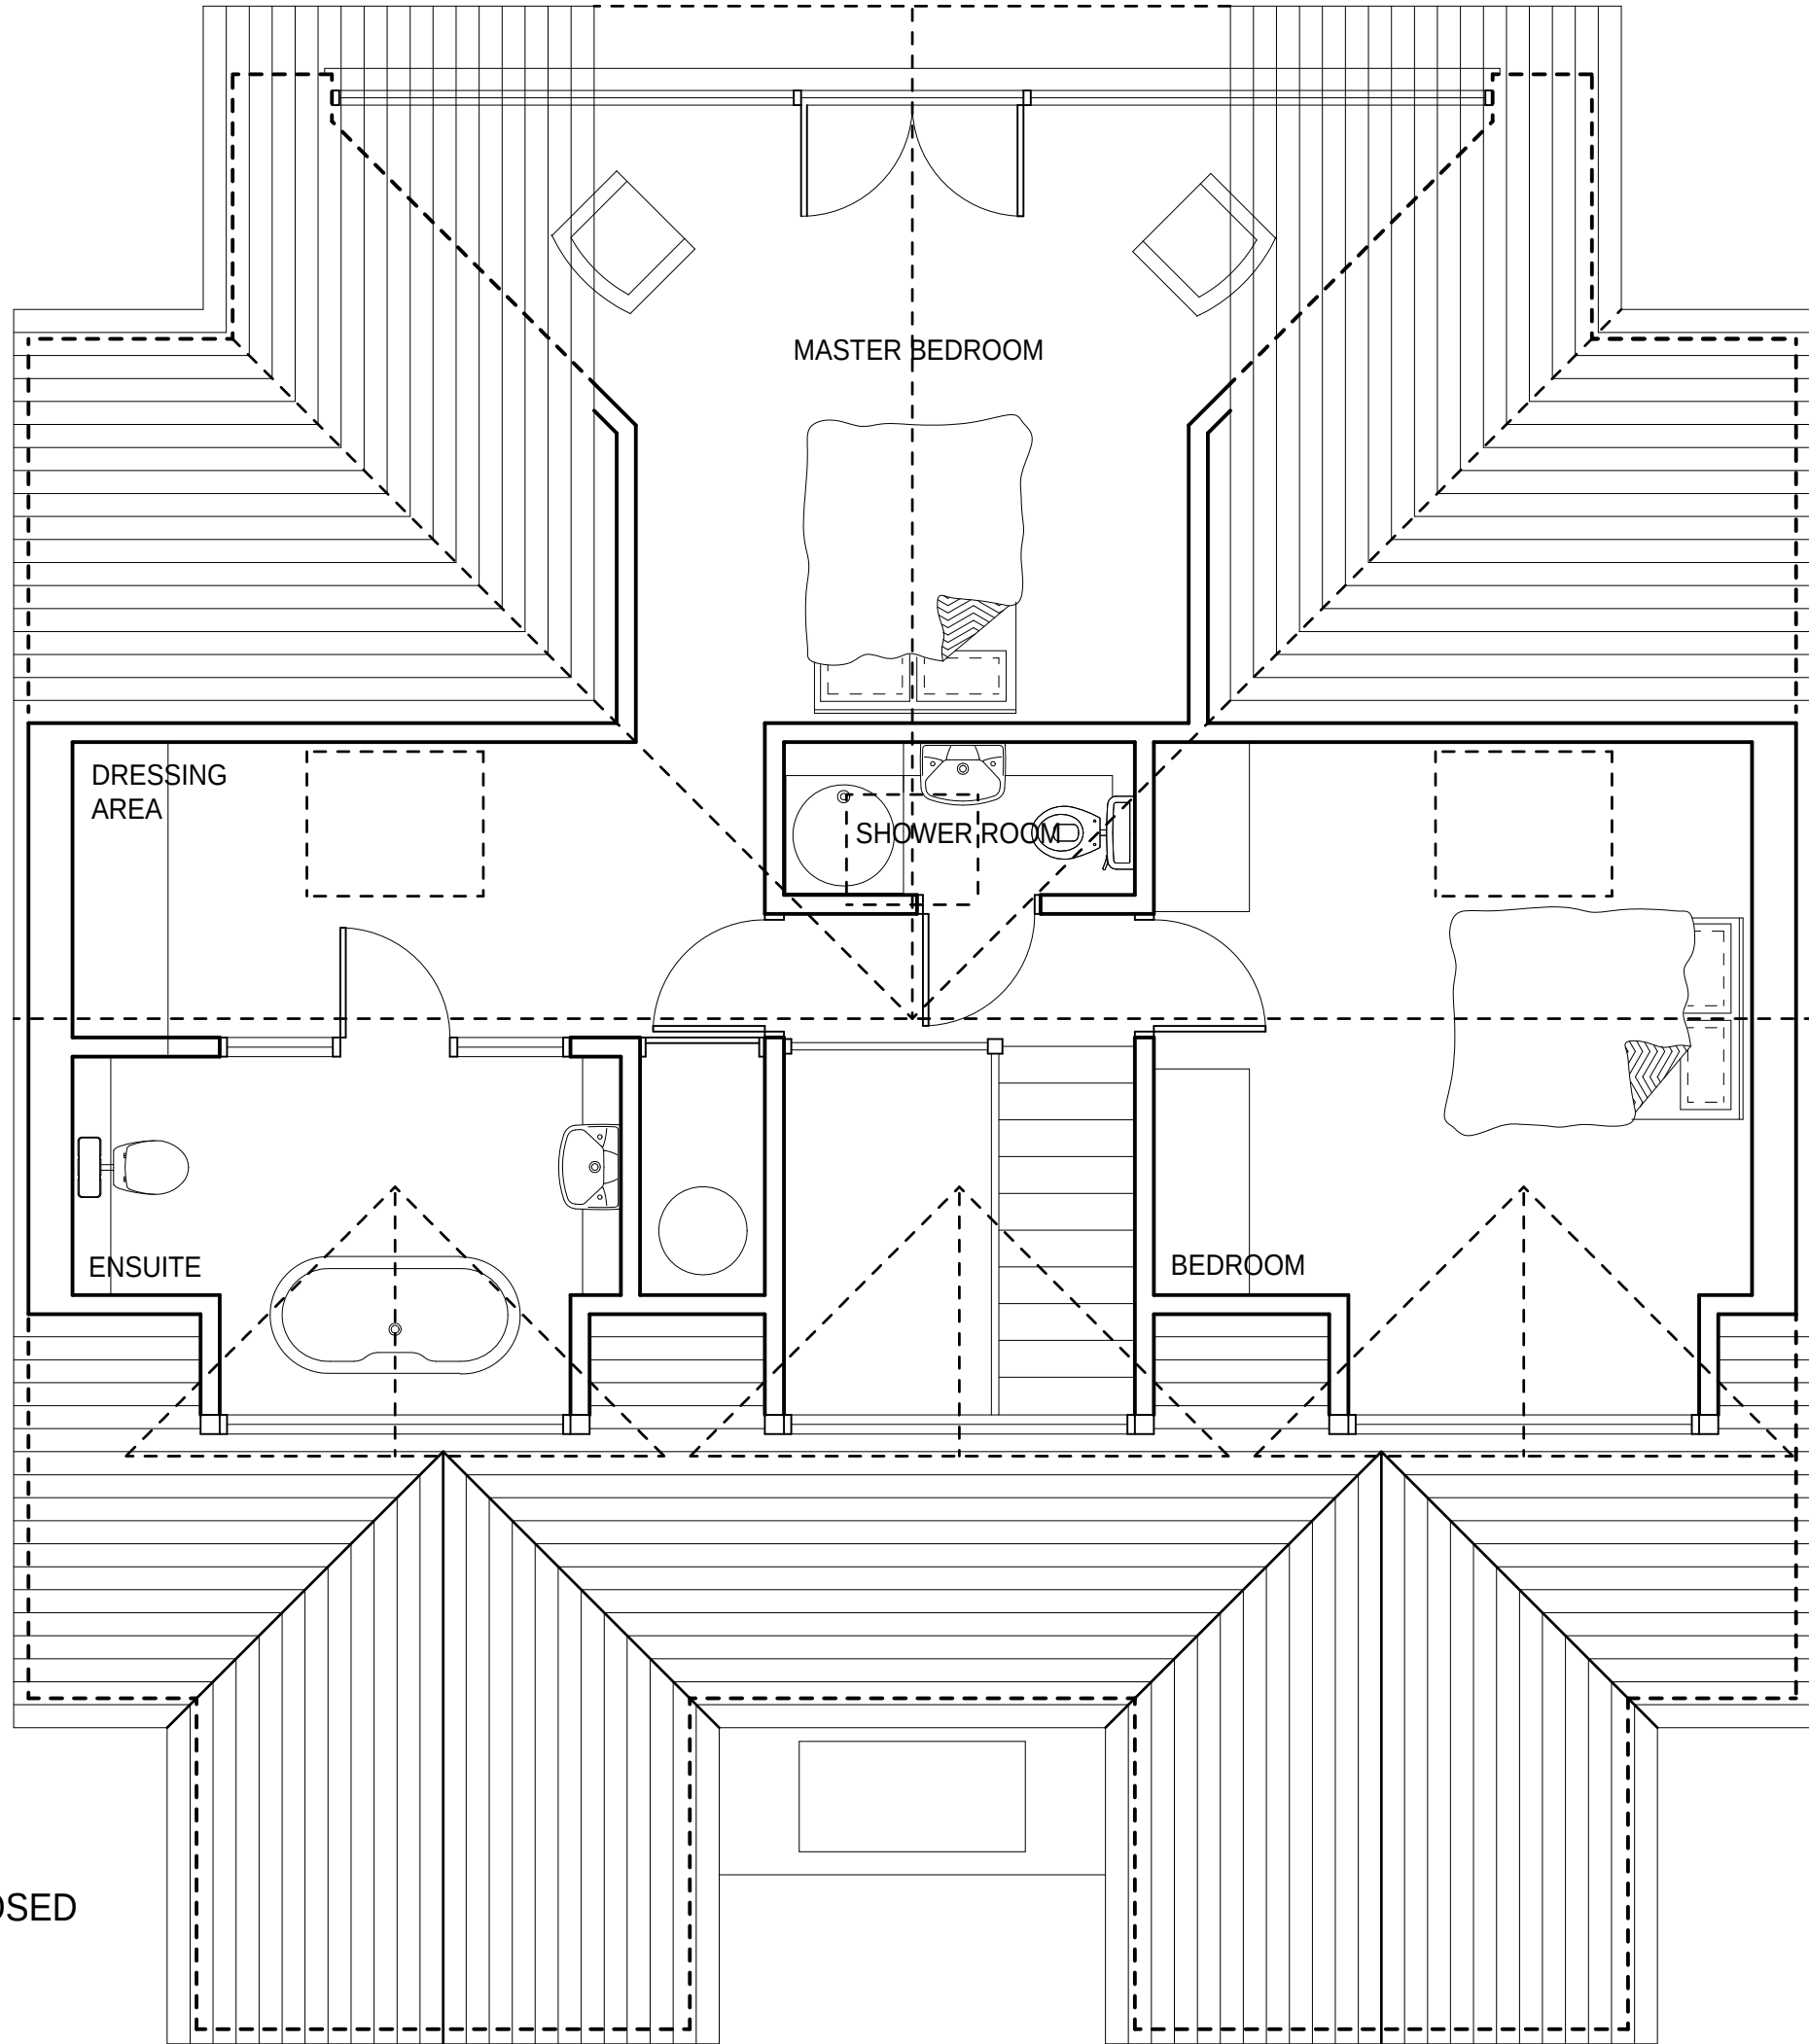


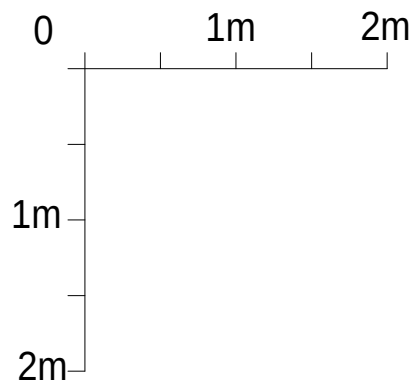

LOFT FLOOR PLAN AS PROPOSED

Rev.	Description	Date
andrew hills		
Architect . BSc Dip Arch (Hons) 20 Trafford Close Stevenage, Herts SG1 3RY		
Tel: 01438 361798		
andrew.hills@ntlworld .com		
PROJECT 40 MINTON ROAD BOGNOR REGIS WEST SUSSEX PO22 7JN		
TITLE LOFT FLOOR PLAN AS PROPOSED		
DATE MAY 18	SCALE A3 = 1:50	DRAWN AH
PROJ NO. 114	DRG NO. 11	REVISION