
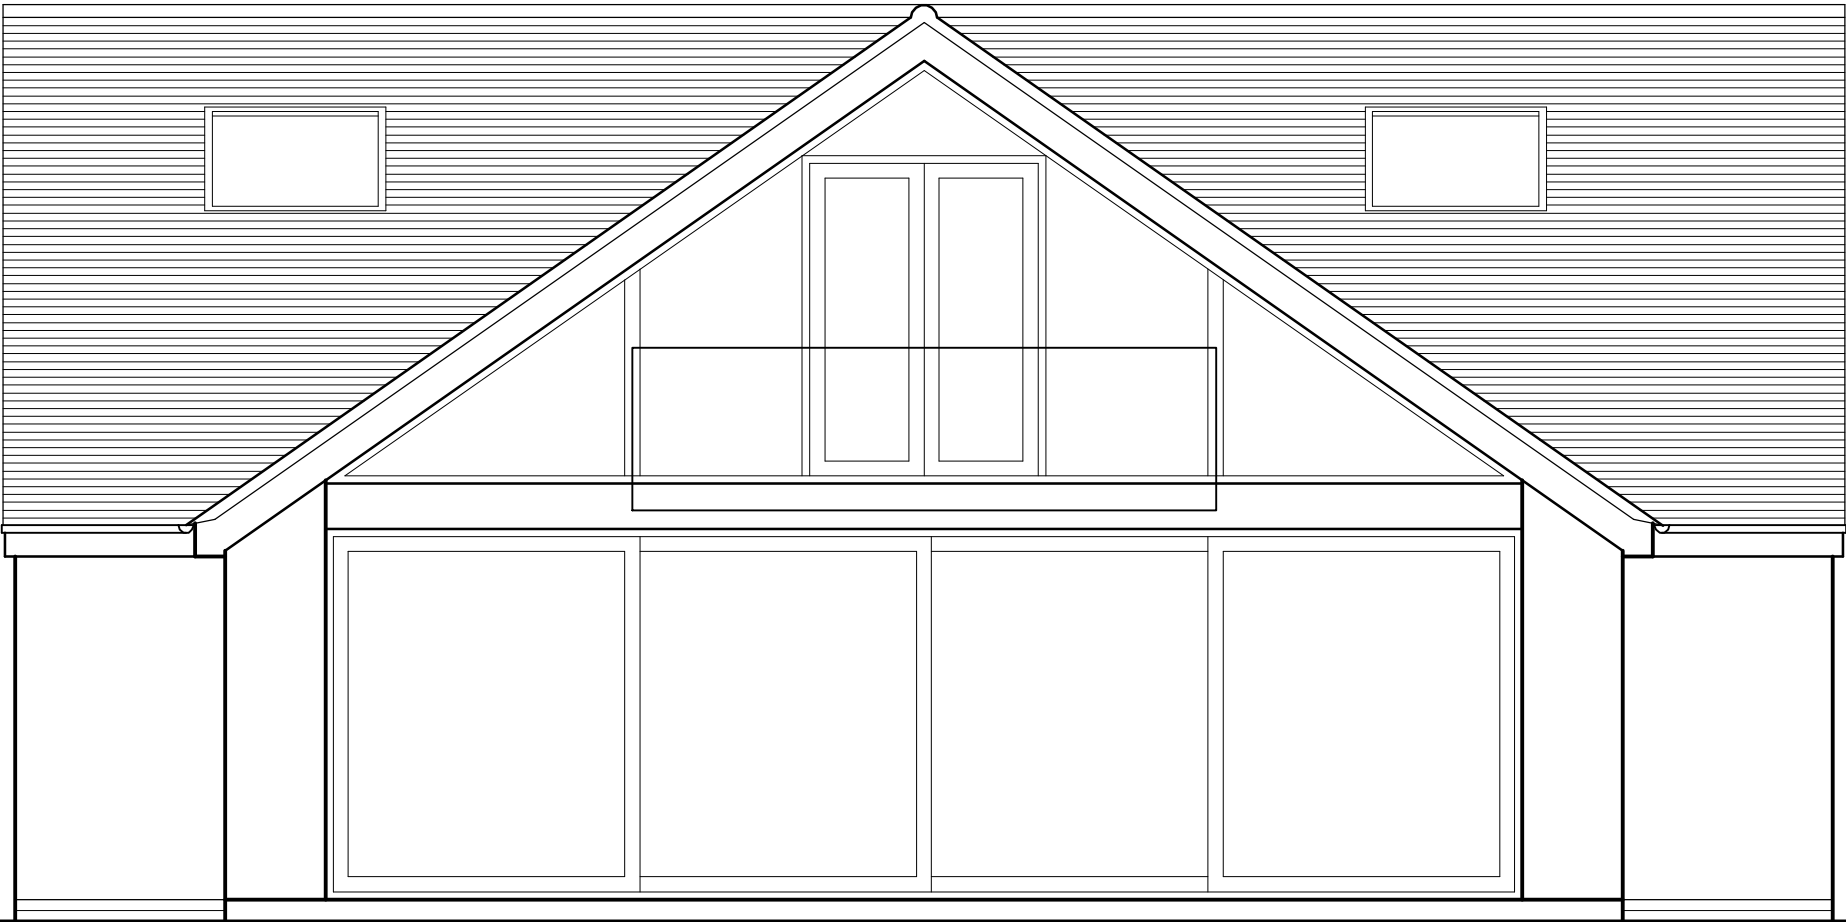


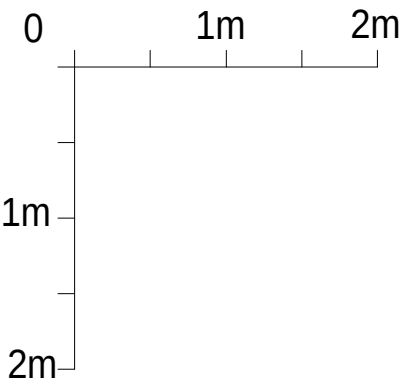

MATERIALS:
ROOF: TILE TO MATCH EXISTING
DORMER: TILED ROOF TO MATCH EXISTING WITH GLAZED FRONT
ROOF WINDOWS: VELUX STYLE
WALLS: RENDERED BRICK TO MATCH EXISTING
WINDOWS: UPVC TO MATCH EXISTING
DOORS & SCREENS: GLAZED IN POWDER COATED ALUMINIUM FRAMES

REAR ELEVATION AS PROPOSED

Rev.	Description	Date
------	-------------	------

■ andrew hills ■

Architect , BSc Dip Arch (Hons)
20 Trafford Close
Stevenage, Herts
SG1 3RY

Tel: 01438 361798

andrew.hills@ntlworld .com
■

PROJECT	40 MINTON ROAD BOGNOR REGIS WEST SUSSEX PO22 7JN
---------	---

TITLE	REAR ELEVATION AS PROPOSED
-------	-------------------------------

DATE	SCALE	DRAWN
MAY 18	A3 = 1:50	AH

PROJ NO.	DRG NO.	REVISION
114	14	