




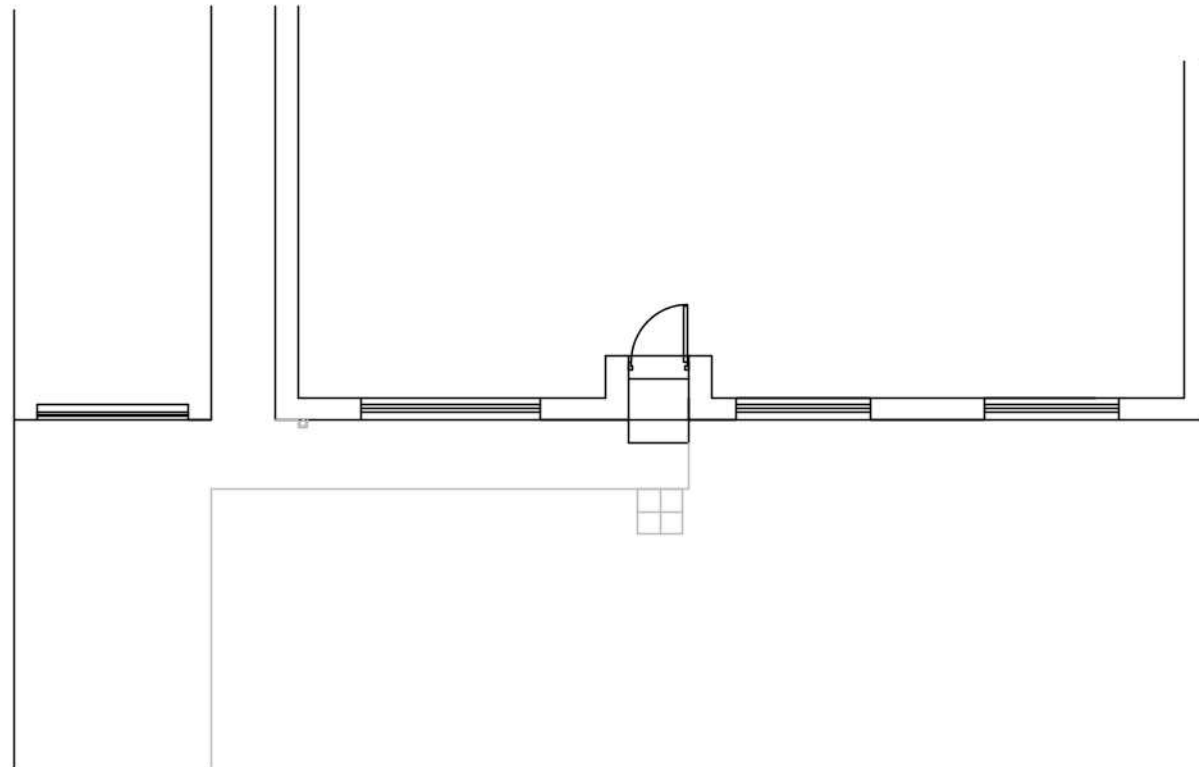


EXISTING PLAN 1:100

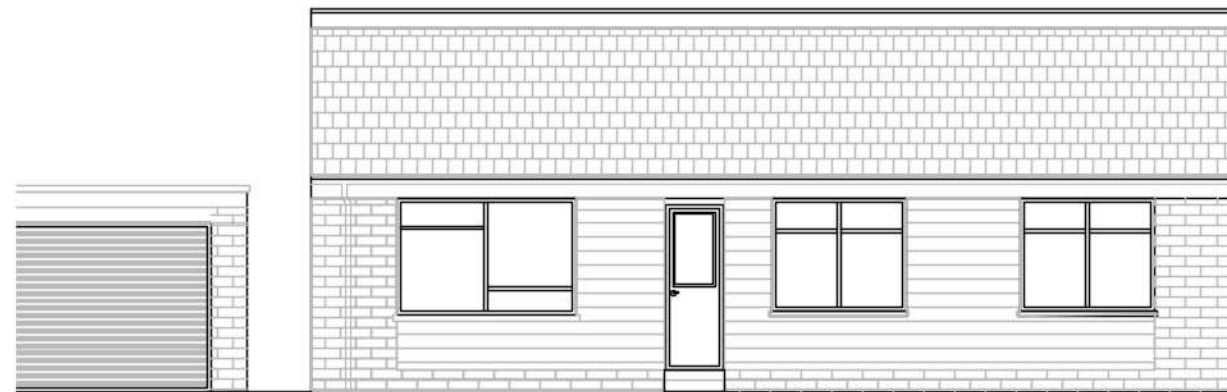

EXISTING SOUTH ELEVATION 1:100

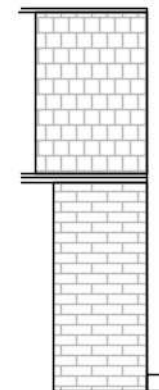

EXISTING WEST
ELEVATION 1:100

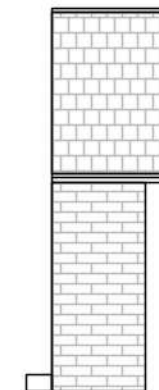

EXISTING EAST
ELEVATION 1:100



NOTES:

1. All dimensions are in mm and must be checked on site.
2. Drawings are to be read in conjunction with accompanying documents.
3. Any errors or inaccuracies should be brought to the attention of Amber Living.

Contact Information

Unit 3, Tungsten Building, George Street, Portslade, Brighton, BN41 1RA Tel: 01273 410836 Email: Heather@amberliving.co.uk

Client Name Mrs Dilys Ralph

Address 9 Ramillies Gardens, Bognor Regis

Drawing Title Existing Front Access Elevations

Drawing Reference HT/03/RamilliesGdns9 Date 06/09/21

Scale 1: 100 Paper A3 Drawn By HT Revision Direction