




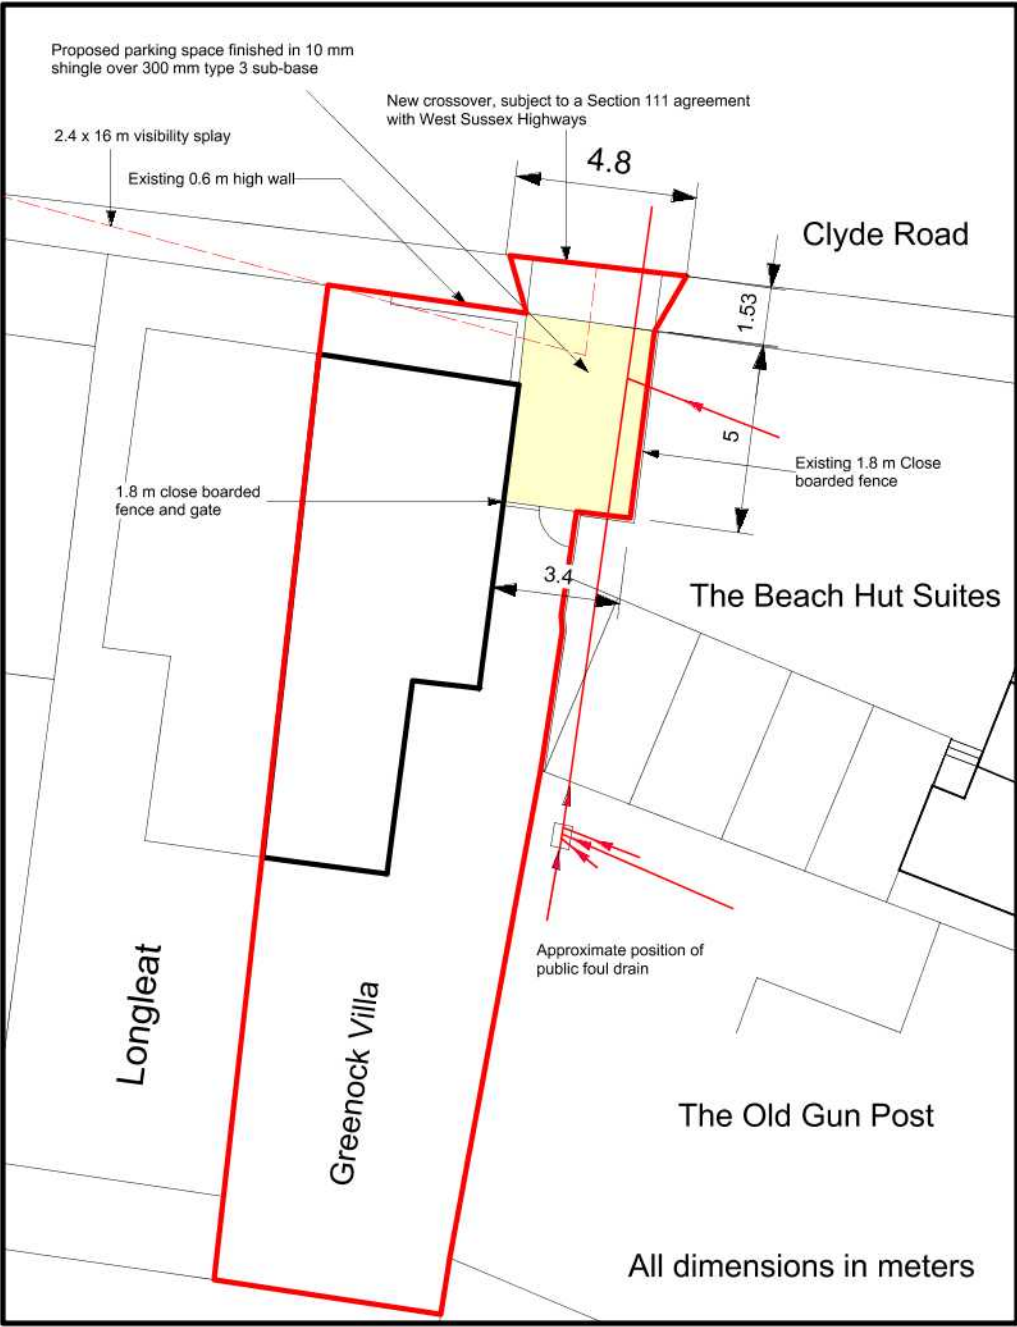


Site Plan
Scale 1 : 200

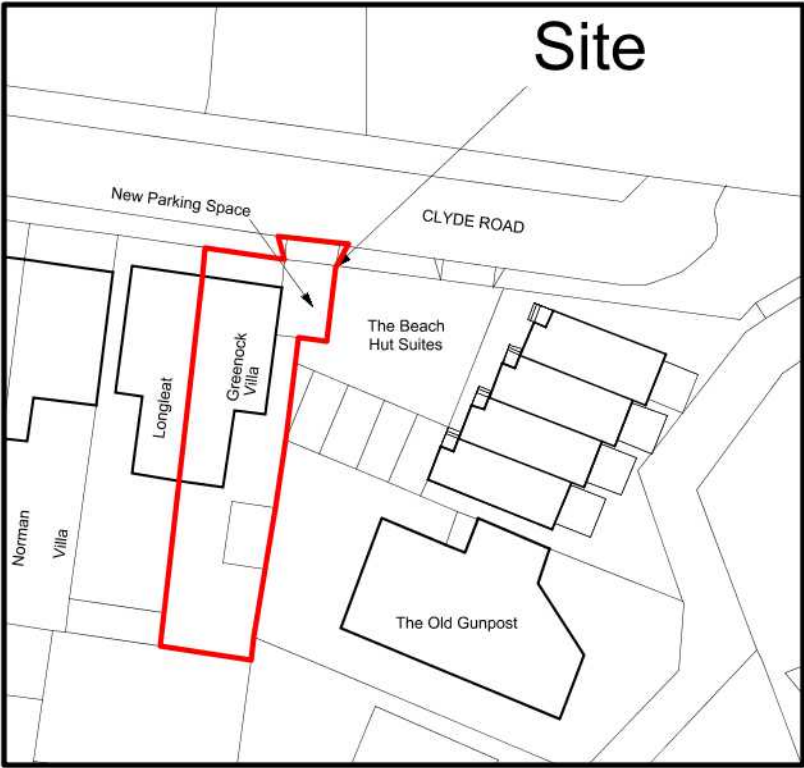

Block Plan
Scale 1 : 500

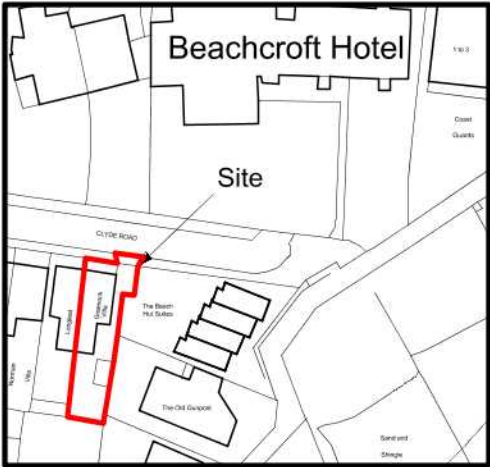

Site Location Plan
Scale 1 : 1250

 

IVON BLUMER ARCHITECTS LTD

PROJECT	Greenock Villa - Crossover	DATE	13/10/17
TITLE	Planning Drawing	DRG NO	IBA/524/01
SCALE	As Noted	REVISIONS	

