





LOCATION PLAN 1:1250

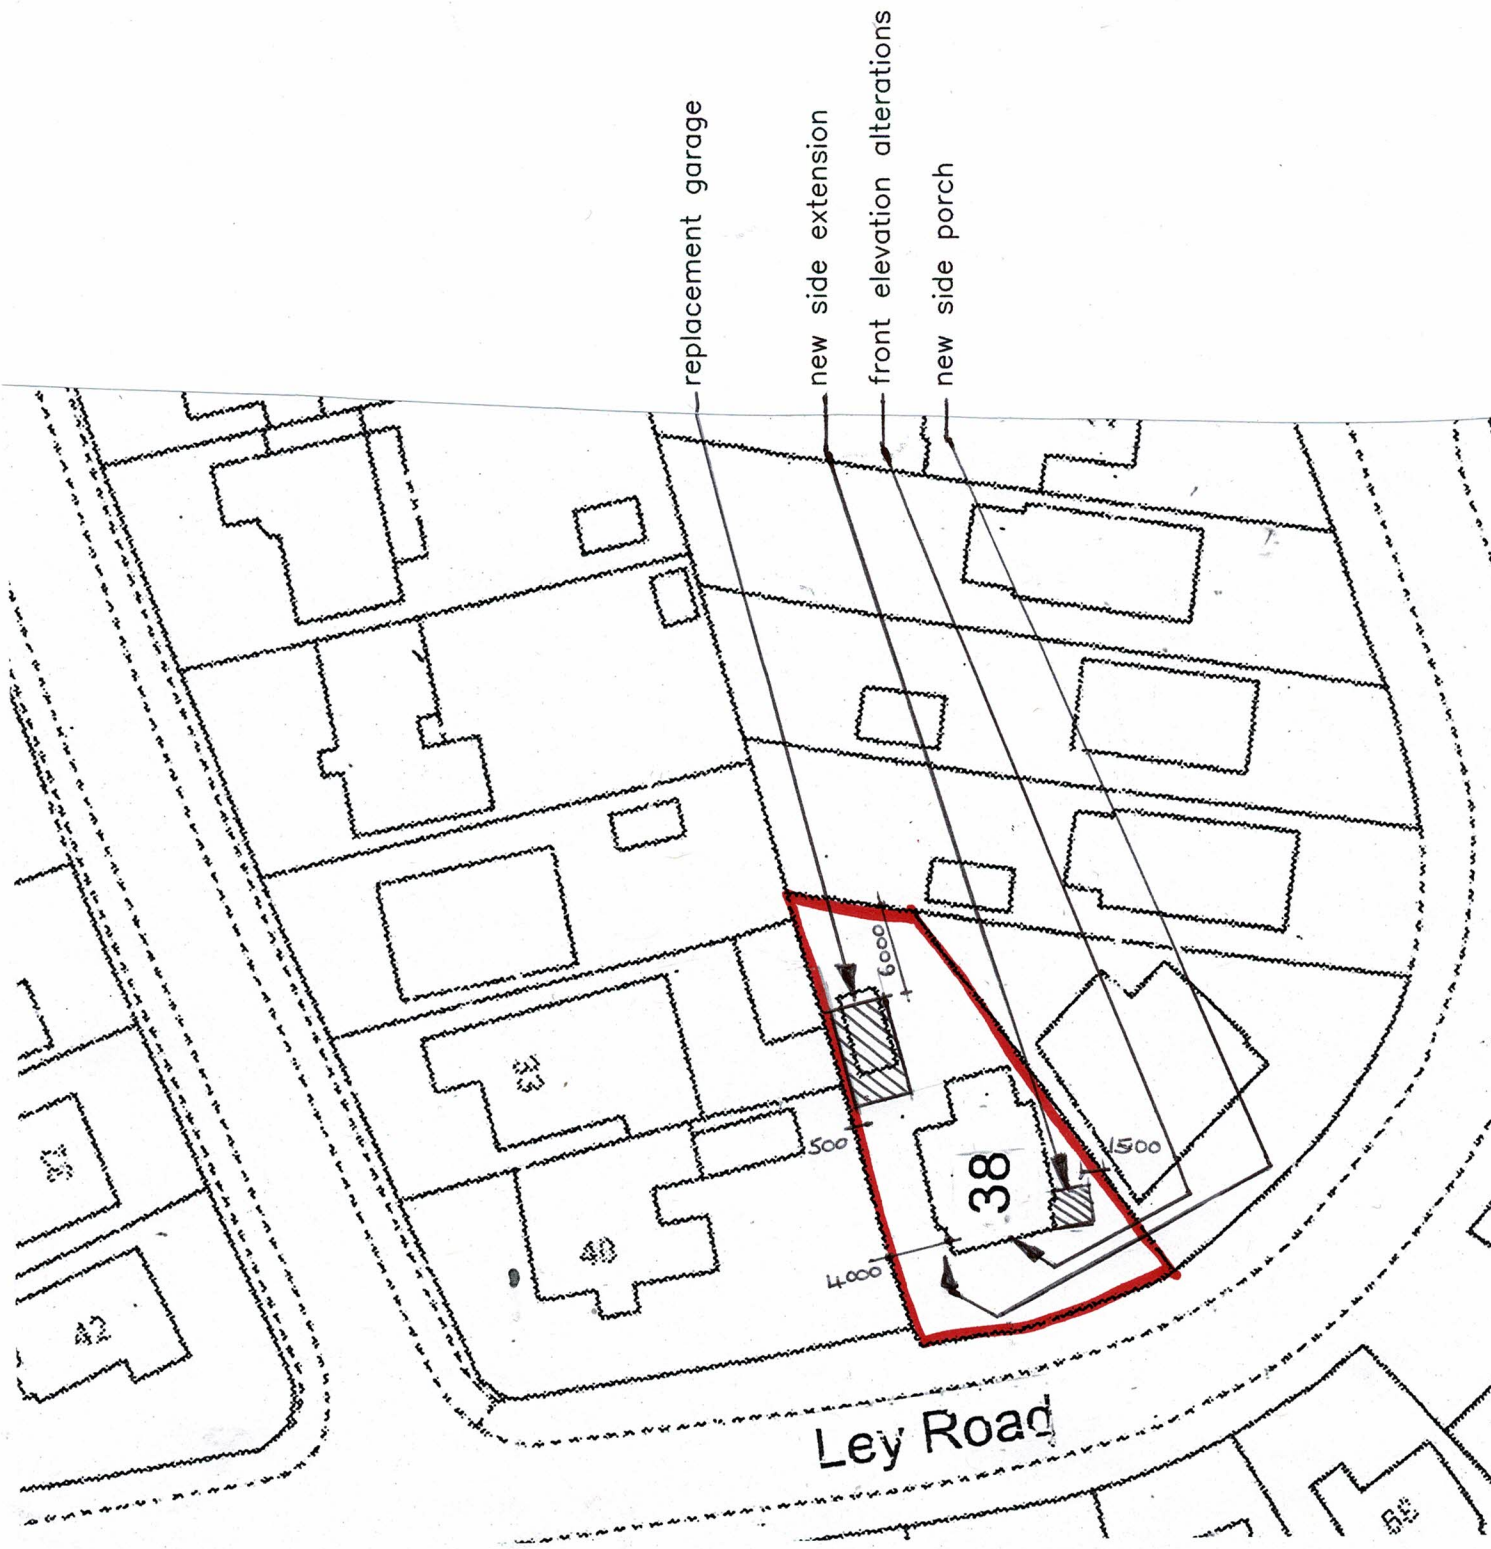

SITE PLAN 1:500

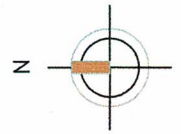

Amdesign
ARCHITECTURE DESIGN DEVELOPMENT
Leeza Aldis-Hobbs ARB RIBA SPAB
Mob: 07756 329400
e-mail: leeza@amdesignltd.co.uk

PROJECT

38 LEY ROAD
FELPHAM
WEST SUSSEX
PO22 7HU
PROJECT STAGE
PLANNING

DRAWING

LOCATION PLAN
SITE PLAN

DRAWING No
303/01

SCALE
DATE

1:1250 1:500
SEPT 2019

REVISION
LA
DRAWN
CHECKED

LETTER

REVISION

DATE

This scheme is subject to town planning and all other necessary consents. All dimensions and levels to be checked on site. This drawing is to be read in conjunction with other relevant drawings and documents. Report all discrepancies to the Architect before work commences. AM Design is the trading name of AM Design Ltd © AM Design Ltd. All rights reserved.