



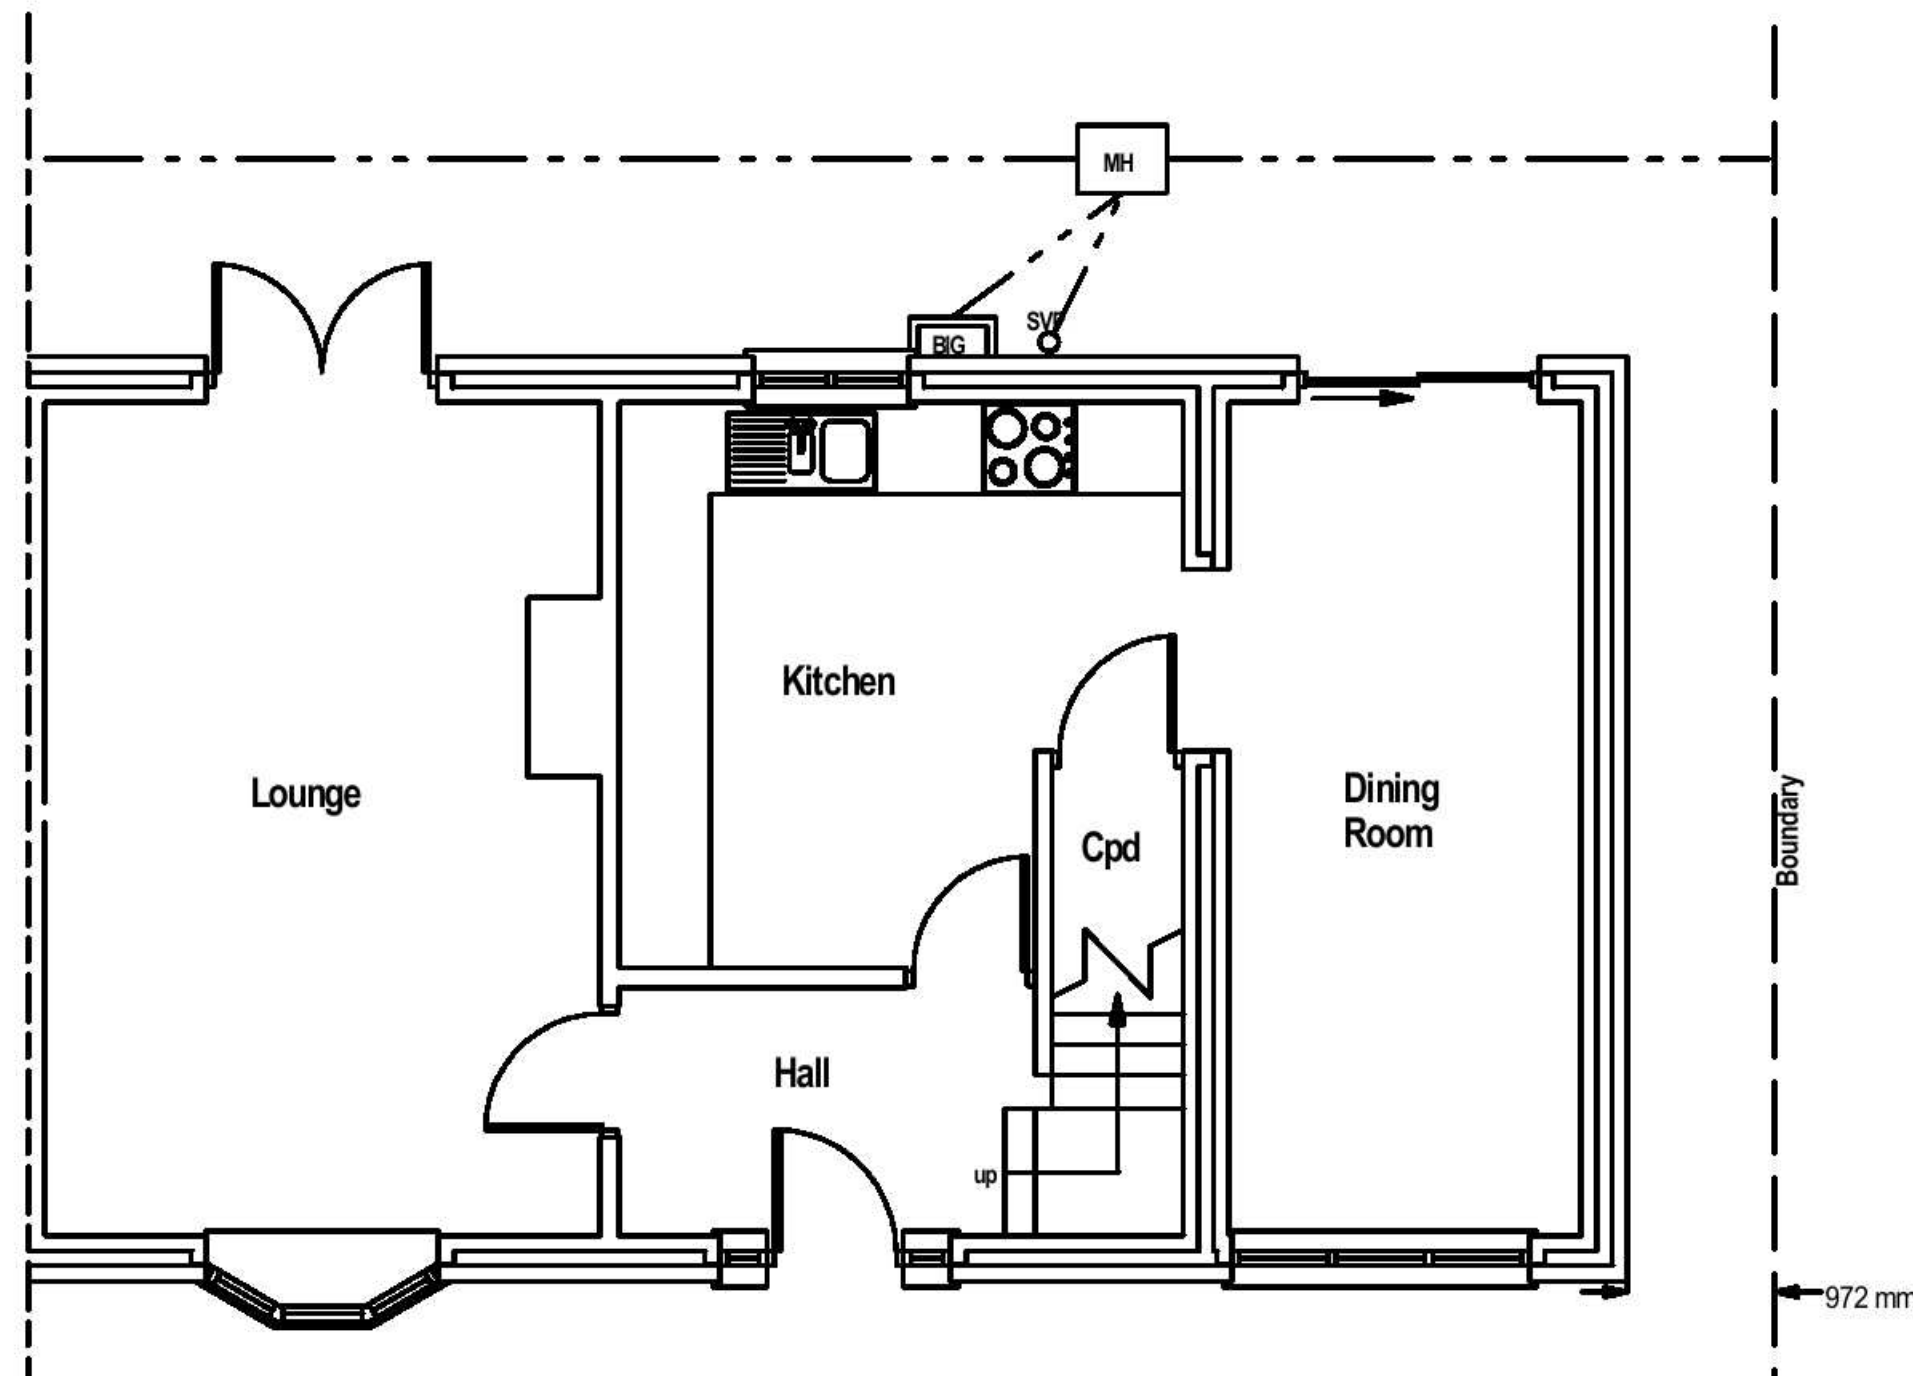


Existing Ground Floor
Scale 1:50

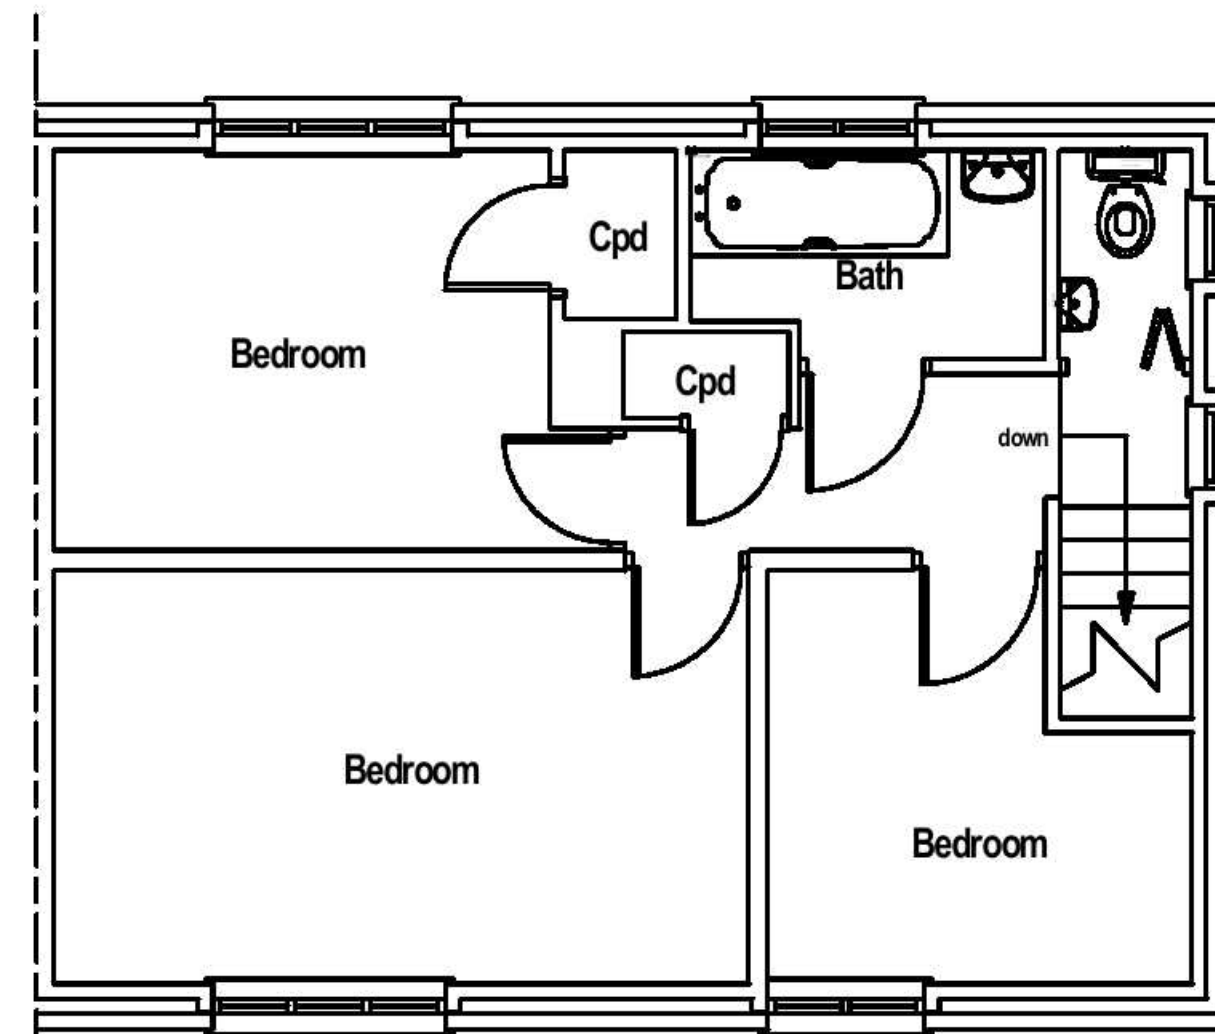

Existing First Floor
Scale 1:50

Notes:

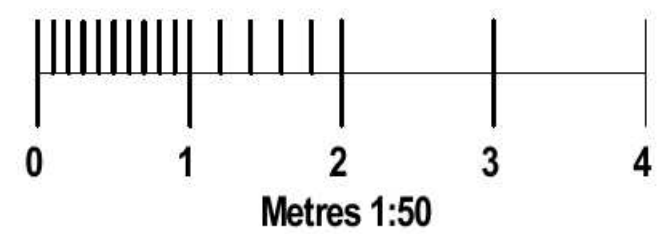

DRAWING TITLE:

Existing Layout Plans & Elevations

© Copyright 2008

JOB TITLE:

Proposed Front Extension, Side
Extension & Conservatory
20 Pennyfields
Felpham
Bognor Regis
West Sussex
PO22 6BN

CLIENT:

Mrs M Ross
122b Limmer Lane
Sumerley Estate
Felpham
Bognor Regis
West Sussex
PO22 7LR



SCALE:

1:50, 1:100

DATE:

October 2008


DRG No.

01a

Rev No.




Existing South Elevation
Scale 1:100

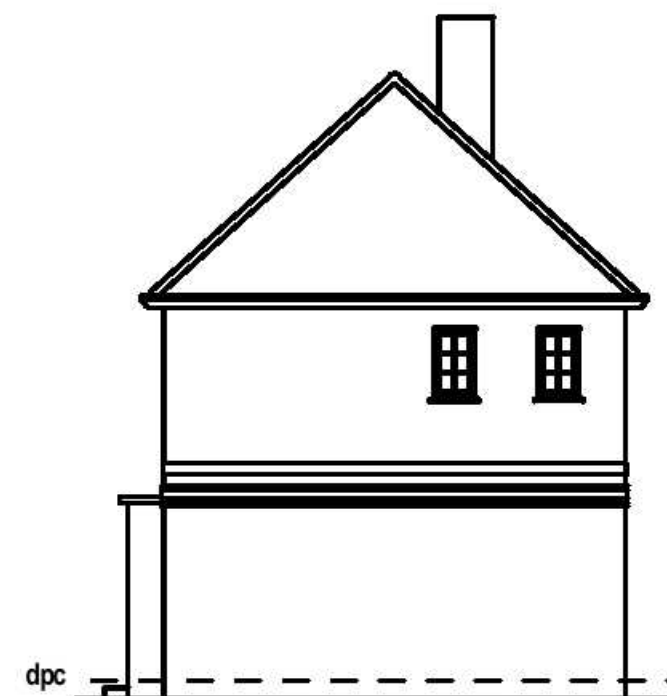


Existing East Elevation
Scale 1:100



Existing North Elevation
Scale 1:100

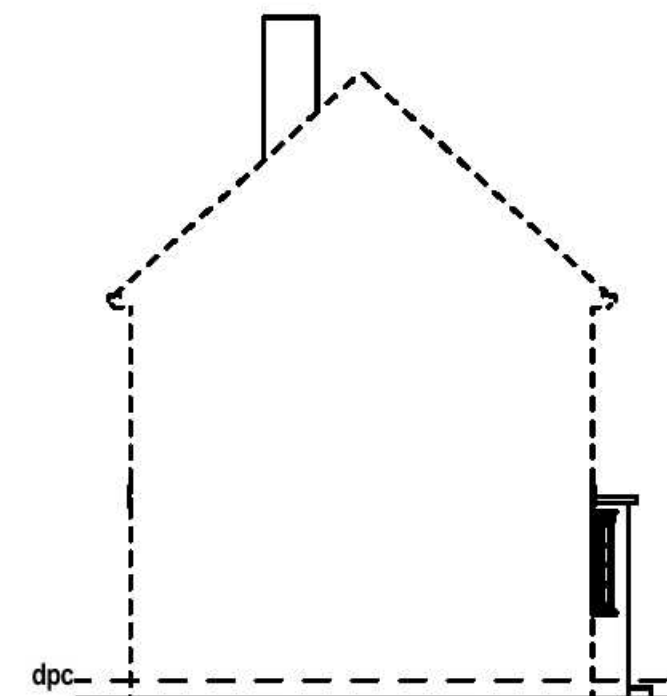

Existing West Elevation
Scale 1:100

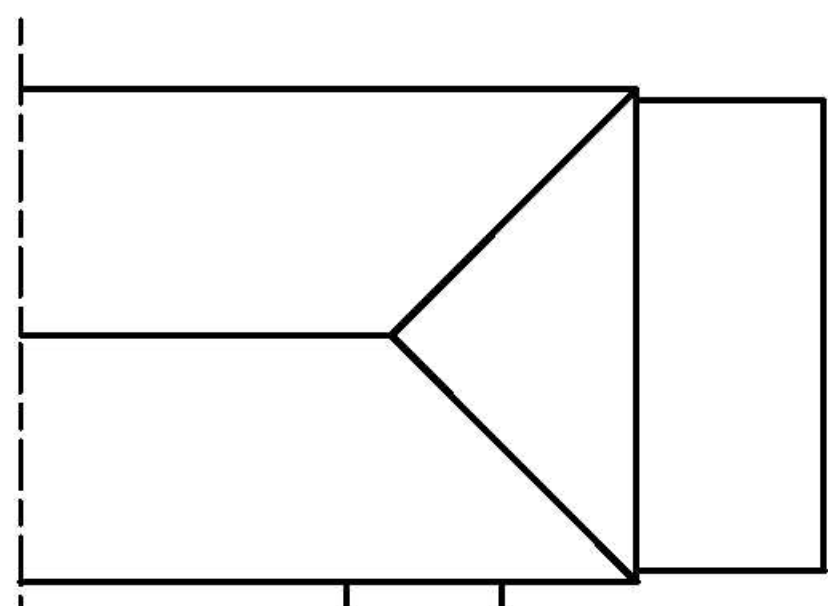

Existing Roof Plan
Scale 1:100