


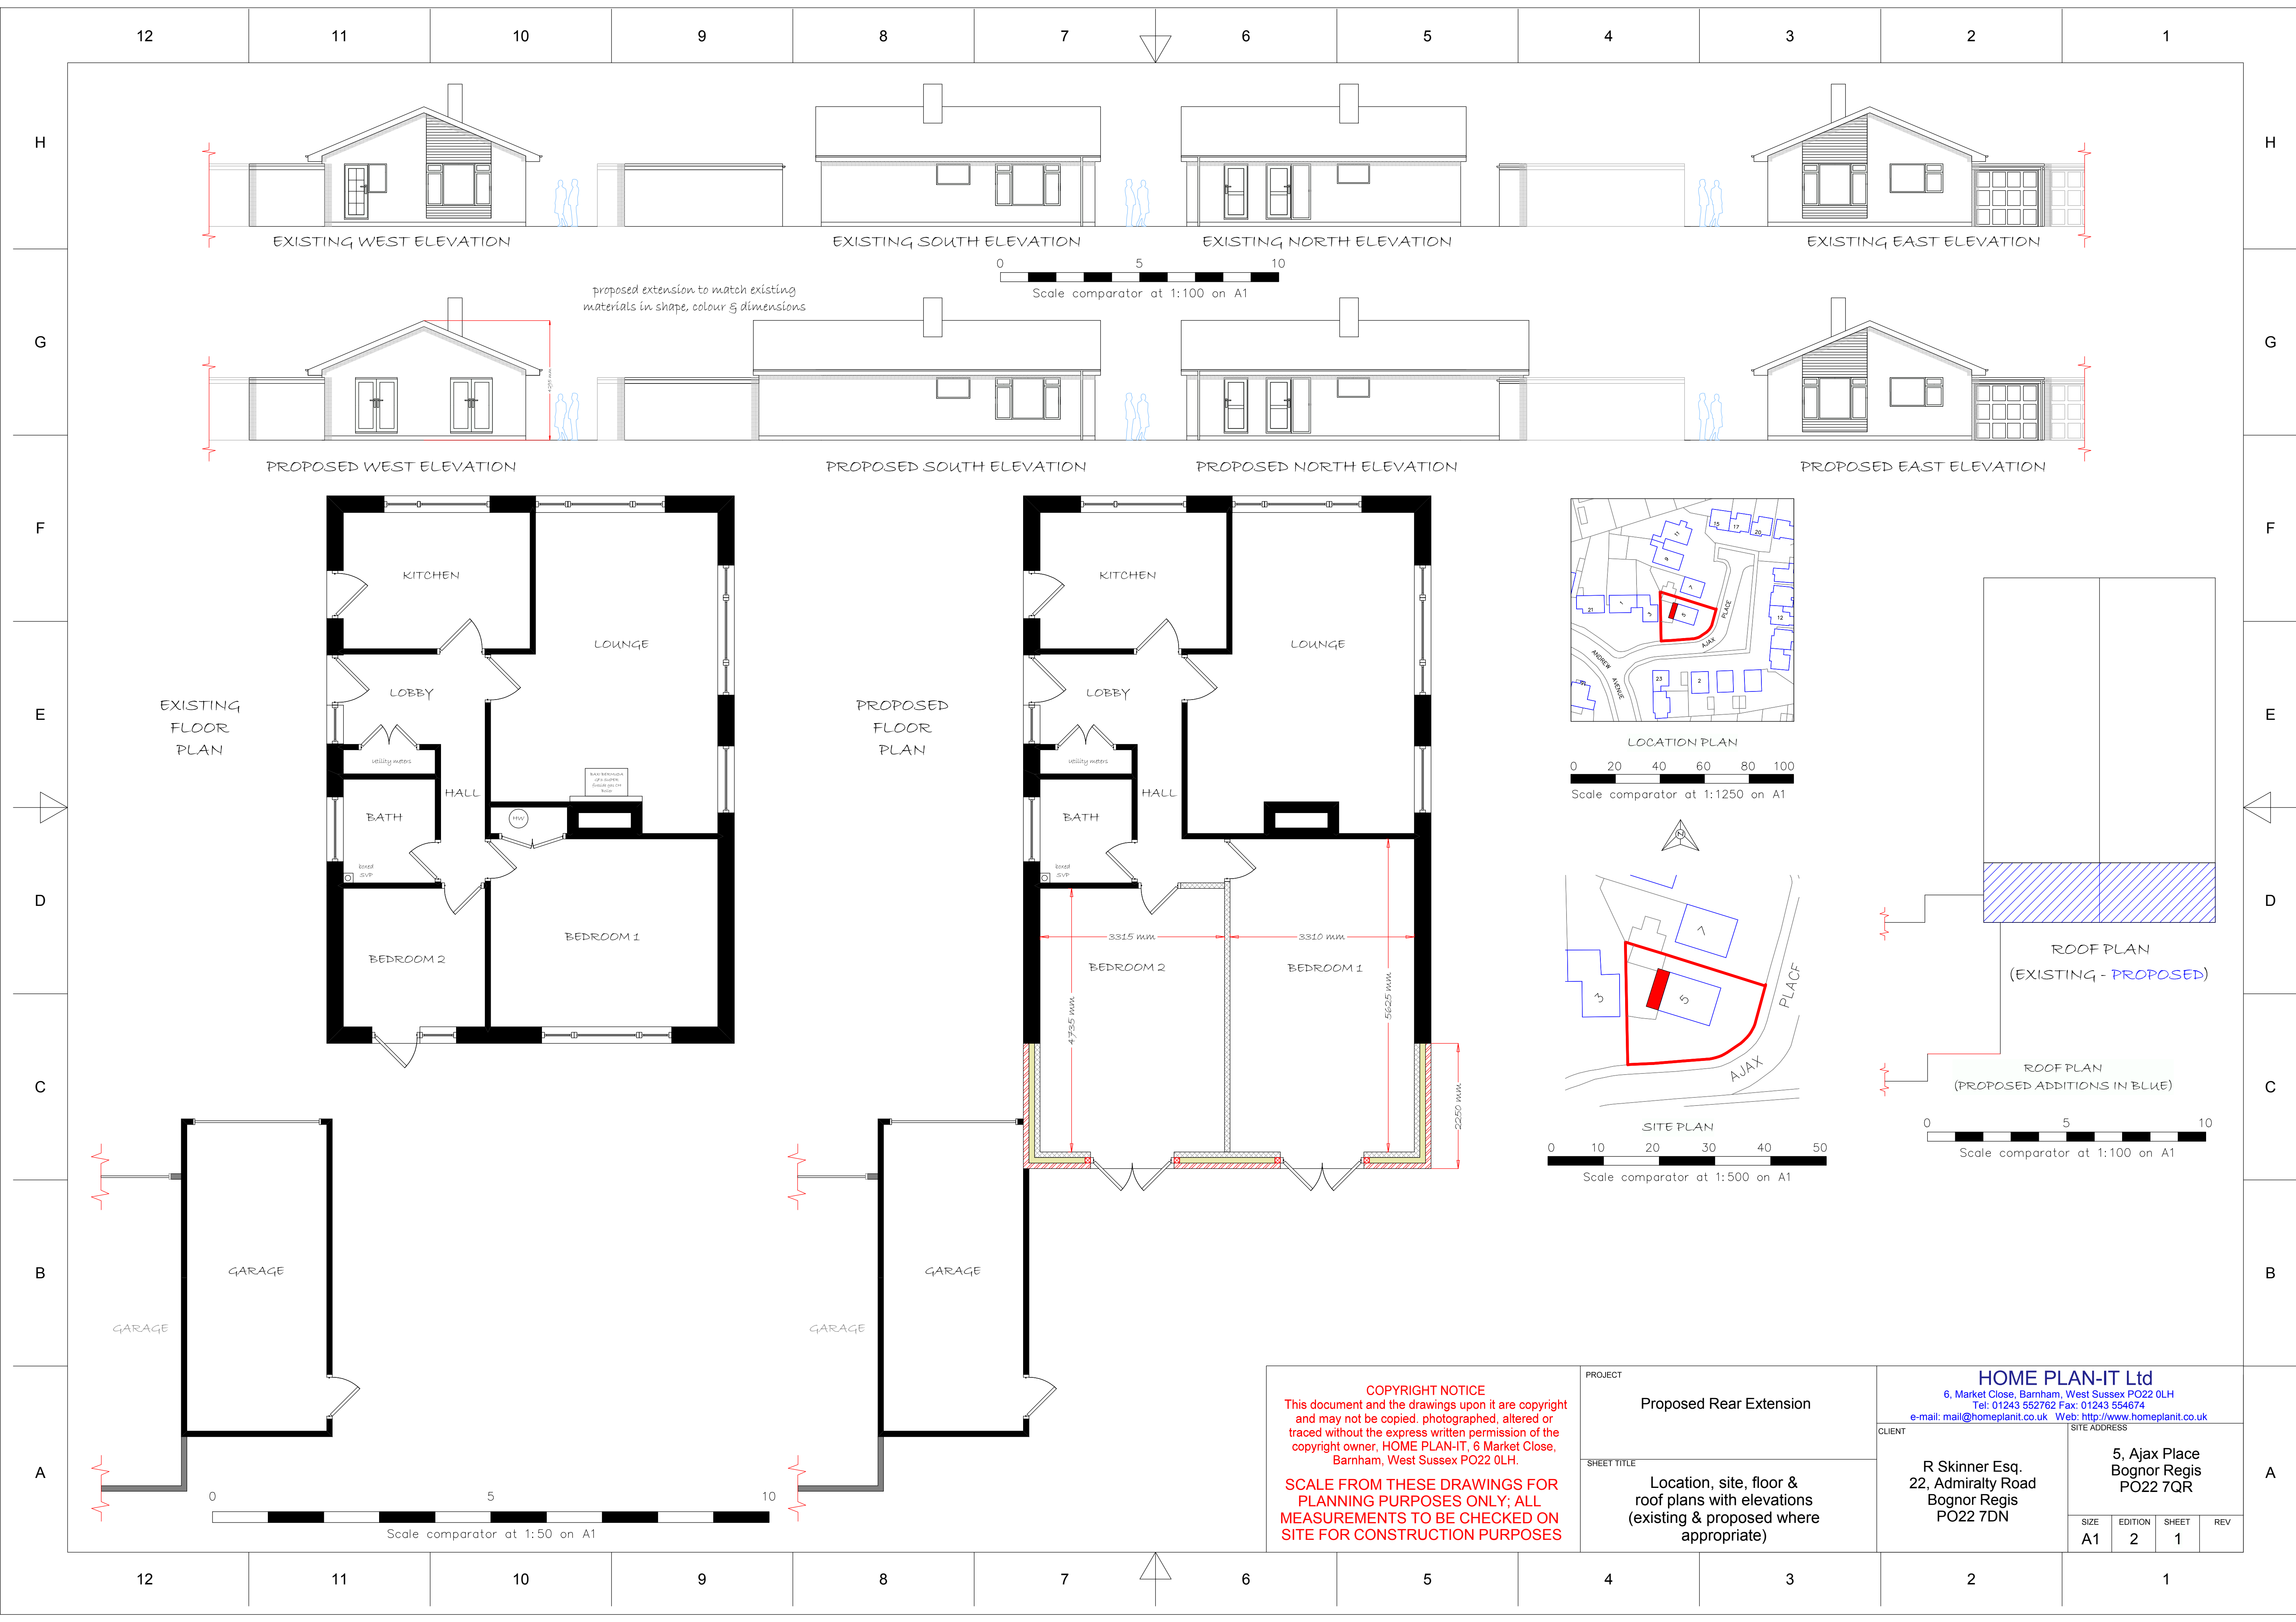

COPYRIGHT NOTICE This document and the drawings upon it are copyright and may not be copied, photographed, altered or traced without the express written permission of the copyright owner, HOME PLAN-IT, 6 Market Close, Barnham, West Sussex PO22 0LH. SCALE FROM THESE DRAWINGS FOR PLANNING PURPOSES ONLY; ALL MEASUREMENTS TO BE CHECKED ON SITE FOR CONSTRUCTION PURPOSES		PROJECT Proposed Rear Extension		HOME PLAN-IT Ltd 6, Market Close, Barnham, West Sussex PO22 0LH Tel: 01243 552762 Fax: 01243 554674 e-mail: mail@homeplanit.co.uk Web: http://www.homeplanit.co.uk			
		SHEET TITLE Location, site, floor & roof plans with elevations (existing & proposed where appropriate)		CLIENT R Skinner Esq. 22, Admiralty Road Bognor Regis PO22 7DN		SITE ADDRESS 5, Ajax Place Bognor Regis PO22 7QR	
				SIZE A1	EDITION 2	SHEET 1	REV