




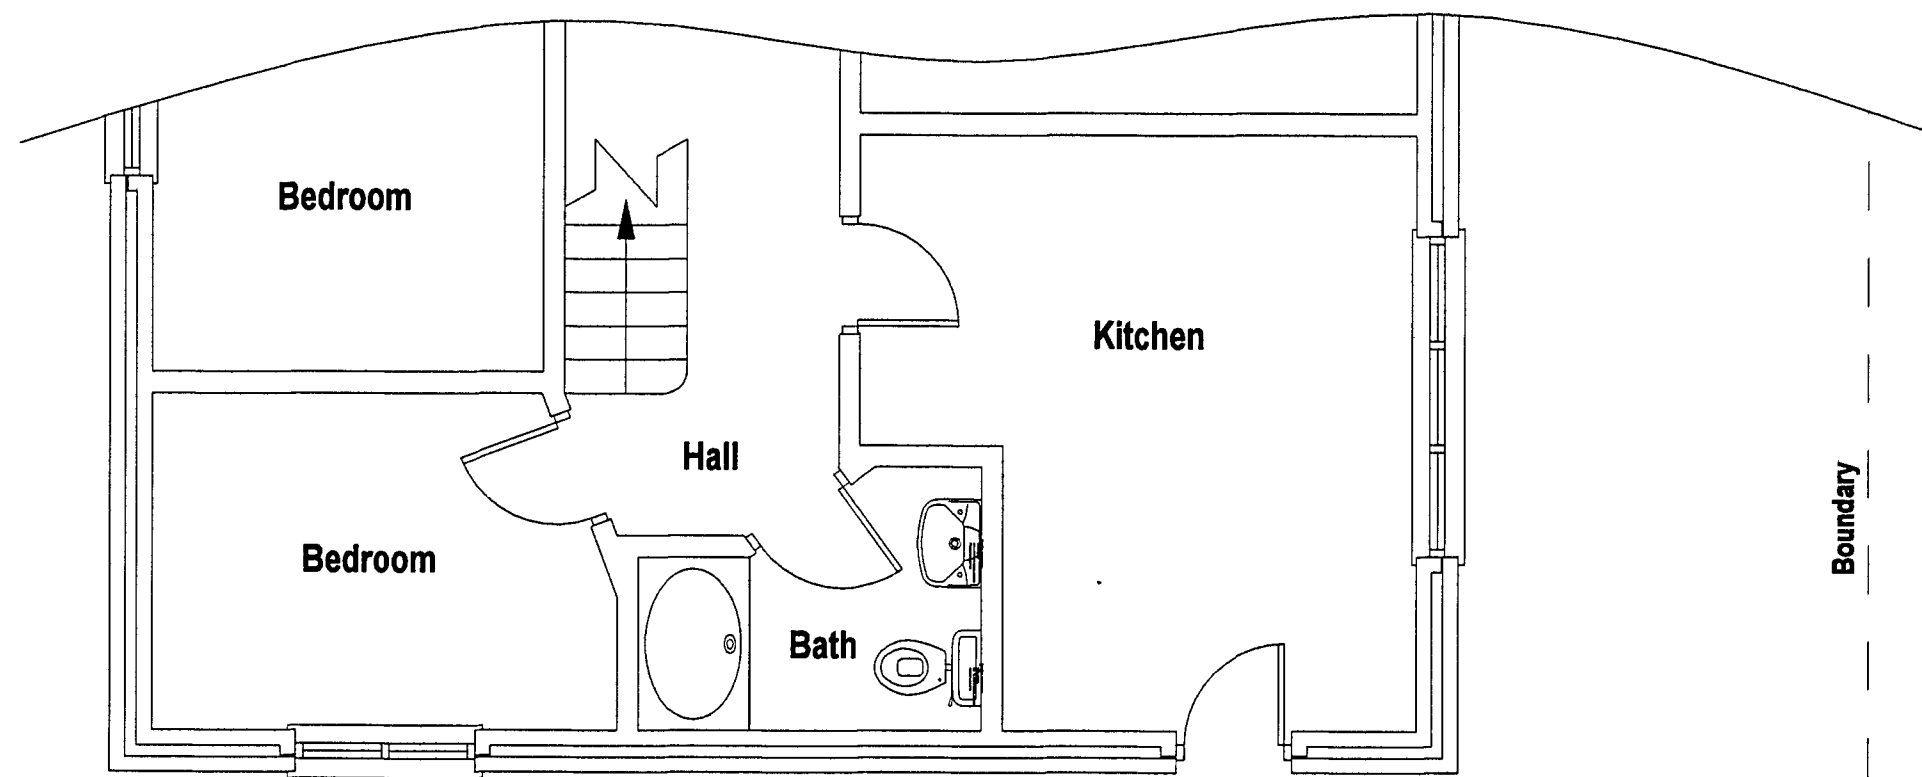


Existing Ground Floor
Scale 1:50

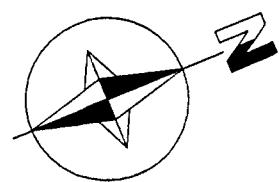


Existing West Elevation
Scale 1:100

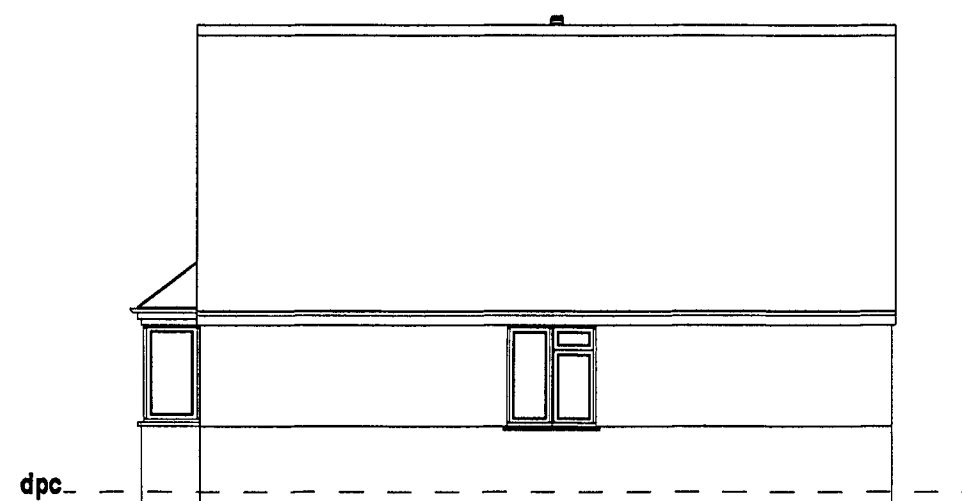

Existing South Elevation
Scale 1:100

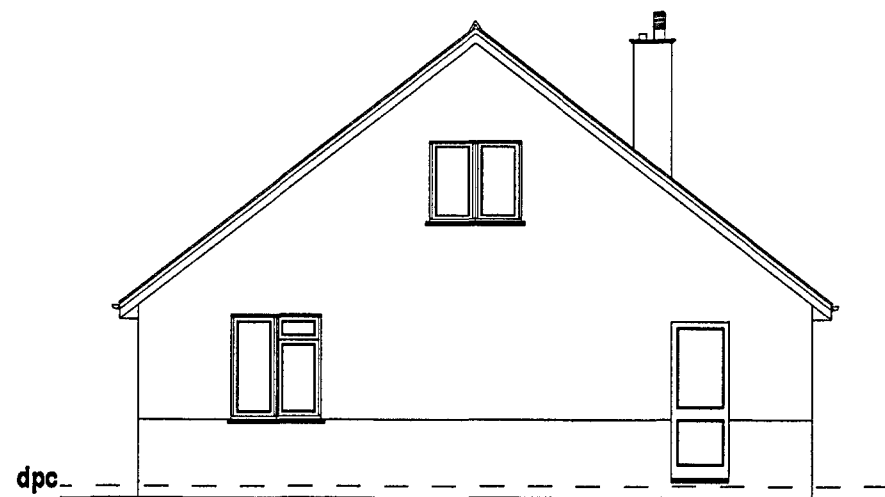

Existing East Elevation
Scale 1:100

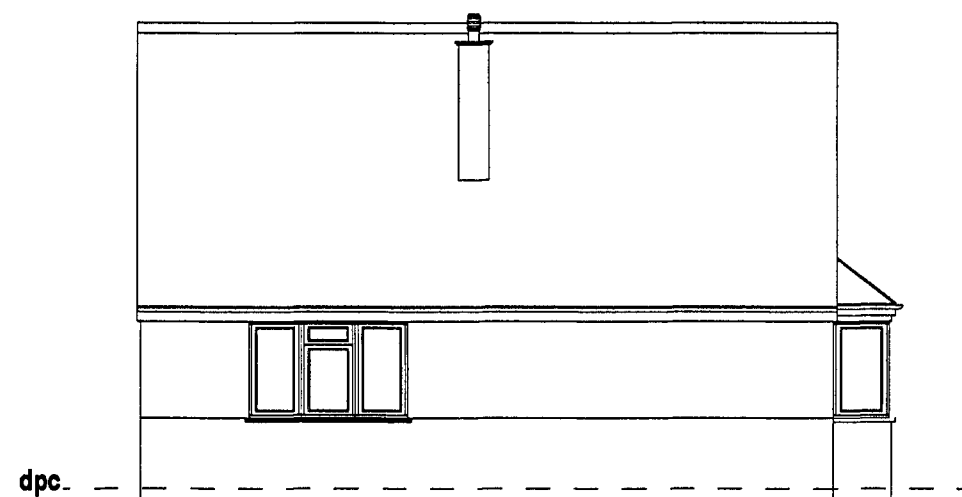

Existing North Elevation
Scale 1:100

Notes:

Window/Door Schedule


White pvcU Double Glazed and similar to illustrated.

	W	H
D1	765 x 2040	
D2	1200 x 2040	
WDG 01	1200 x 1300	

Garage Window/Doors

	W	H
WG 02	600 x 1050	

D3	826 x 2040
D4	1981 x 1981
D5	2134 x 1981

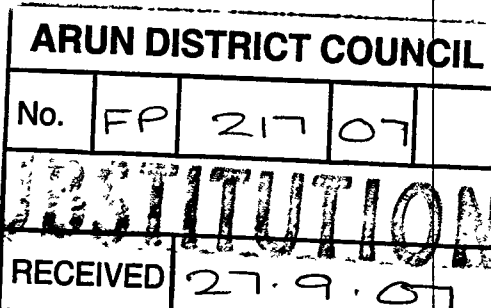

Finishes

New walls:
Brick colour/texture to match existing dwelling.
Block walls rendered and painted to match existing dwelling.

Roof:
Tiles to match existing dwelling.

DRAWING TITLE:

Existing & Proposed Layout Plans
& Elevations

© Copyright 2007

JOB TITLE:

Proposed Conservatory,
Rear Extension & Garage
14 New Barn Lane
Felpham
Bognor Regis
PO22 8LP

CLIENT:

Mrs Mordle
14 New Barn Lane
Felpham
Bognor Regis
PO22 8LP

Drawn By:

Arun Plans - LH

SCALE:

1:50, 1:100

DATE:


September 2007

DRG No.

01a

Rev No.


01

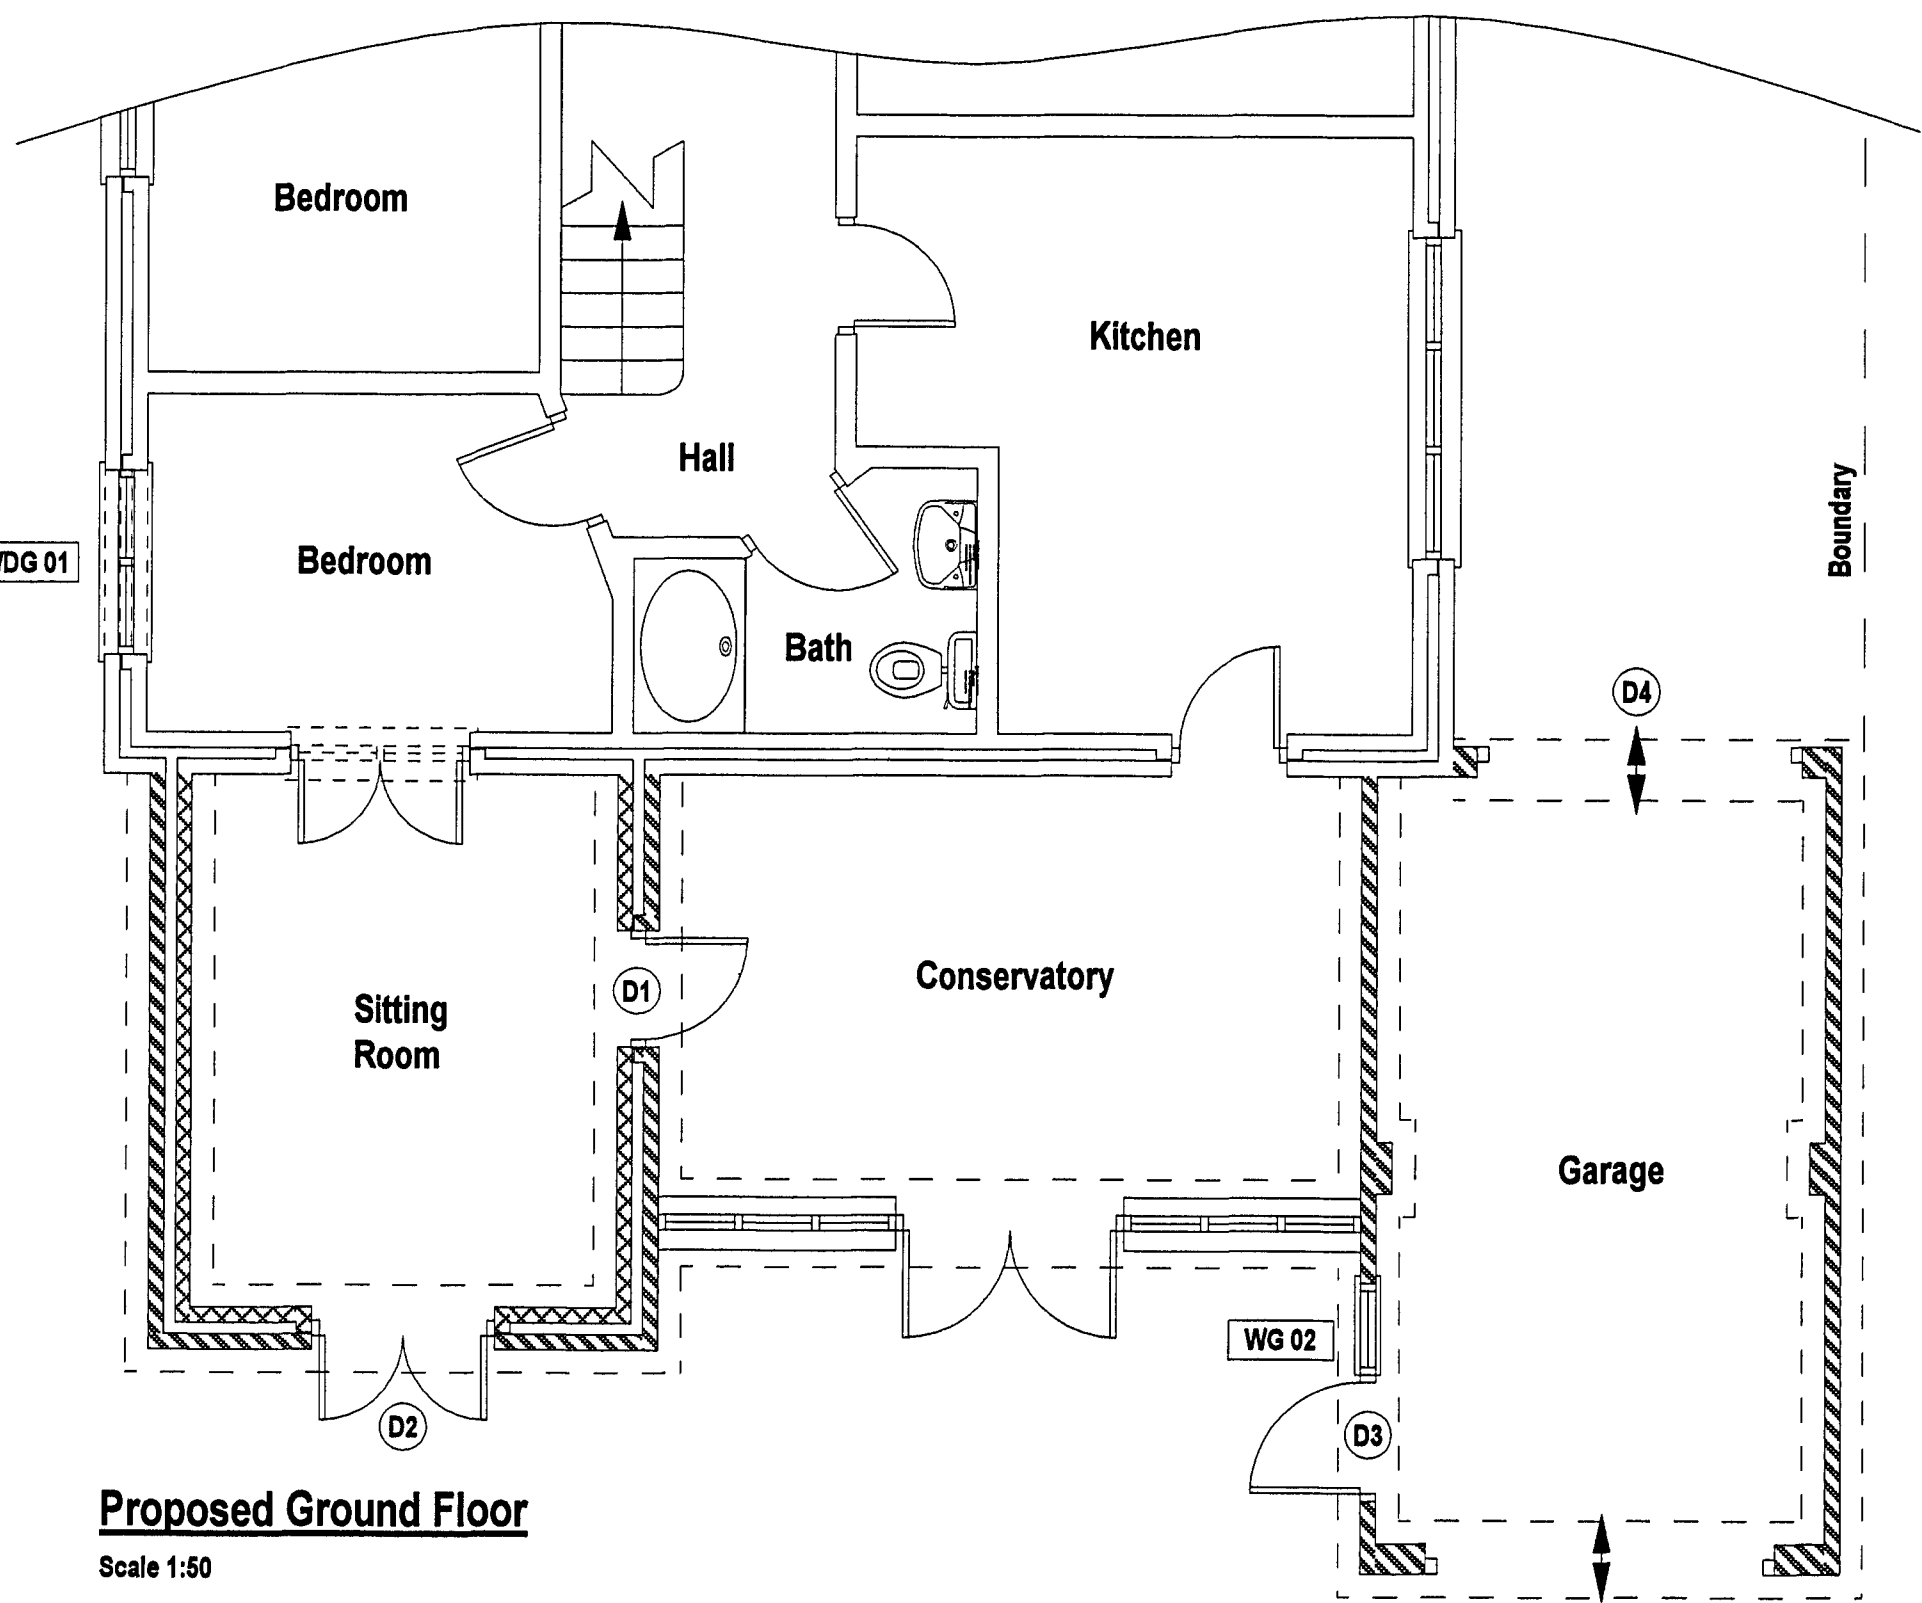

Proposed Ground Floor
Scale 1:50




Proposed West Elevation
Scale 1:100

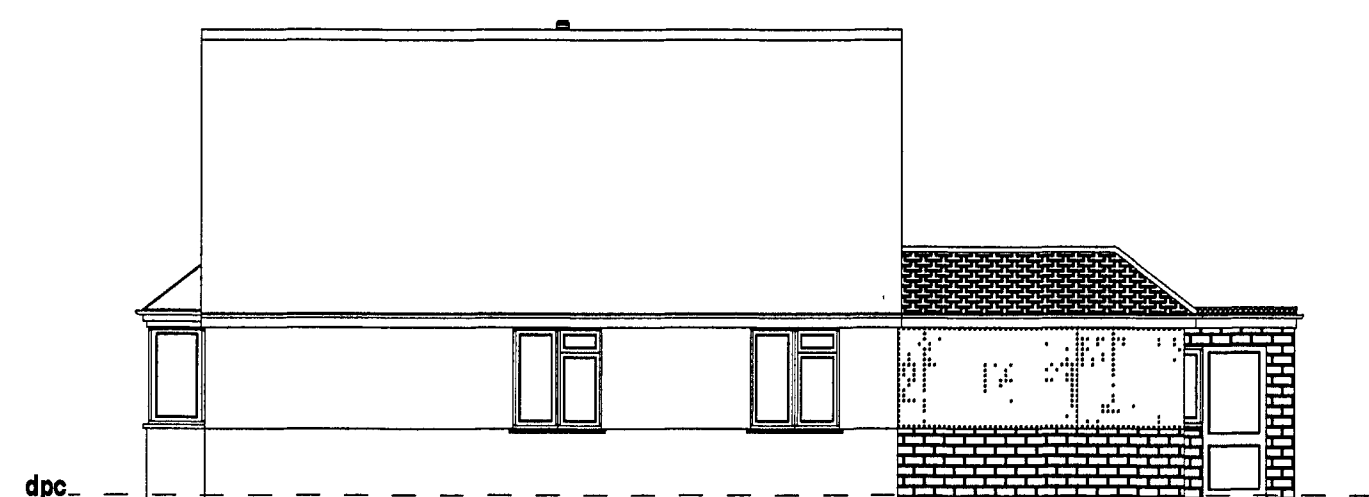

Proposed South Elevation
Scale 1:100



Proposed East Elevation
Scale 1:100

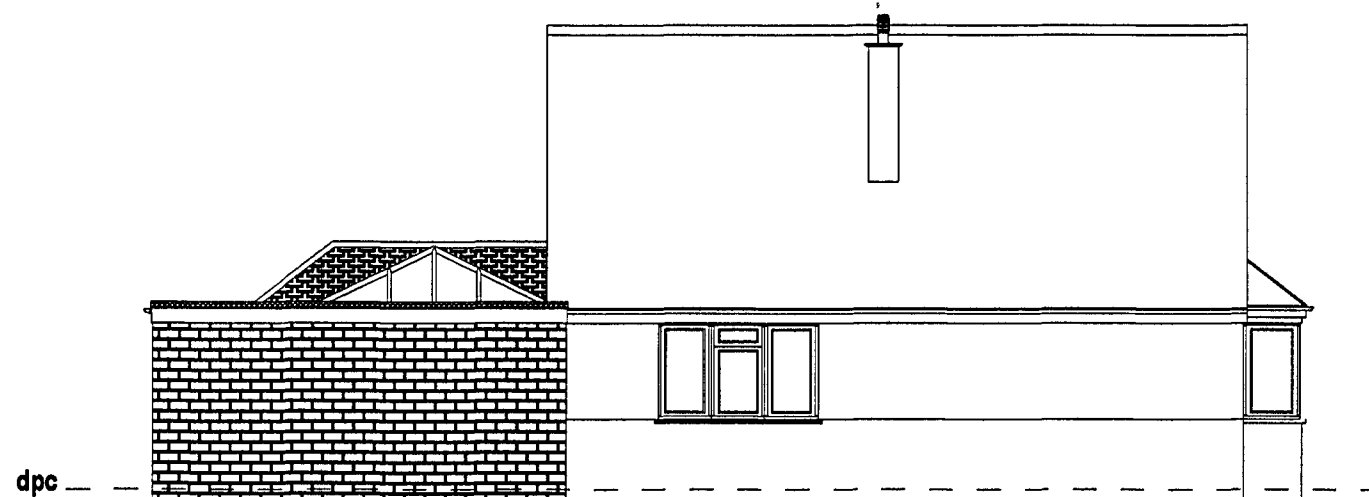

Proposed North Elevation
Scale 1:100