




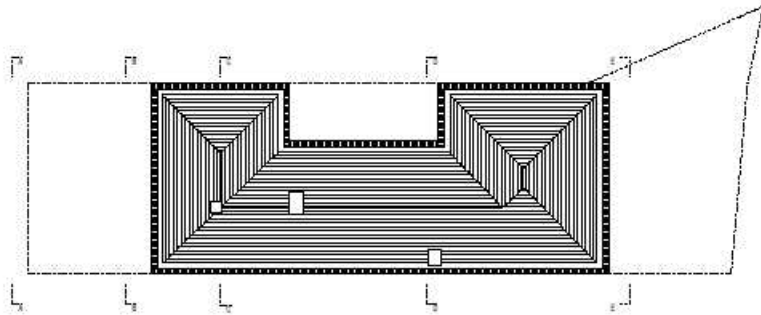


EXISTING ROOF PLAN

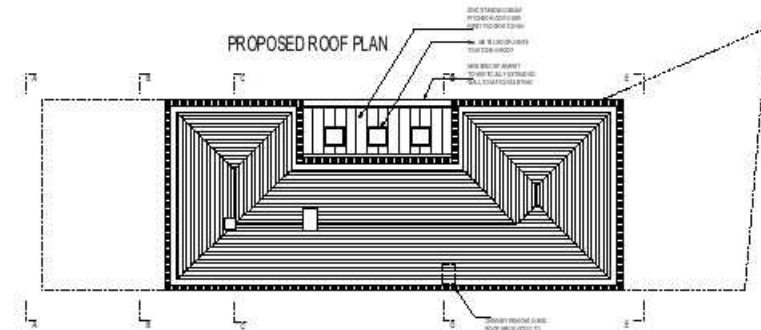


PROPOSED ROOF PLAN

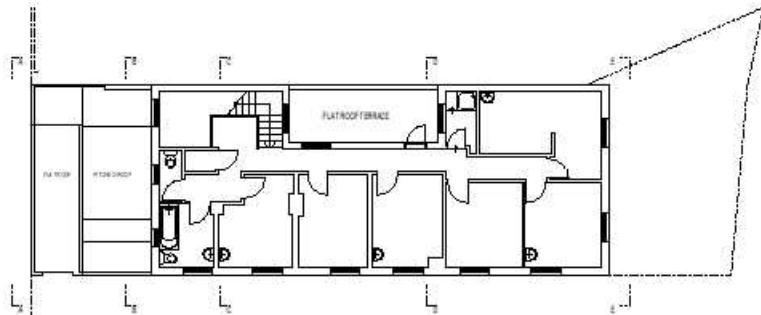


EXISTING 1ST FLOOR PLAN

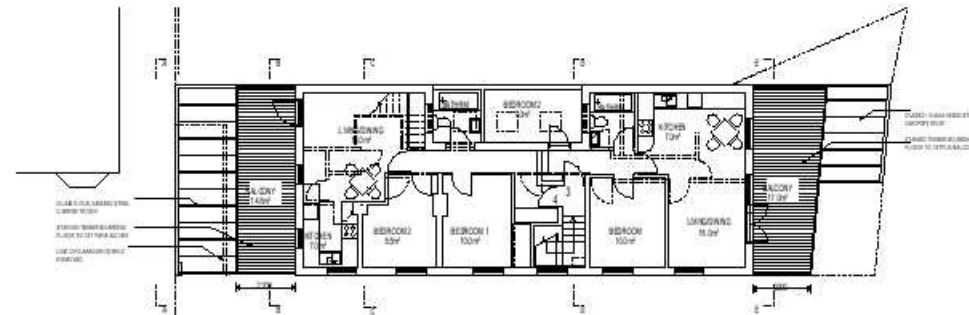

PROPOSED 1ST FLOOR PLAN

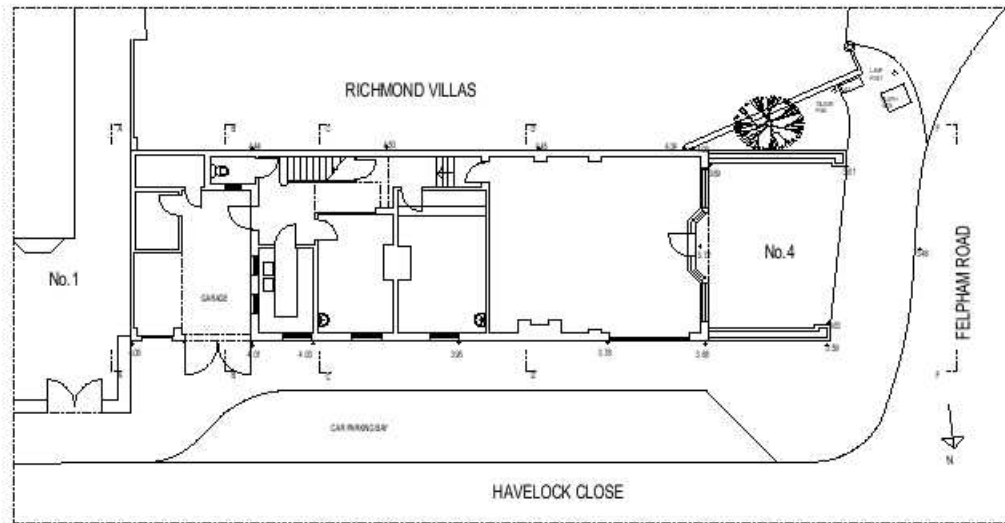

EXISTING GROUND FLOOR PLAN

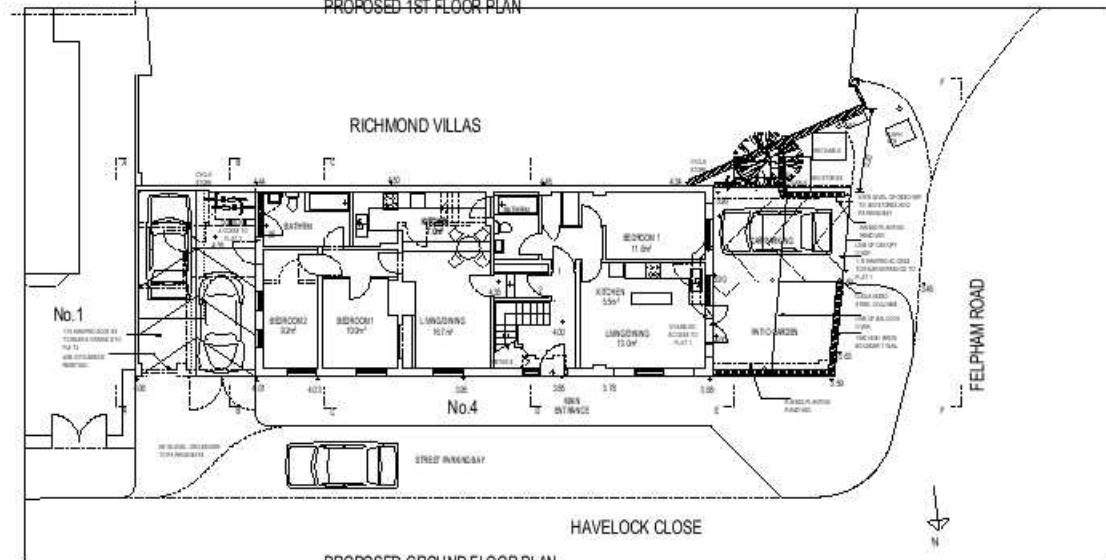

PROPOSED GROUND FLOOR PLAN

SCALE (METRES) 0 5 10

NOTE:
ALL LEVELS STATED IN RELATION TO ORDNANCE DATUM.
ALL DIMENSIONS ARE AGGREGATE ONLY. SUBJECT TO DETAILED CONSTRUCTION METHOD.
AVOIDANCE TO BE CHECKED ON SITE.
ALL LEVELS AND DIMENSIONS SHOWN IN METRES.
THIS DRAWING TO BE READ IN CONJUNCTION WITH THE 'DESIGN AND ACCESS STATEMENT'.

Project: PROPOSED FLATS - 4 FELPHAM ROAD, BOGNOR REGIS

Drawing: EXISTING AND PROPOSED PLANS Scale: 1:100 Date: OCT 08 Drawing No: 9270/PL2/02

VINCENT GIZZI ARCHITECT
10 PORTLAND STREET
BRIGHTON
EAST SUSSEX BN1 1RN
TEL: 07779 14 8888
eMail: vincentgizzi@ta.italk.net