


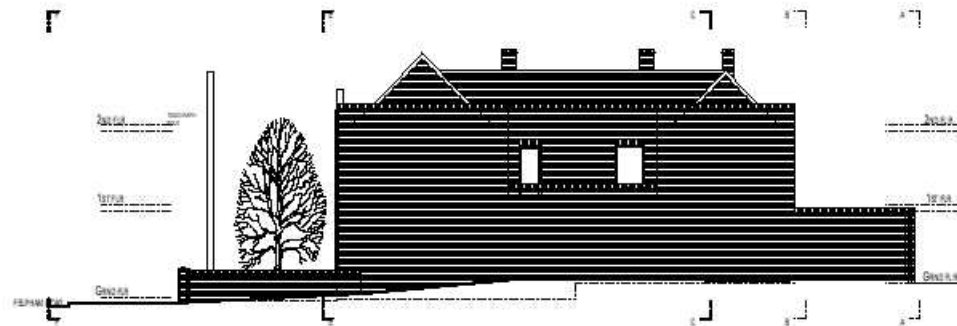


EXISTING SOUTH ELEVATION




EXISTING WEST ELEVATION ON FELPHAM ROAD (F-F)




EXISTING EAST ELEVATION ON A-A

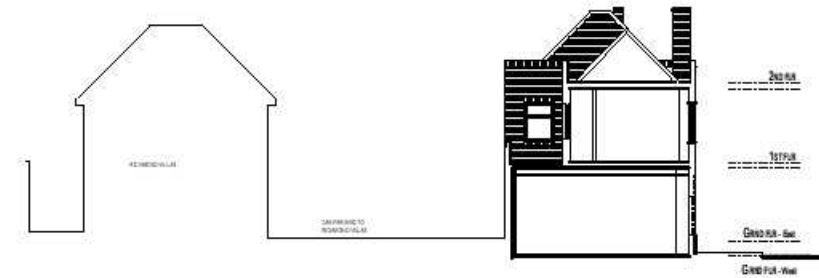


EXISTING SECTION ON C-C

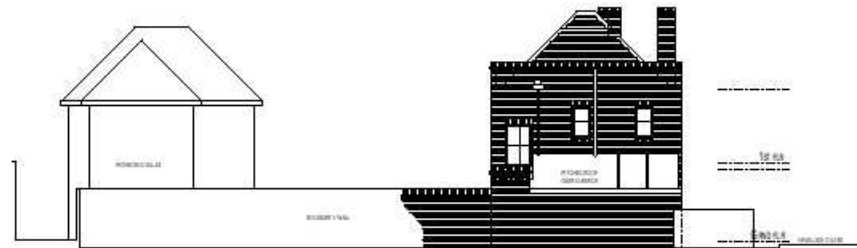

EXISTING EAST ELEVATION ON B-B

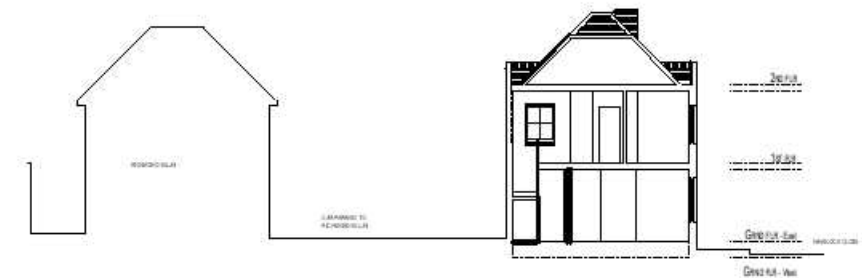

EXISTING SECTION ON D-D

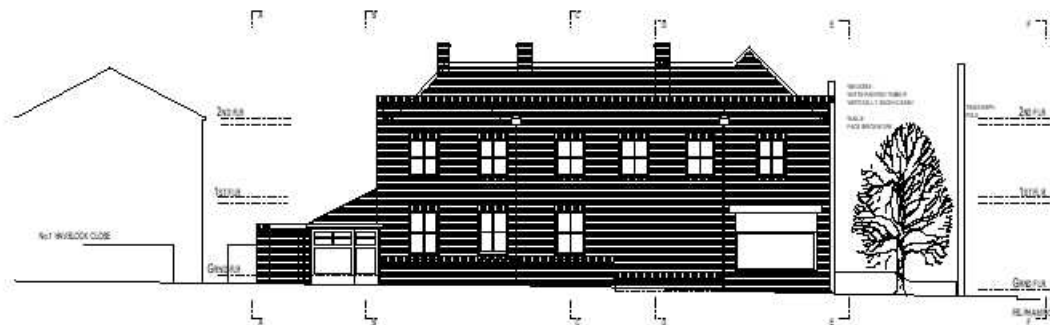

EXISTING NORTH ELEVATION ON HAVELOCK CLOSE

SCALE (METRES) 0 5 10

NOTE:
ALL LEVELS STATED IN RELATION TO ORDNANCE DATUM.
ALL DIMENSIONS ARE INDICATIVE ONLY. SUBJECT TO DETAILED CONSTRUCTION METHOD.
AND ARE TO BE CHECKED ON SITE.
ALL LEVELS AND DIMENSIONS SHOWN IN METRES.
THE DRAWING TO BE USED IN CONJUNCTION WITH THE 'DESIGN AND ACCESS STATEMENT'.

Project
PROPOSED FLATS - 4 FELPHAM ROAD, BOGNOR REGIS

Drawing EXISTING ELEVATIONS, SECTIONS	Scale 1:100	Date OCT 08	Drawing No. 9270/PL2/03
---	----------------	----------------	----------------------------

VINCENT GIZZI ARCHITECT

10 PORTLAND STREET
BRIGHTON
EAST SUSSEX BN1 1RN

TEL: 07779 14 8888
eMail: vincentgizzi@ta-ktalk.net