




ARUN DISTRICT COUNCIL			
No.	FD	217	08
Received 21 OCT 2008			
Amendment 20-11-08			

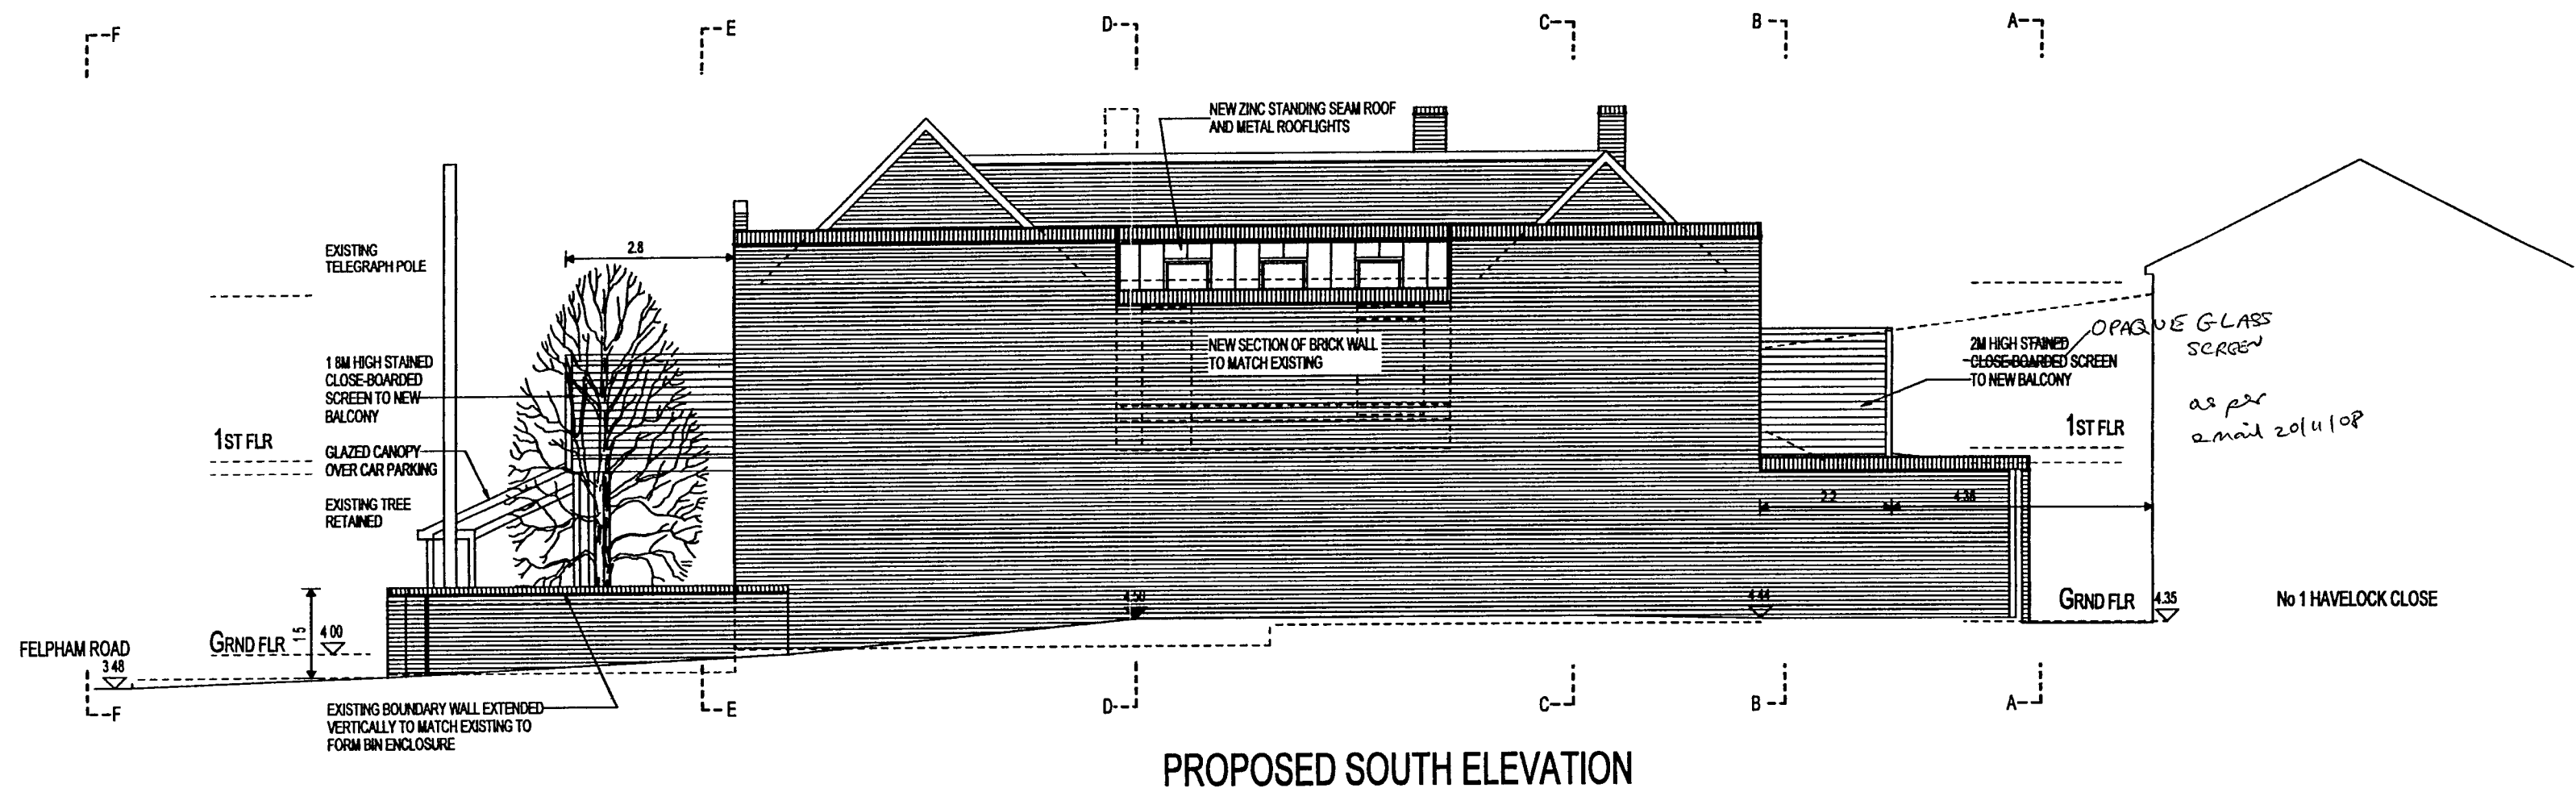


PROPOSED SOUTH ELEVATION

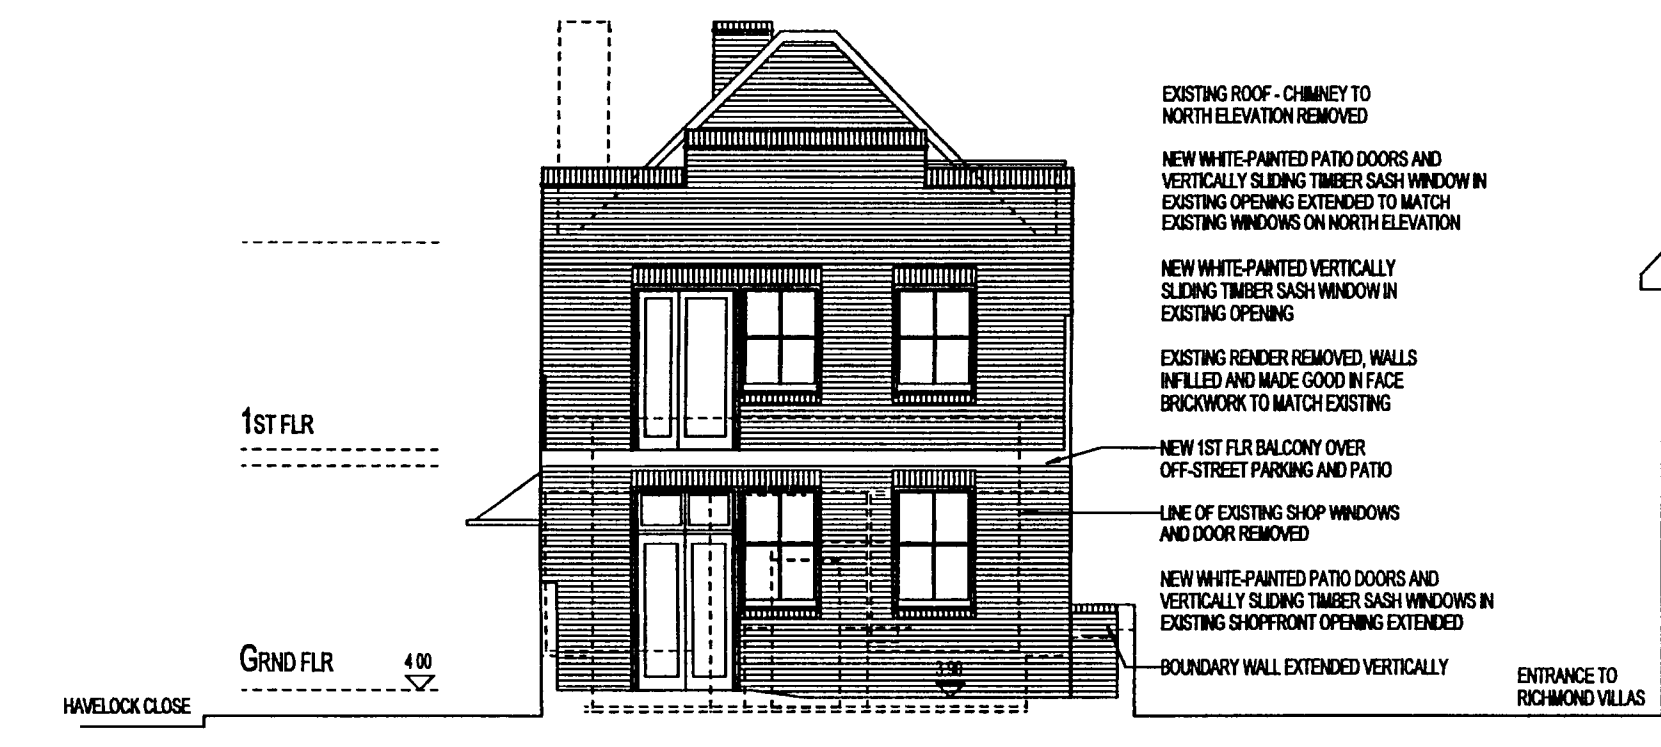


PROPOSED WEST ELEVATION ON FELPHAM ROAD (E-E)

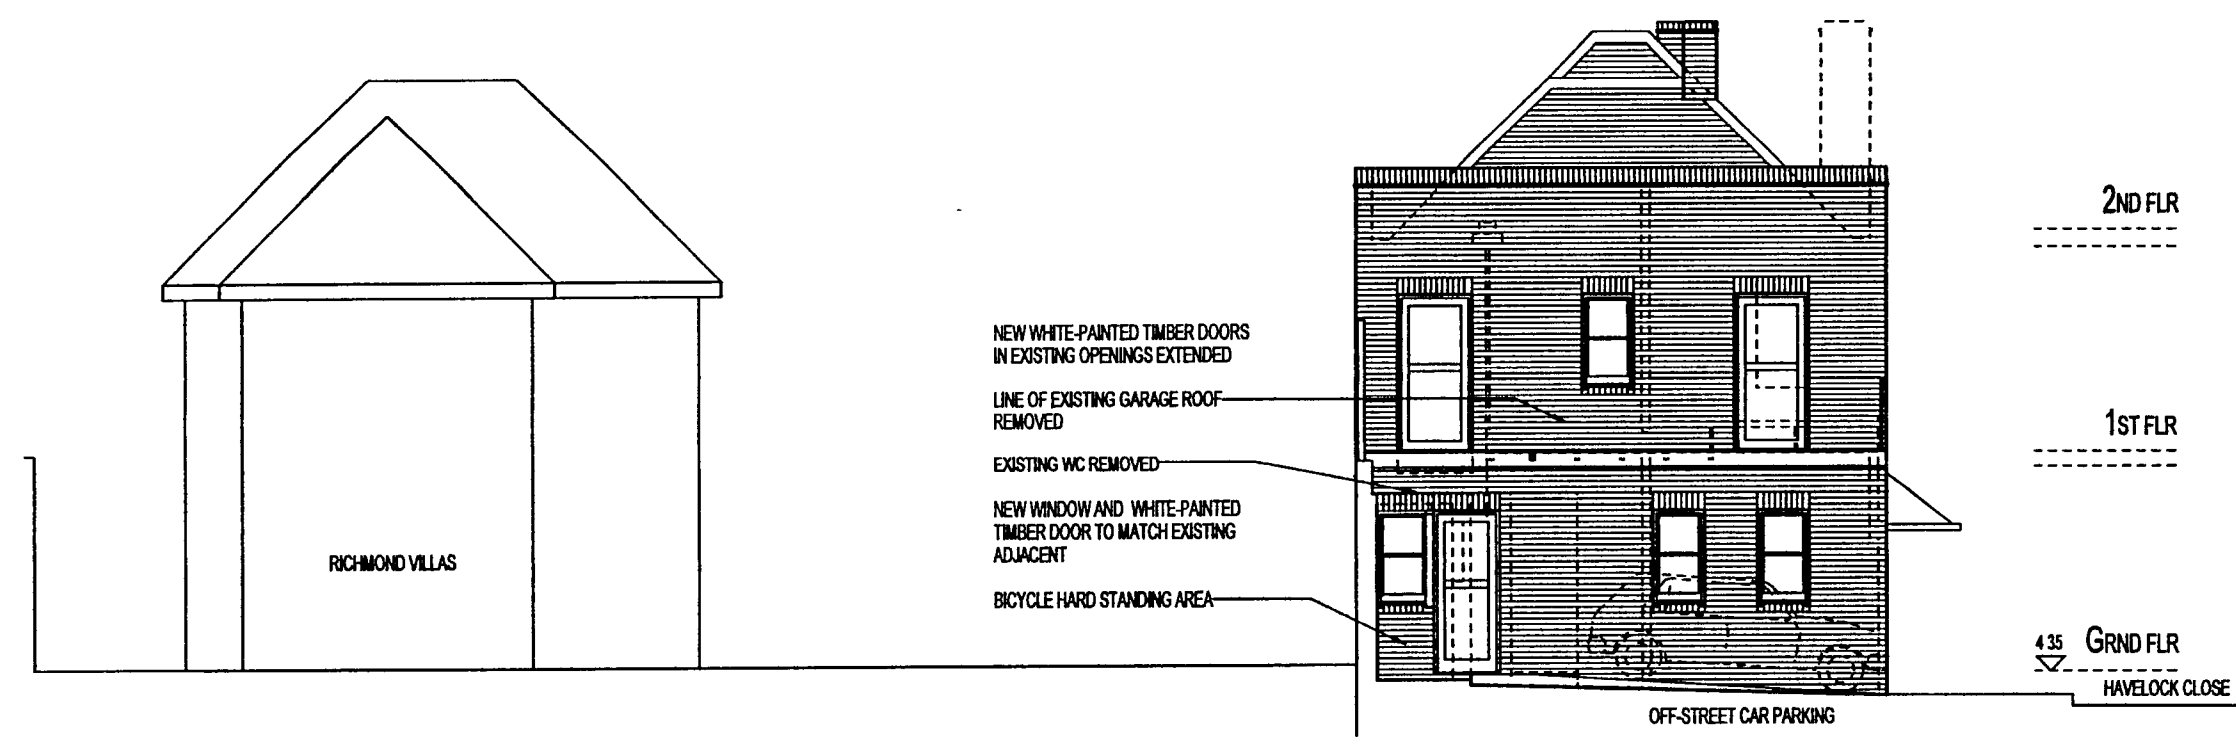


PROPOSED EAST ELEVATION ON A-A

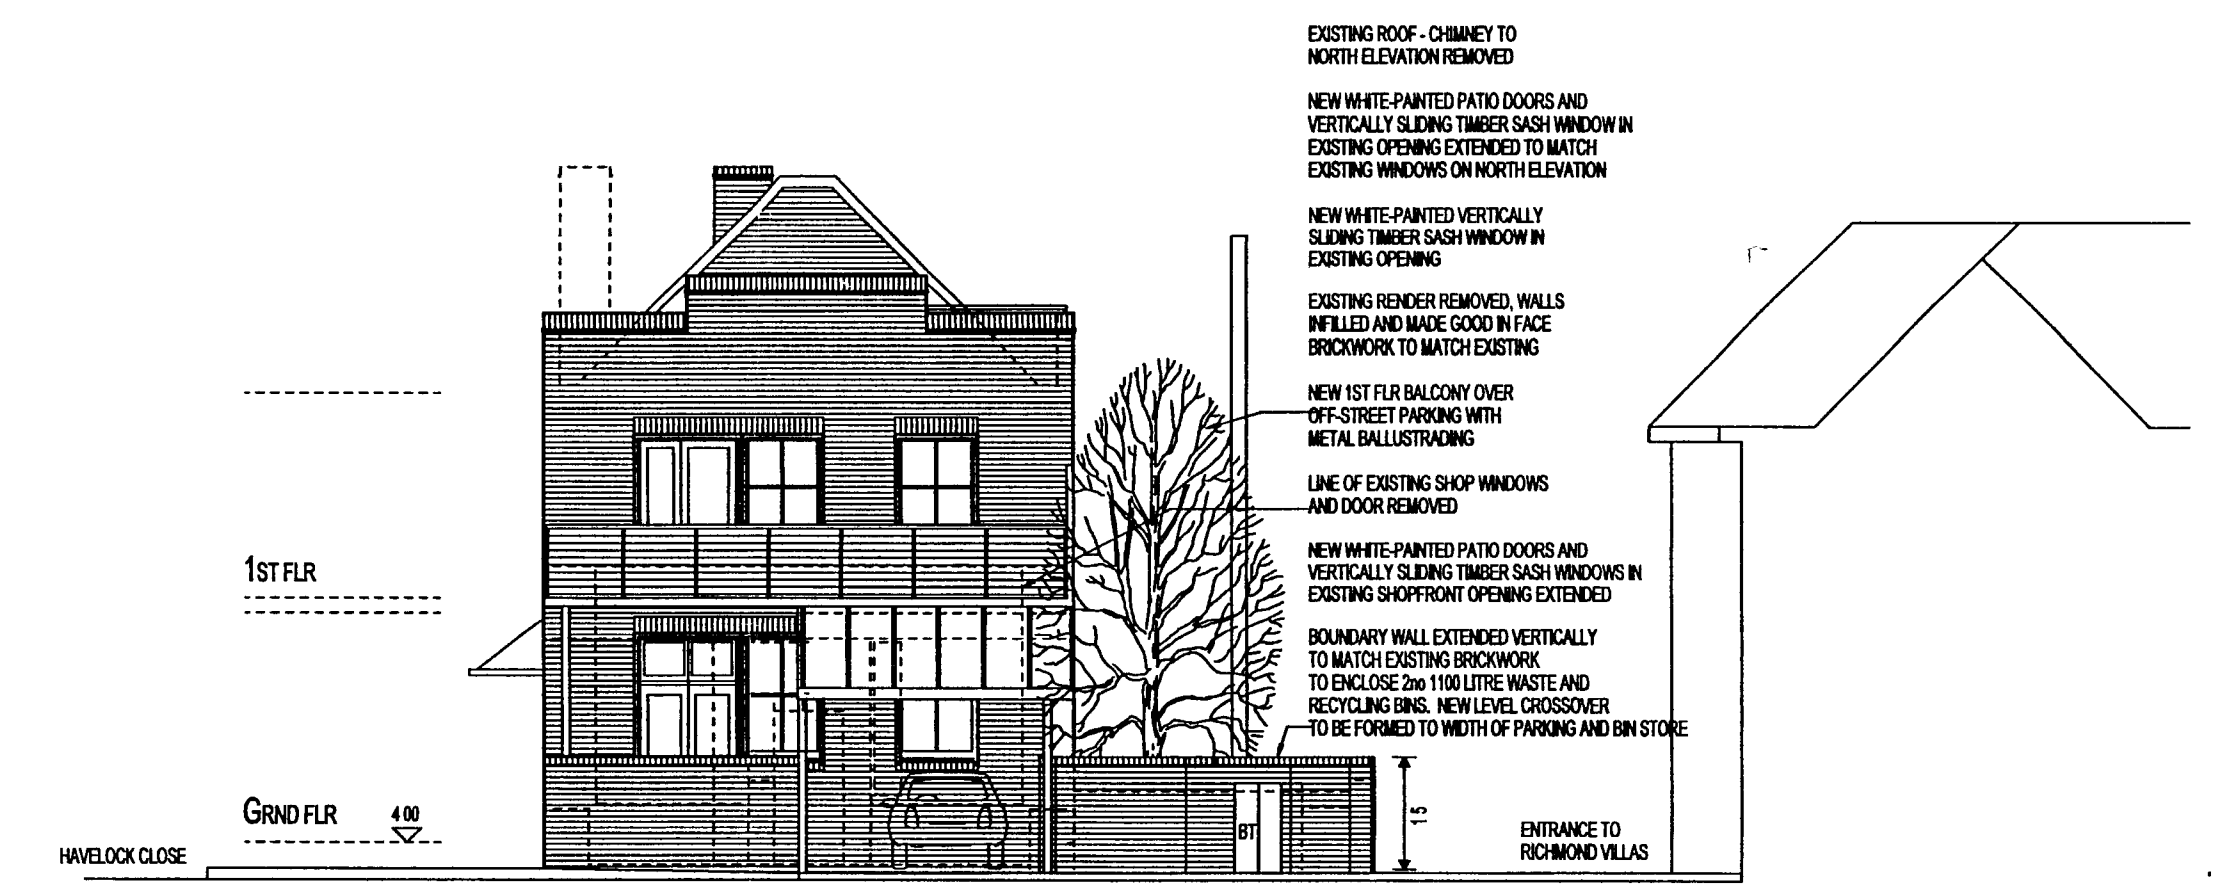


PROPOSED WEST ELEVATION ON FELPHAM ROAD (F-F)

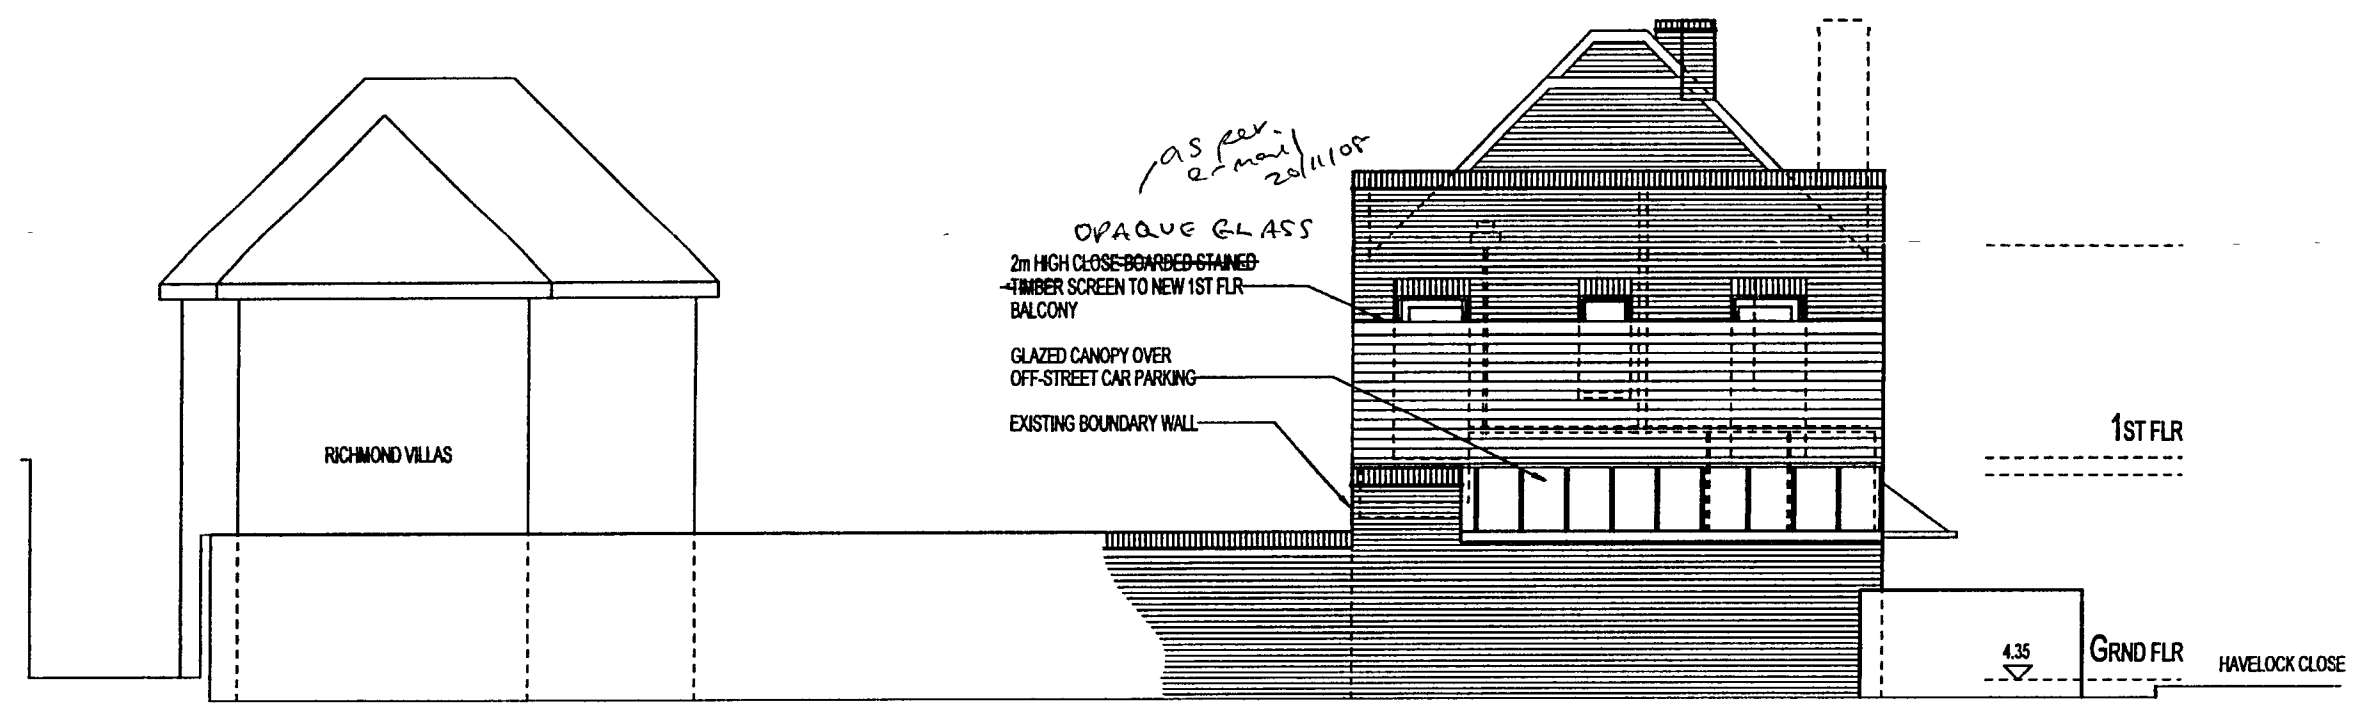


PROPOSED EAST ELEVATION ON B-B

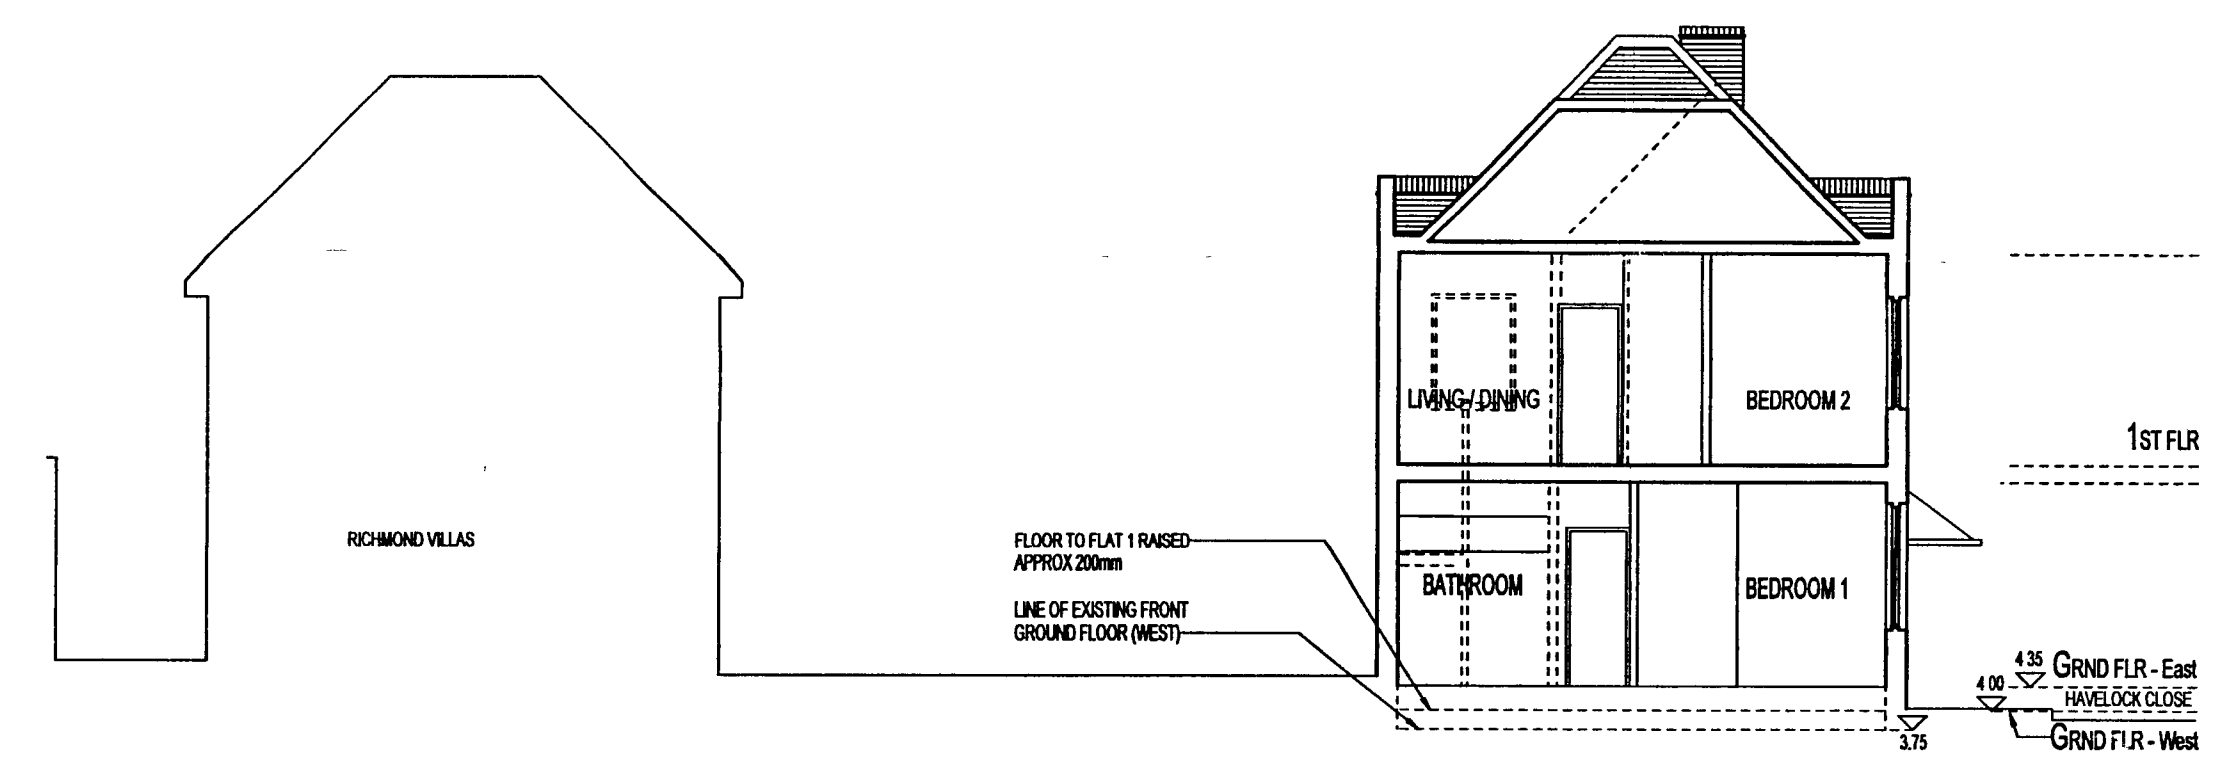


PROPOSED SECTION ON C-C

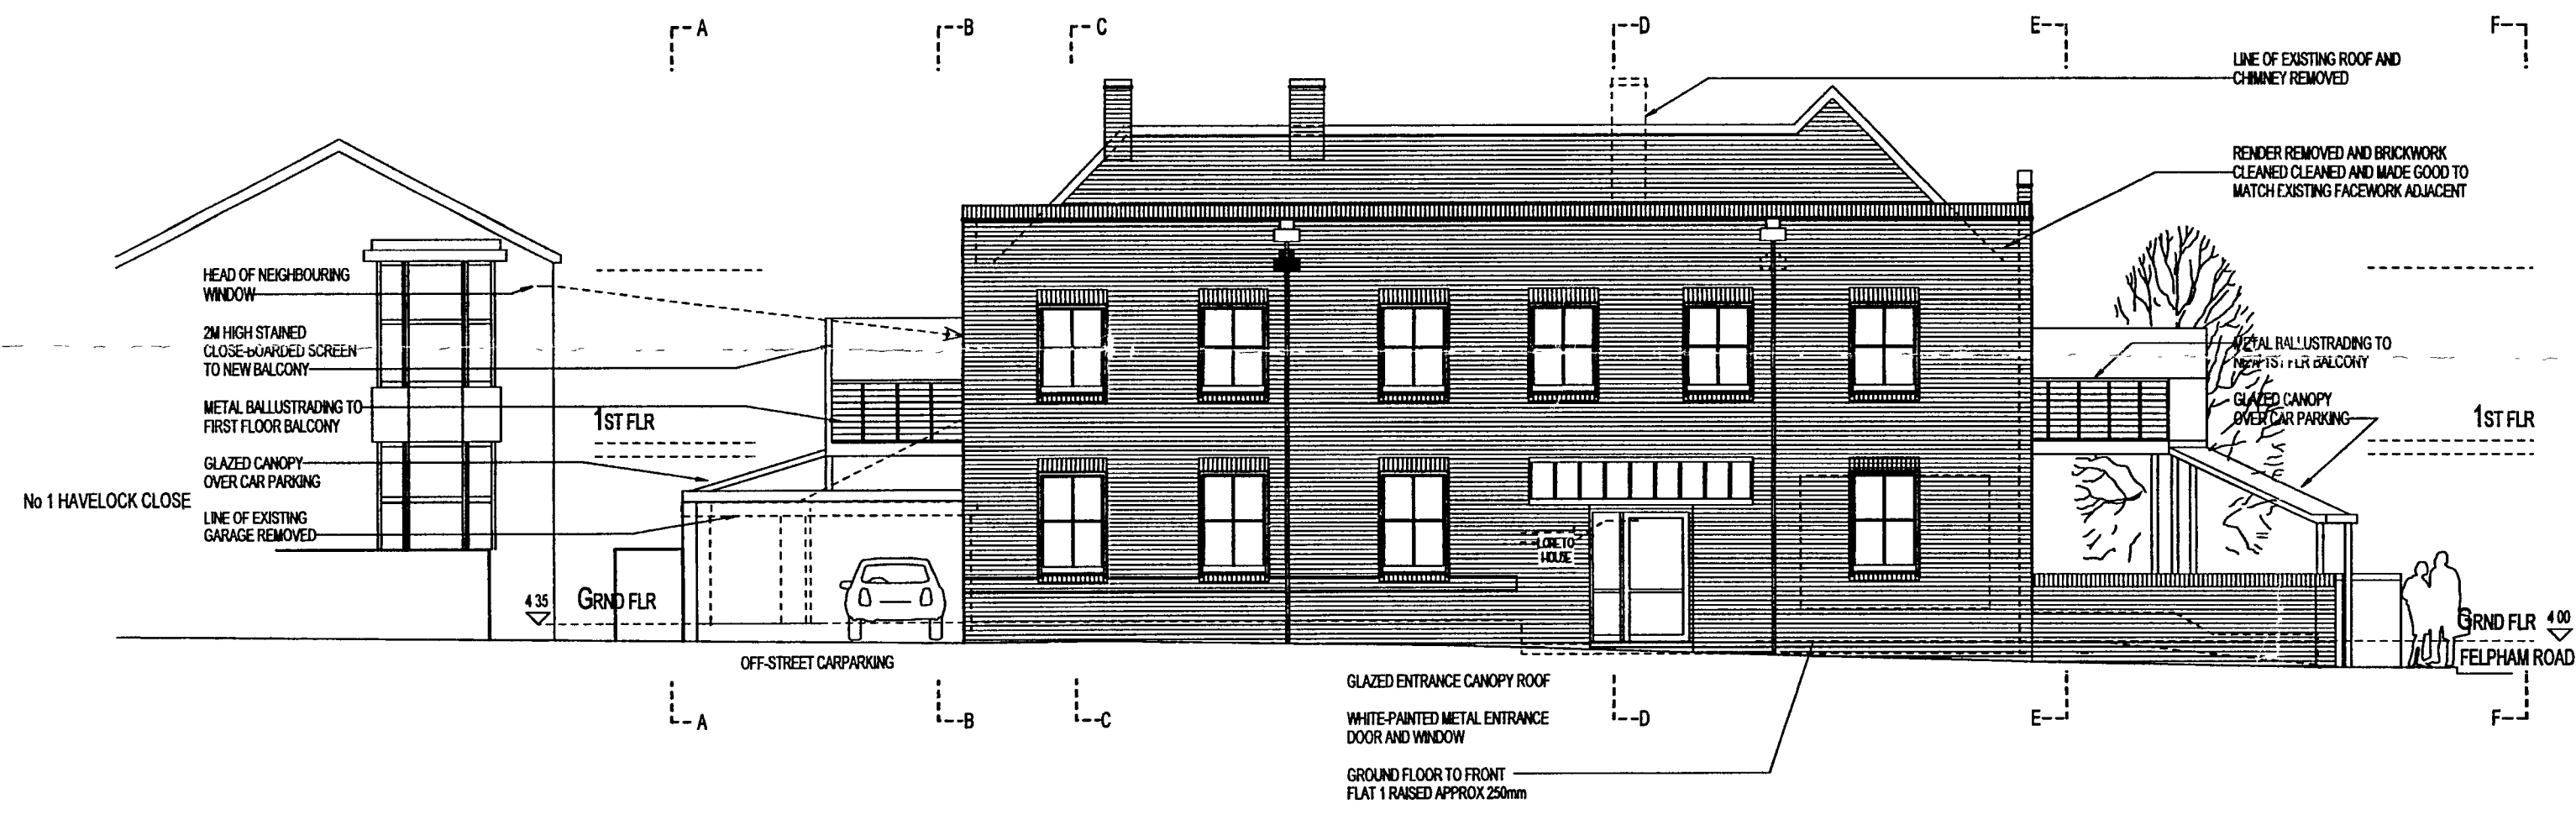

PROPOSED NORTH ELEVATION ON HAVELOCK CLOSE

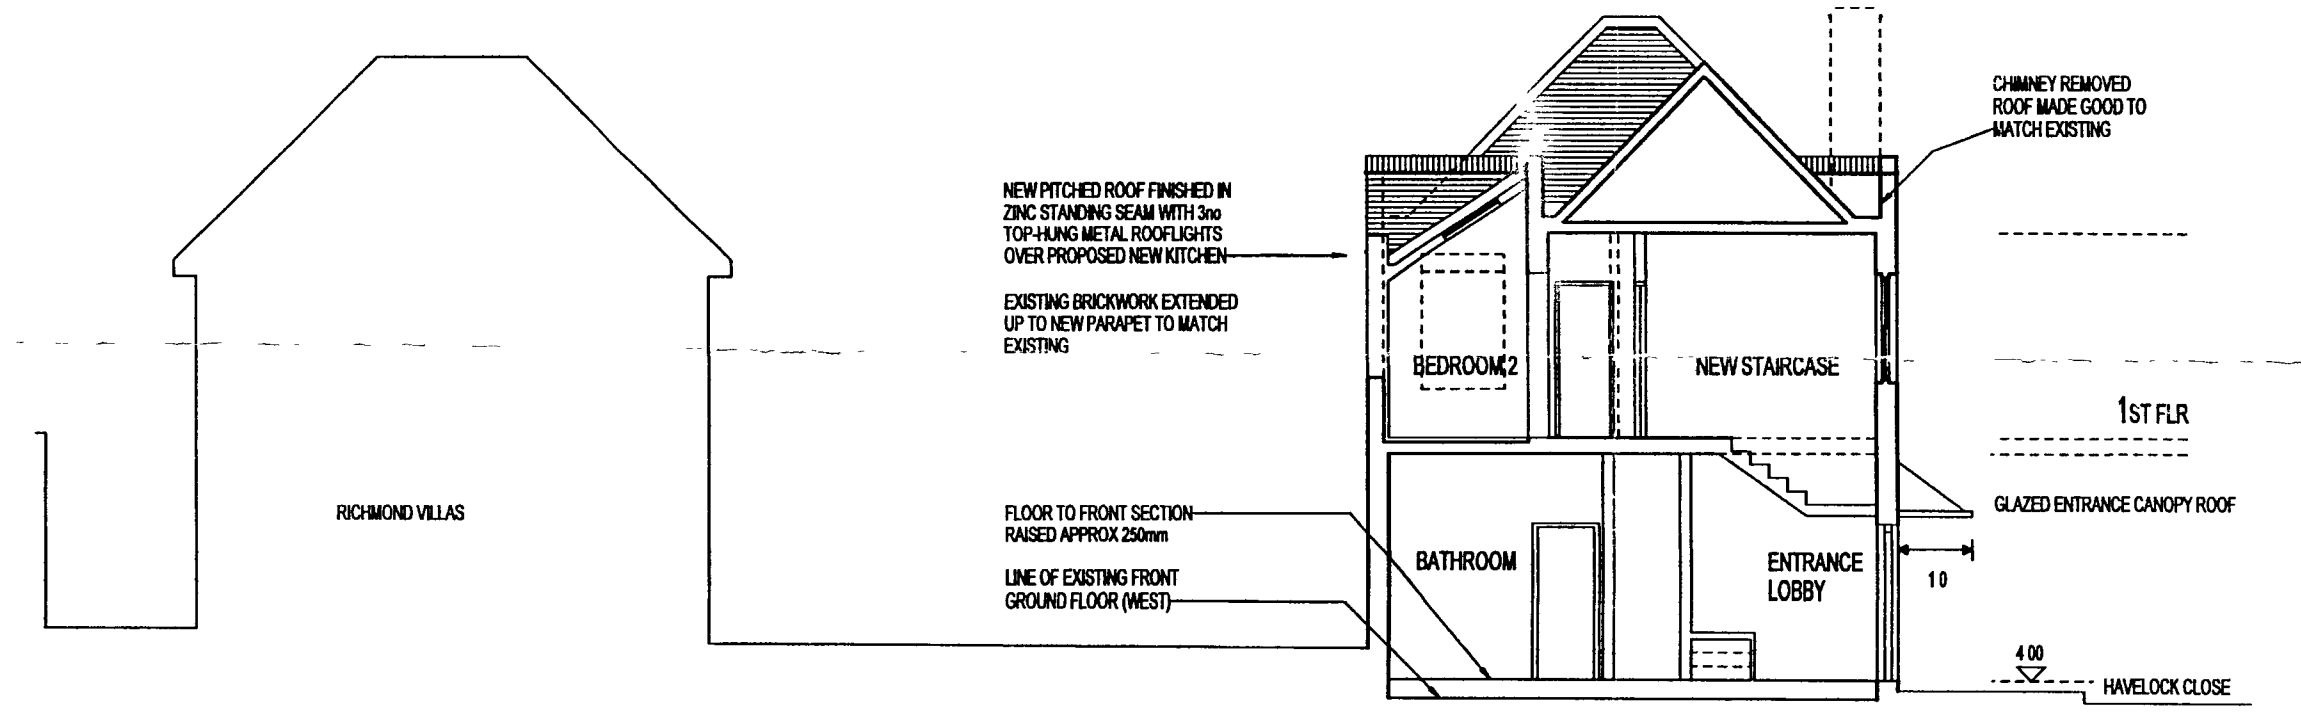

PROPOSED SECTION ON D-D

 

NOTE
ALL LEVELS STATED IN RELATION TO ORDNANCE DATUM.
ALL DIMENSIONS ARE INDICATIVE ONLY, SUBJECT TO DETAILED CONSTRUCTION METHOD, AND ARE TO BE CHECKED ON SITE.
ALL LEVELS AND DIMENSIONS SHOWN IN METRES
THIS DRAWING TO BE READ IN CONJUNCTION WITH THE 'DESIGN AND ACCESS STATEMENT'

Project
PROPOSED FLATS - 4 FELPHAM ROAD, BOGNOR REGIS

Drawing PROPOSED ELEVATIONS, SECTIONS	Scale 1:100	Date OCT 08	Drawing No. 9270/PL2/04
---	----------------	----------------	----------------------------

VINCENT GIZZI · ARCHITECT
10 PORTLAND STREET
BRIGHTON
EAST SUSSEX BN1 1PN
TEL: 07779 148698
eMail: vincentgizzi@talktalk.net